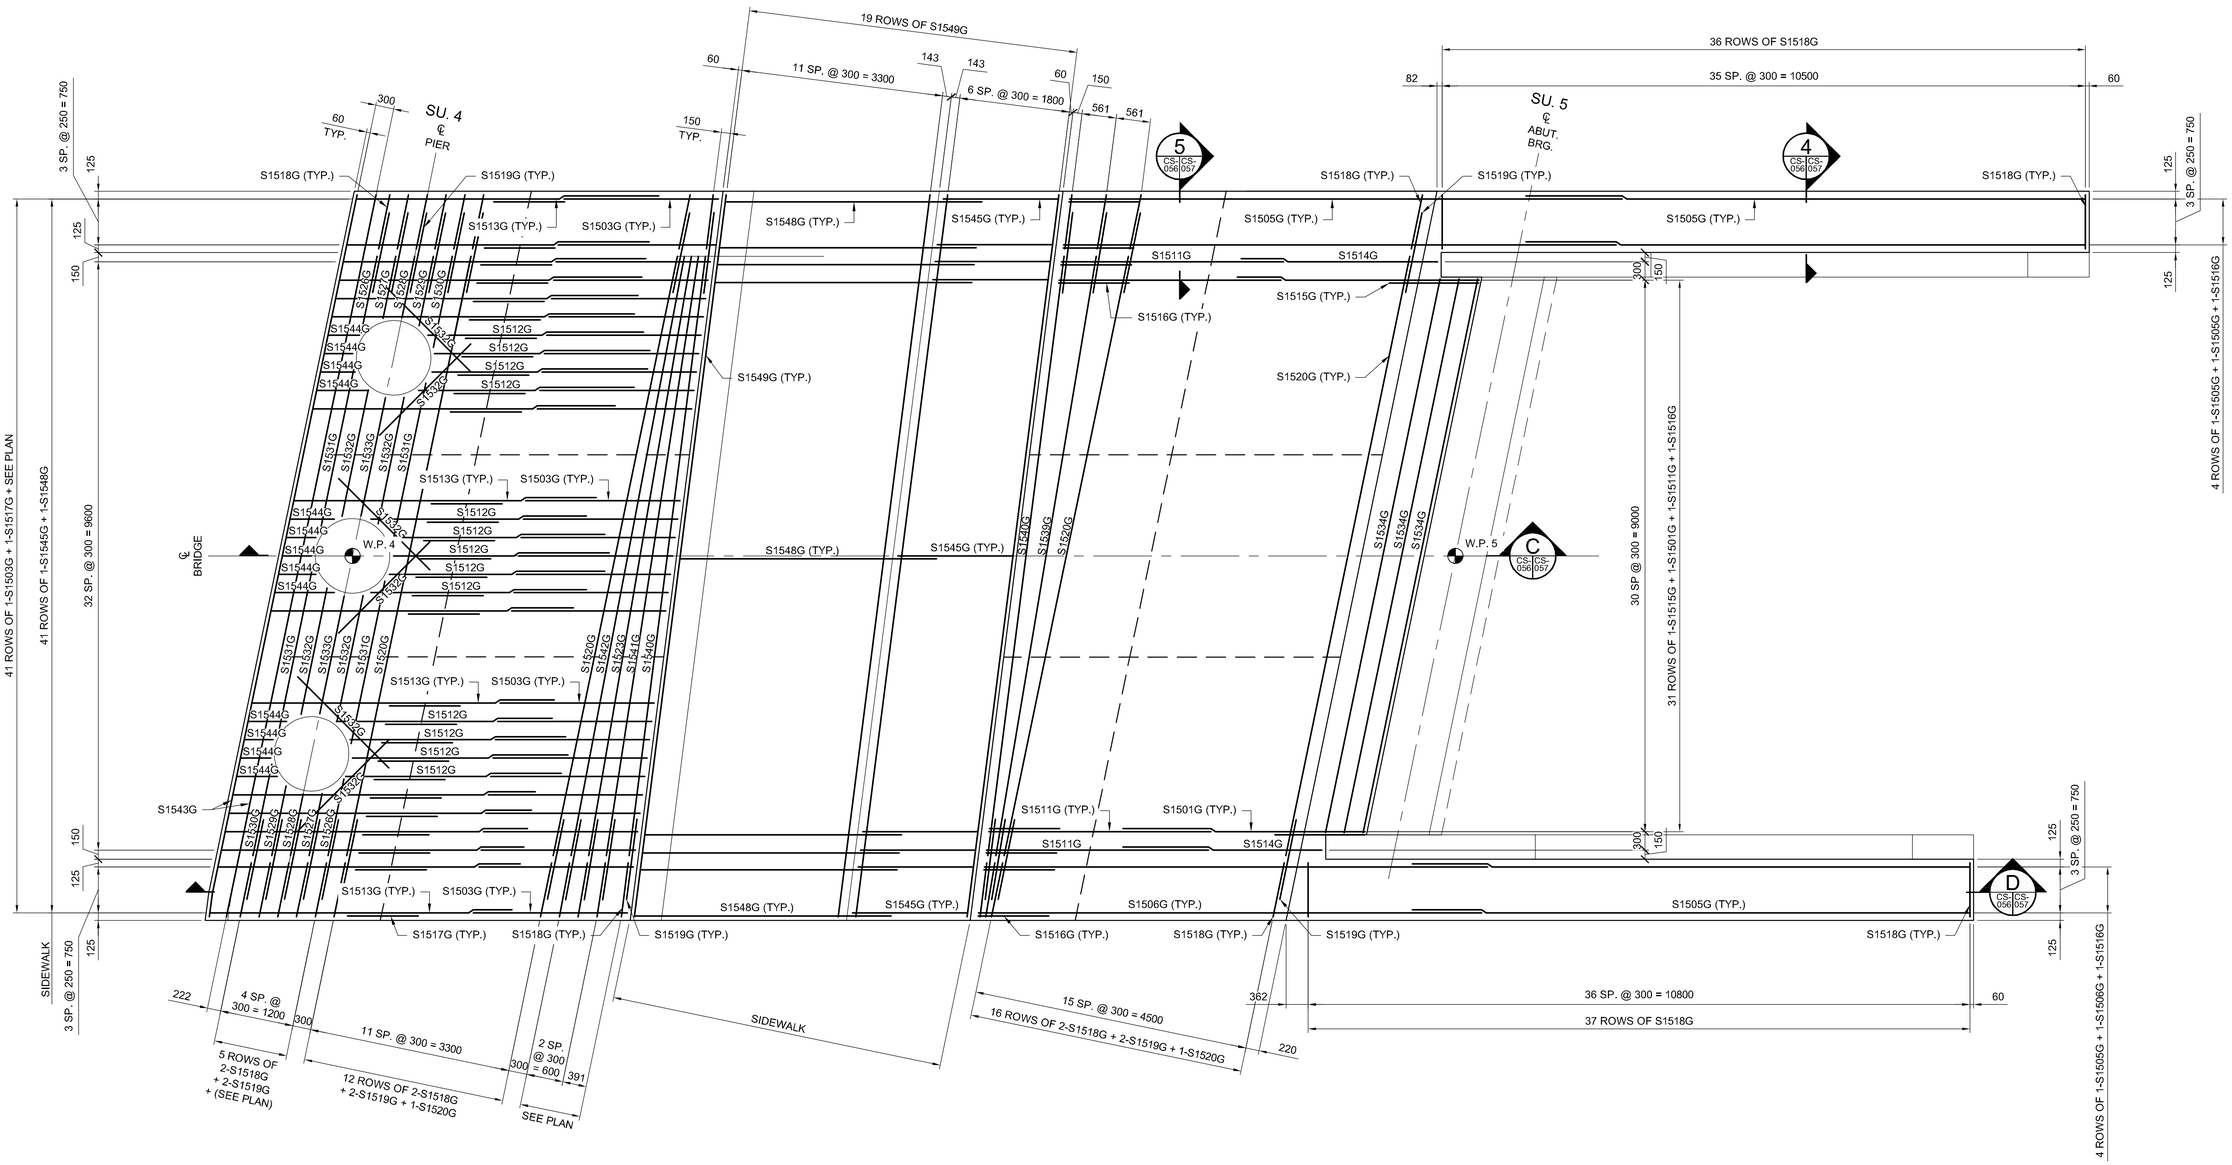

PLAN
SCALE 1:50

APEGM
Certificate of Authorization
Dillon Consulting Limited (MB)
No. 1789 Date: 2017/01/09

NO.	REVISIONS	DATE	BY
0	ISSUED FOR TENDER	17/01/09	RE

DILLON CONSULTING

DESIGNED BY	RE	CHECKED BY	SSR
DRAWN BY	CO	APPROVED BY	DBW
HOR. SCALE	AS SHOWN	RELEASED FOR CONSTRUCTION	
VERTICAL	AS SHOWN		
DATE		DATE	

ENGINEER'S SEAL
PROVINCE OF MANITOBA
R.B. ERIC
Member 22665
REGISTERED PROFESSIONAL ENGINEER

CONSULTANT PROJECT NUMBER
16-3353

Winnipeg

THE CITY OF WINNIPEG
PUBLIC WORKS DEPARTMENT

WAVERLEY STREET UNDERPASS AT CN MILE 3.89 RIVERS SUB
CONTRACT 2: UNDERPASS STRUCTURE, RAILWORKS, ROADWORKS, LAND DRAINAGE SEWER, PUMPING STATION AND LANDSCAPING WORKS

SLOPE PAVING REINFORCING
- SHEET 2

CITY DRAWING NUMBER
U-239-2016-C2-CS-056

SHEET 056 OF 085

CONSULTANT DRAWING NUMBER
C2-CS-056

G:\CAD\163353\Technical Workspace\Engineering\Drawings and Figures\Structures\Contract\163353--C2--CON--CS--SLOPE PAVING REINFORCING 2.dwg