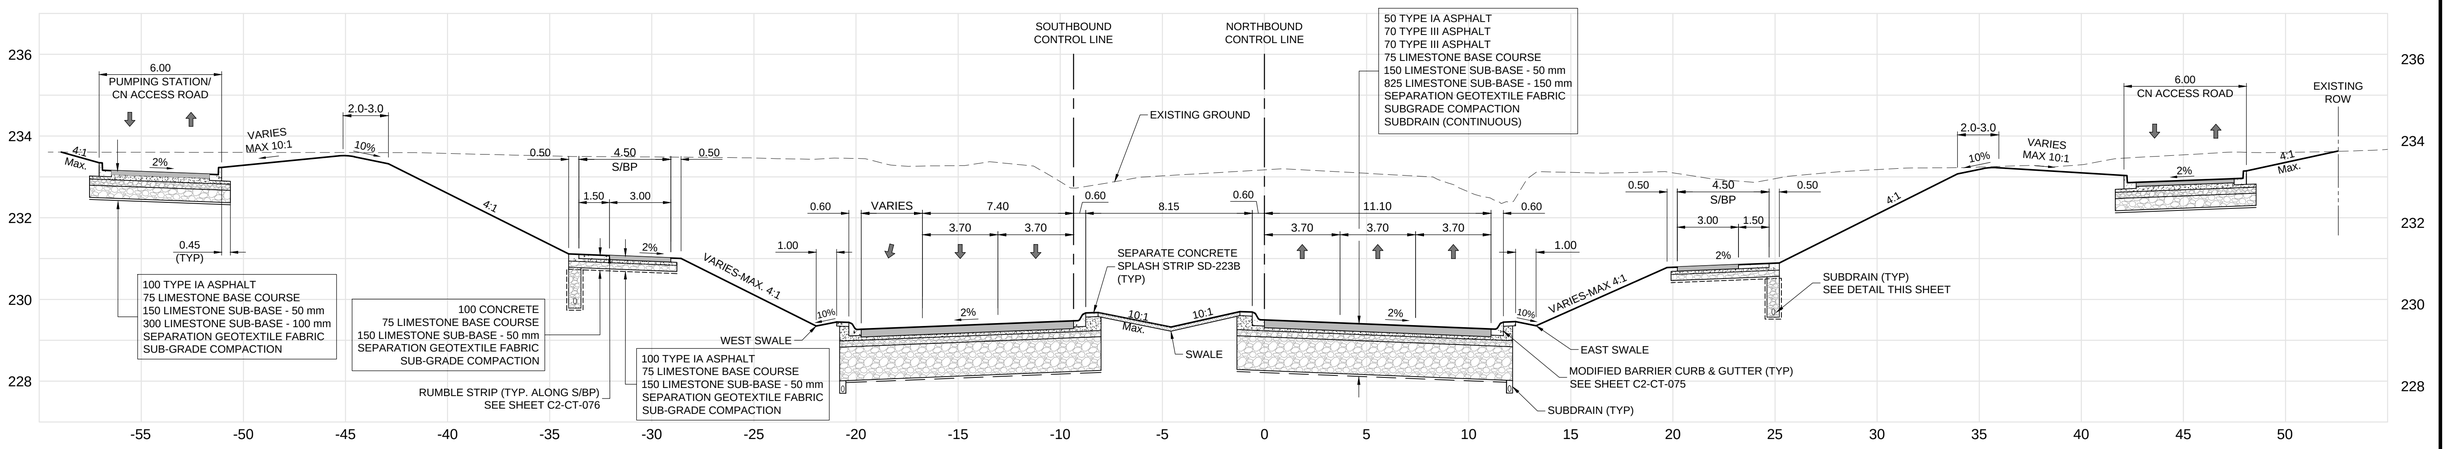


D CT-028 | CT-068 WAVERLEY STREET - STA. 1+740 (LOOKING NORTH)

SCALE: H=1:150, V=1:75

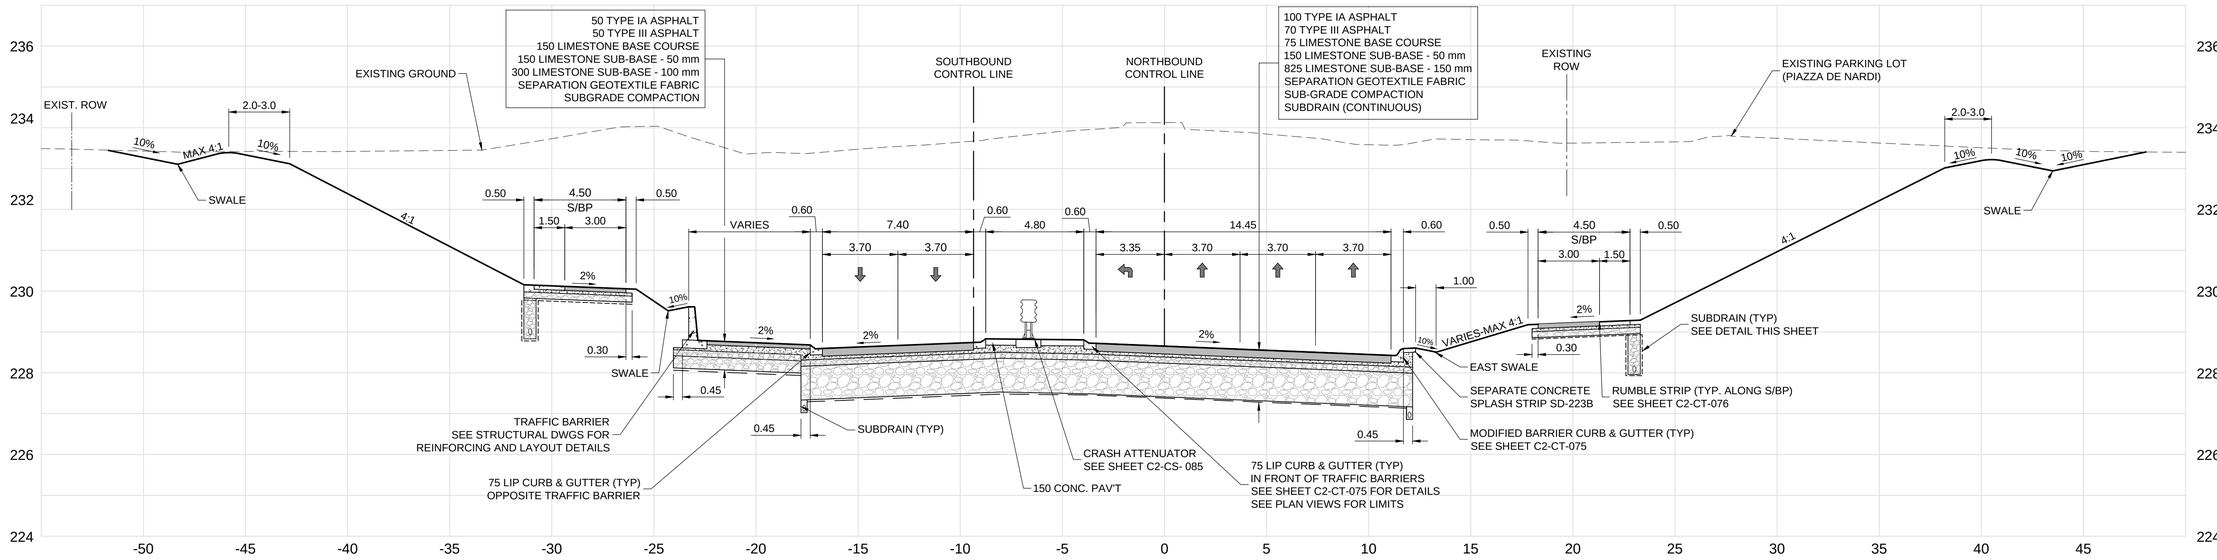


E CT-031 | CT-068 WAVERLEY STREET - STA. 1+900 (LOOKING NORTH)

SCALE: H=1:150, V=1:75

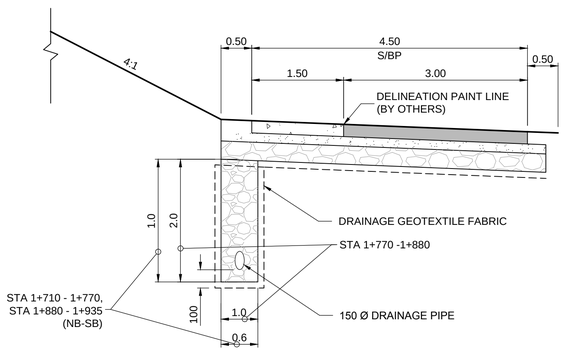


SUBDRAIN DETAIL

UNDERGROUND STRUCTURES

SUPV. U/G STRUCTURES DATE

LOCATION OF UNDERGROUND STRUCTURES AS SHOWN ARE BASED ON THE BEST INFORMATION AVAILABLE, BUT NO GUARANTEE IS GIVEN THAT ALL EXISTING UTILITIES ARE SHOWN OR THAT THE GIVEN LOCATIONS ARE EXACT. CONFIRMATION OF EXISTENCE AND EXACT LOCATION OF ALL SERVICES MUST BE OBTAINED FROM THE INDIVIDUAL UTILITIES BEFORE PROCEEDING WITH CONSTRUCTION.

B.M. ELEV. SEE SHEET C2-CT-007 FOR CONTROL POINT INFORMATION

| NO. | REVISIONS | DATE | BY |
|---|---|---|---|
| 0 | ISSUED FOR TENDER | 17/01/09 | DBW |

DILLON CONSULTING

| | | | |
|---|---|---|---|
| DESIGNED BY | RTP | CHECKED BY | DBW |
| DRAWN BY | RD | APPROVED BY | DBW |
| HOR. SCALE | AS NOTED | RELEASED FOR CONSTRUCTION | |
| VERTICAL | AS NOTED | | |
| DATE | | DATE | |

ENGINEER'S SEAL
PROVINCE OF MANITOBA
D.B. WIEBE
Member 22480
REGISTERED PROFESSIONAL ENGINEER

CONSULTANT PROJECT NUMBER
16-3353

APEGM
Certificate of Authorization
Dillon Consulting Limited (MB)
No. 1789 Date: 17/01/09

Winnipeg

# THE CITY OF WINNIPEG
## PUBLIC WORKS DEPARTMENT

**WAVERLEY STREET UNDERPASS AT CN MILE 3.89 RIVERS SUB**
*CONTRACT 2: UNDERPASS STRUCTURES, RAILWORKS, ROADWORKS, LAND DRAINAGE SEWER, PUMPING STATION AND LANDSCAPING WORKS*

WAVERLEY SECTIONS (2 OF 2)

CITY DRAWING NUMBER: U-239-2016-C2-CT-068
SHEET: 068 OF 081
CONSULTANT DRAWING NUMBER: C2-CT-068

G:\CAD\163353\Technical Workspace\Engineering\Drawings and Figures\Roadworks\Contract\163353-C2-CON-CT-SECTIONS.dwg