MATCHLINE: NB WAVERLEY - STA. 2+250 (SEE SHEET C2-GE-010)

MATCHLINE: NB WAVERLEY - STA. 2+450 (SEE SHEET C2-GE-023)

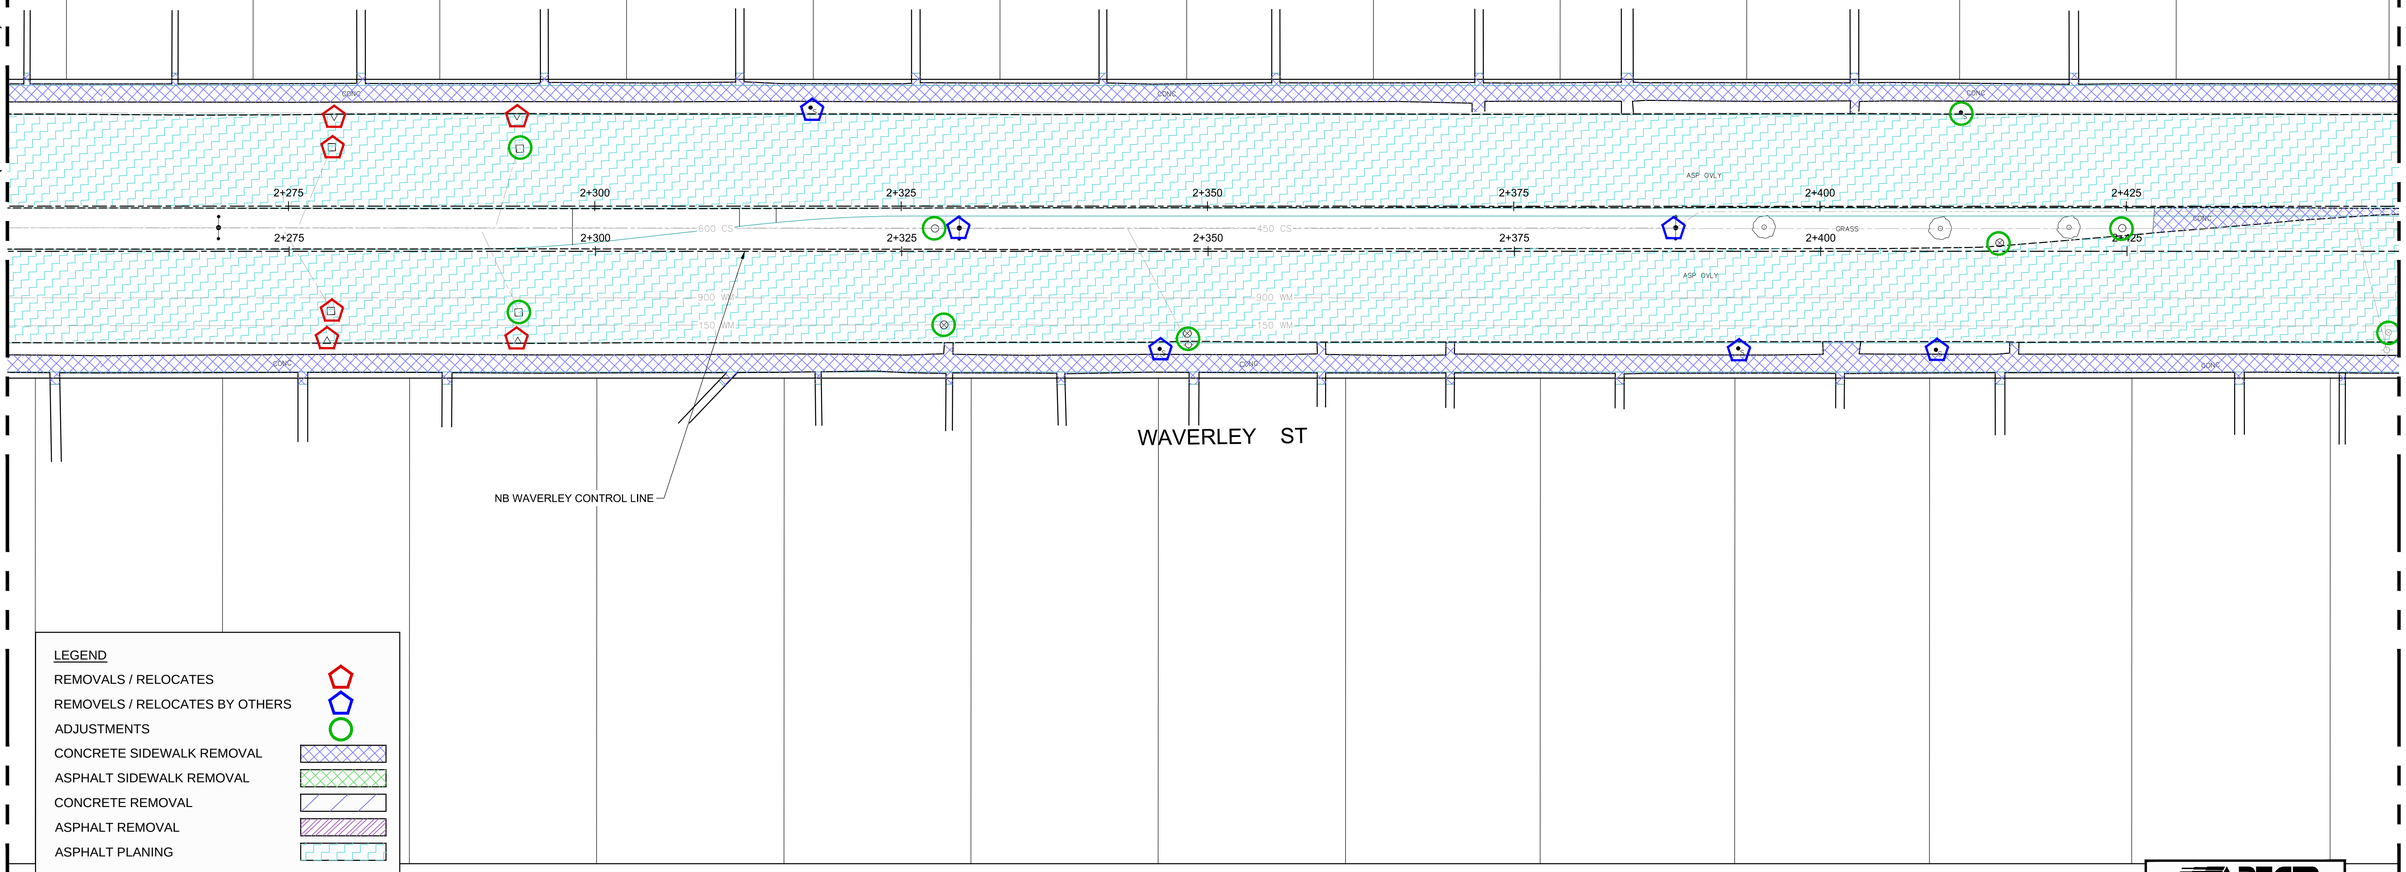


LEGEND

- REMOVALS / RELOCATES
- REMOVELS / RELOCATES BY OTHERS
- ADJUSTMENTS
- CONCRETE SIDEWALK REMOVAL
- ASPHALT SIDEWALK REMOVAL
- CONCRETE REMOVAL
- ASPHALT REMOVAL
- ASPHALT PLANING

NOTE:
1) SEE LANDSCAPING DRAWINGS FOR TREE REMOVALS (TYP.)
2) SEE UNDERGROUND DRAWINGS FOR UNDERGROUND REMOVALS (TYP.)

APEGM
Certificate of Authorization
Dillon Consulting Limited (MB)
No. 1789 Date: 17/01/09

| EXISTING | LEGEND–PLAN | PROPOSED | EXISTING | LEGEND–PLAN | PROPOSED | EXISTING | LEGEND–PROFILE | PROPOSED |
|---|---|---|---|---|---|---|---|---|
| 150 WM | WATERMAIN | 150 WM | | CONCRETE | | 150 WM | WATERMAIN | 150 WM |
| | HYDRANT | | | ASPHALT | | 300 LDS | LAND DRAINAGE SEWER | 300 LDS |
| | VALVE | | | PLANING | | 250 WWS | WASTE WATER SEWER | 250 WWS |
| | MANHOLE | | | SIDEWALK | | | HYDRANT | |
| | CATCH BASIN | | | PAVING STONES | | | VALVE | |
| | CURB INLET | | | PARTIAL DEPTH REPAIR | | | ℄ PROFILE | |
| 300 LDS | LAND DRAINAGE SEWER | 300 LDS | | PROPERTY LINE | | | NORTH/WEST GUTTER | |
| 250 WWS | WASTE WATER SEWER | 250 WWS | | DRAINAGE ARROW | | | SOUTH/EAST GUTTER | |
| HYDRO | HYDRO | HYDRO | | CURB RAMP (SD–229C) | | | NORTH/WEST DITCH | |
| MTS | M.T.S. | MTS | | DETECTABLE WARNING SURFACE TILE (SD–229AA) | | | SOUTH/EAST DITCH | |
| 100 GAS | GAS | 100 GAS | | | | | | |

UNDERGROUND STRUCTURES

SUPV. U/G STRUCTURES DATE

LOCATION OF UNDERGROUND STRUCTURES AS SHOWN ARE BASED ON THE BEST INFORMATION AVAILABLE, BUT NO GUARANTEE IS GIVEN THAT ALL EXISTING UTILITIES ARE SHOWN OR THAT THE GIVEN LOCATIONS ARE EXACT. CONFIRMATION OF EXISTENCE AND EXACT LOCATION OF ALL SERVICES MUST BE OBTAINED FROM THE INDIVIDUAL UTILITIES BEFORE PROCEEDING WITH CONSTRUCTION.

B.M.
ELEV.

| NO. | REVISIONS | DATE | BY |
|---|---|---|---|
| 0 | ISSUED FOR TENDER | 17/01/09 | DBW |

DILLON CONSULTING

| | | | |
|---|---|---|---|
| DESIGNED BY | PMW | CHECKED BY | RTP |
| DRAWN BY | RD | APPROVED BY | DBW |
| HOR. SCALE | 1:250 | RELEASED FOR CONSTRUCTION | |
| VERTICAL | | | |
| DATE | | DATE | |

ENGINEER'S SEAL
PROVINCE OF MANITOBA
D.B. WIEBE
Member
22480
REGISTERED PROFESSIONAL ENGINEER

CONSULTANT PROJECT NUMBER
16-3353

Winnipeg

THE CITY OF WINNIPEG
PUBLIC WORKS DEPARTMENT

**WAVERLEY STREET UNDERPASS AT CN MILE 3.89 RIVERS SUB**
*CONTRACT 2: UNDERPASS STRUCTURE, RAILWORKS, ROADWORKS, LAND DRAINAGE SEWER, PUMPING STATION AND LANDSCAPING WORKS*

WAVERLEY REMOVALS (8 OF 8)

CITY DRAWING NUMBER
U-239-2016-C2-GE-011

SHEET 011 OF 052

CONSULTANT DRAWING NUMBER
C2-GE-011

G:\CAD\163353\Technical Workspace\Engineering\Drawings and Figures\Roadworks\Contract1\163353-C2-CON-CT-REMOVALS.dwg