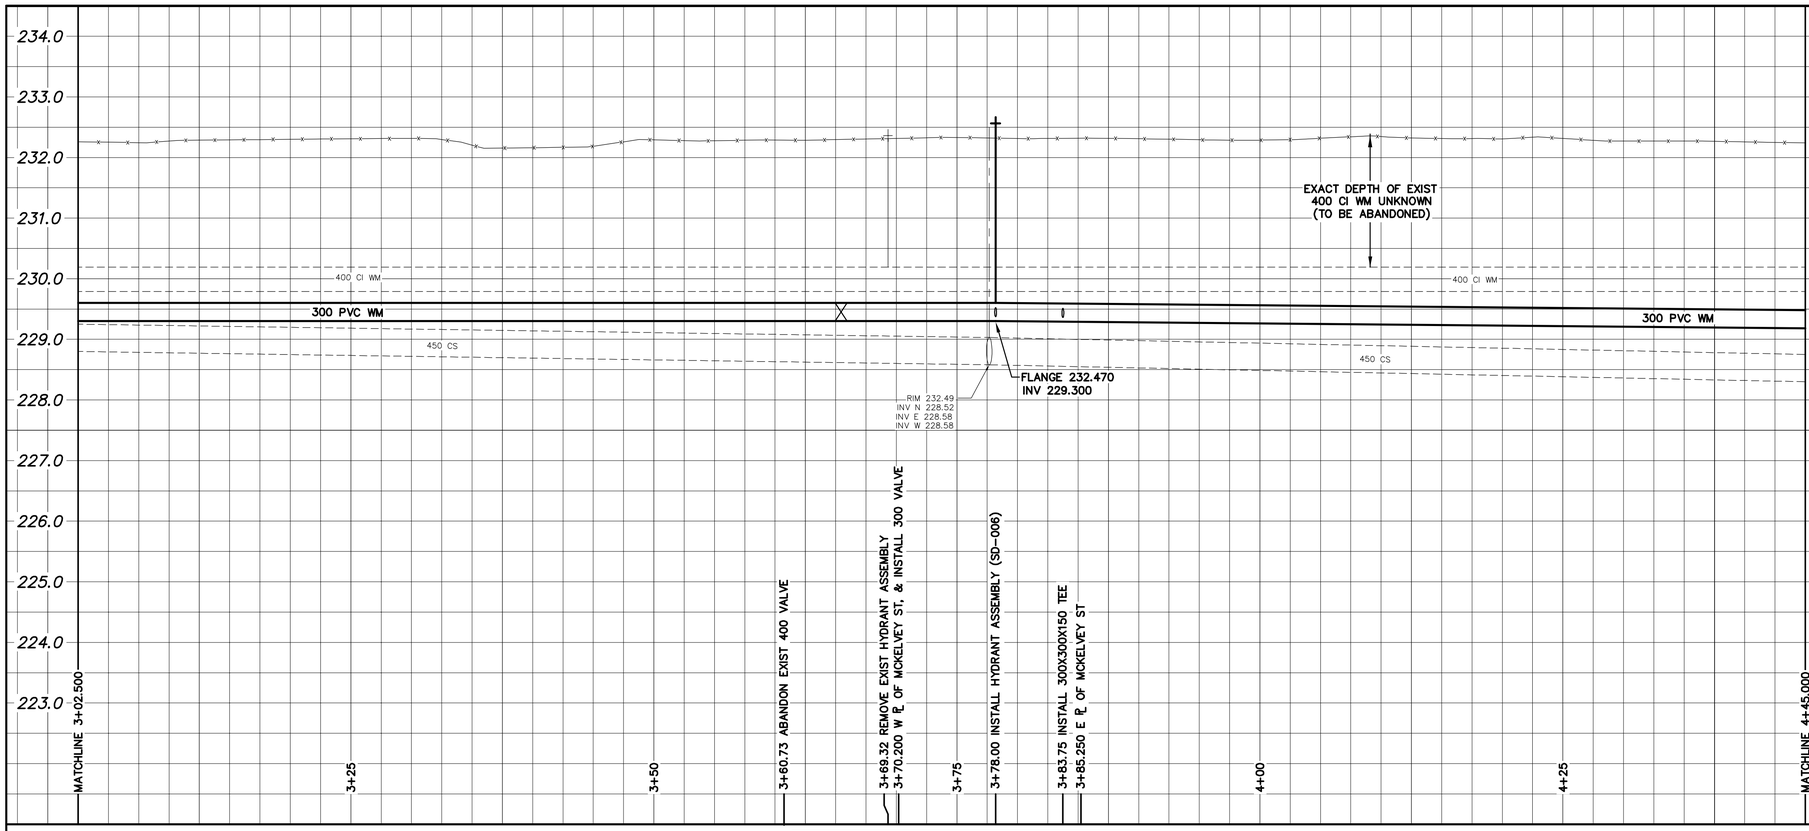

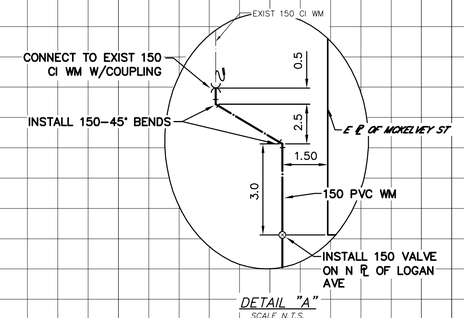

DETAIL "A"
SCALE N.T.S.

NOTE: CHAINAGES SHOWN ARE ALONG S. ℄ OF LOGAN AVE.

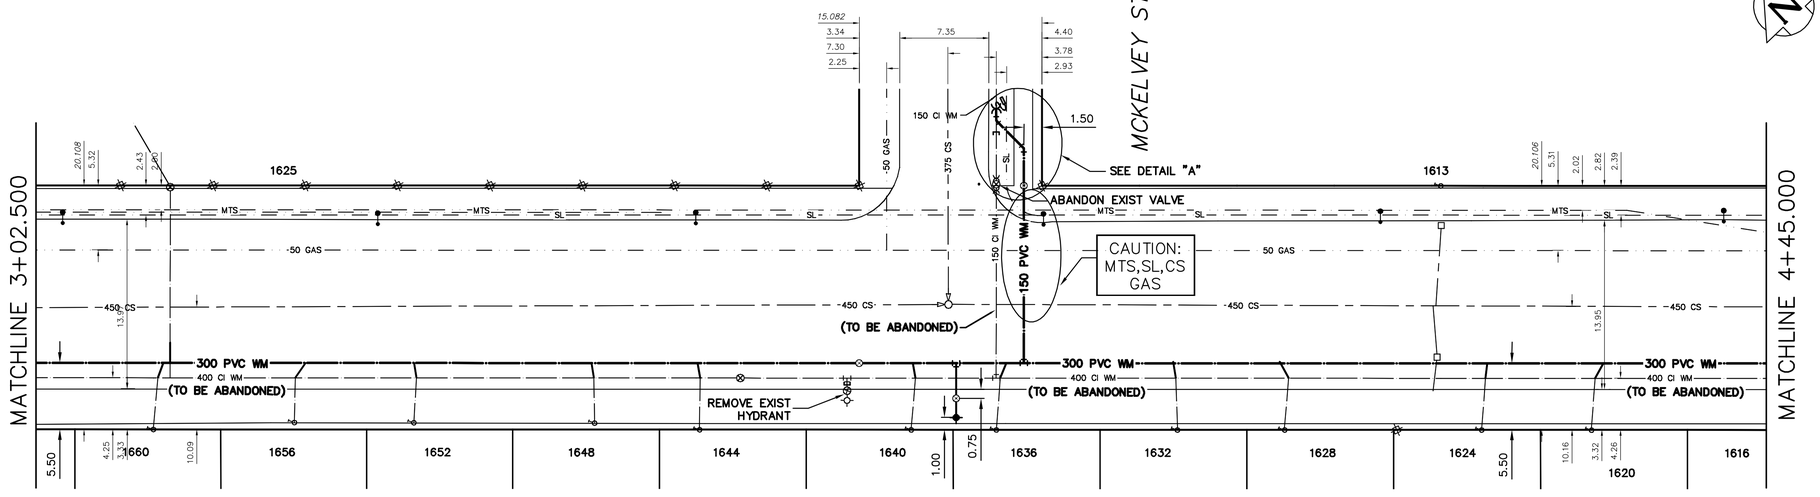

WATER SERVICE INFORMATION

ADDRESS	SIZE (mm) MATERIAL (STREET)	SIZE (mm) MATERIAL (PROP.)	SHORT & LONG MEASUREMENT	CORP. LOCATION	REMARKS
1613 LOGAN AVE	38	38	13.65 WEL BLDG	–	RECONNECT SERVICE
COMMERCIAL	CU	CU	31.067 WWL LOCK ST		–
1616 LOGAN AVE	20	12	1.00 WEL HSE	OPP OF VALVE	RECONNECT SERVICE
RESIDENTIAL	CU	LEAD	2.189 WWL LOCK ST		–
1620 LOGAN AVE	20	12	2.13 EWL HSE	OPP OF S/C	RECONNECT SERVICE
RESIDENTIAL	CU	LEAD	18.604 WWL LOCK ST		–
1624 LOGAN AVE	20	12	1.92 WEL HSE	OPP OF S/C	RECONNECT SERVICE
RESIDENTIAL	CU	LEAD	27.712 WWL LOCK ST		–
1625 LOGAN AVE	50	12	17.90 WEL BLDG	0.6 W OF VALVE	RECONNECT SERVICE
RESIDENTIAL	CU	LEAD	56.580 WWL MCKELVEY ST		–
1628 LOGAN AVE	20	12	5.03 EWL HSE	OPP OF S/C	RECONNECT SERVICE
COMMERCIAL	CU	LEAD	20.357 EEL MCKELVEY ST		–
1632 LOGAN AVE	20	–	4.80 EWL HSE	OPP OF S/C	RECONNECT SERVICE
RESIDENTIAL	CU	–	11.556 EEL MCKELVEY ST		–
1636 LOGAN AVE	20	12	6.50 WEL HSE	OPP OF S/C	RECONNECT SERVICE
RESIDENTIAL	CU	LEAD	3.466 WEL MCKELVEY ST		–
1640 LOGAN AVE	20	12	0.60 WEL HSE	OPP OF S/C	RECONNECT SERVICE
RESIDENTIAL	CU	LEAD	4.665 EWL MCKELVEY ST		–
1644 LOGAN AVE	20	12	1.33 EWL HSE	OPP OF S/C	RECONNECT SERVICE
RESIDENTIAL	CU	LEAD	12.748 WWL MCKELVEY ST		–
1648 LOGAN AVE	20	12	2.23 WEL HSE	OPP OF S/C	RECONNECT SERVICE
COMMERCIAL	CU	LEAD	21.477 WWL MCKELVEY ST		–
1652 LOGAN AVE	20	12	2.25 EWL HSE	OPP OF S/C	RECONNECT SERVICE
RESIDENTIAL	CU	LEAD	36.363 WWL MCKELVEY ST		–
1656 LOGAN AVE	20	12	3.20 WEL HSE	OPP OF S/C	RECONNECT SERVICE
RESIDENTIAL	CU	LEAD	46.463 WWL MCKELVEY ST		–
1660 LOGAN AVE	20	12	5.14 EWL HSE	0.4 E OF S/C	RECONNECT SERVICE
RESIDENTIAL	CU	LEAD	70.925 EEL WEINS ST		–

* SERVICES TO BE RENEWED TO ℄. ALL OTHERS TO BE RECONNECTED

METRIC
WHOLE NUMBERS INDICATE MILLIMETRES
DECIMALIZED NUMBERS INDICATE METRES

0.0 5.0 10.0 15.0 20.0 25.0

WARNING

IF POWER EQUIPMENT OR EXPLOSIVES ARE TO BE USED FOR EXCAVATION ON THIS PROJECT THE CONTRACTOR MUST:

1) NOTIFY THE GAS COMPANY OF THE PROPOSED LOCATION OF EXCAVATION.

2) TAKE PRECAUTION TO AVOID DAMAGE TO GAS COMPANY INSTALLATIONS.

SEE PROVINCIAL REGULATION 210/72 FOR DETAILS

LOCATION APPROVED
UNDERGROUND STRUCTURES

SUPV. U/G STRUCTURES COMMITTEE — DATE

NOTE:
LOCATION OF UNDERGROUND STRUCTURES AS SHOWN ARE BASED ON THE BEST INFORMATION AVAILABLE BUT NO GUARANTEE IS GIVEN THAT ALL EXISTING UTILITIES ARE SHOWN OR THAT THE GIVEN LOCATIONS ARE EXACT. CONFIRMATION OF EXISTENCE AND EXACT LOCATION OF ALL SERVICES MUST BE OBTAINED FROM THE INDIVIDUAL UTILITIES BEFORE PROCEEDING WITH CONSTRUCTION.

B.M.
ELEV.

NO.	REVISIONS	DATE	BY

DESIGNED BY	MJK	CHECKED BY	SC
DRAWN BY	RS	APPROVED BY	KZ
SCALE: HORIZONTAL	1:250	RELEASED FOR CONSTRUCTION	KAS ZUREK
VERTICAL	1:50		
DATE	2016 02 09	DATE	

PLOT DATE: 2016 02 09

ENGINEER'S SEAL

ORIGINAL SIGNED BY S.R.J. COURNOYER 16/02/09

CONSULTANT DRAWING NUMBER
–

BID OPPORTUNITY: 52-2016
CONTRACT NUMBER: 11

Winnipeg

THE CITY OF WINNIPEG

WATER AND WASTE DEPARTMENT
ENGINEERING DIVISION

2016 WATER MAIN RENEWALS
CONTRACT 11

LOGAN AVENUE

67 W OF MCKELVEY STREET TO
4 W OF LOCK STREET

SHEET 4 OF 10

CITY DRAWING NUMBER
D-14170

FILE PATH: R:\DRAWINGS\WATER\RENEWAL\2016 RENEWALS\Contract 11\Construction Drawings\
FILE NAME: LOGAN.dwg