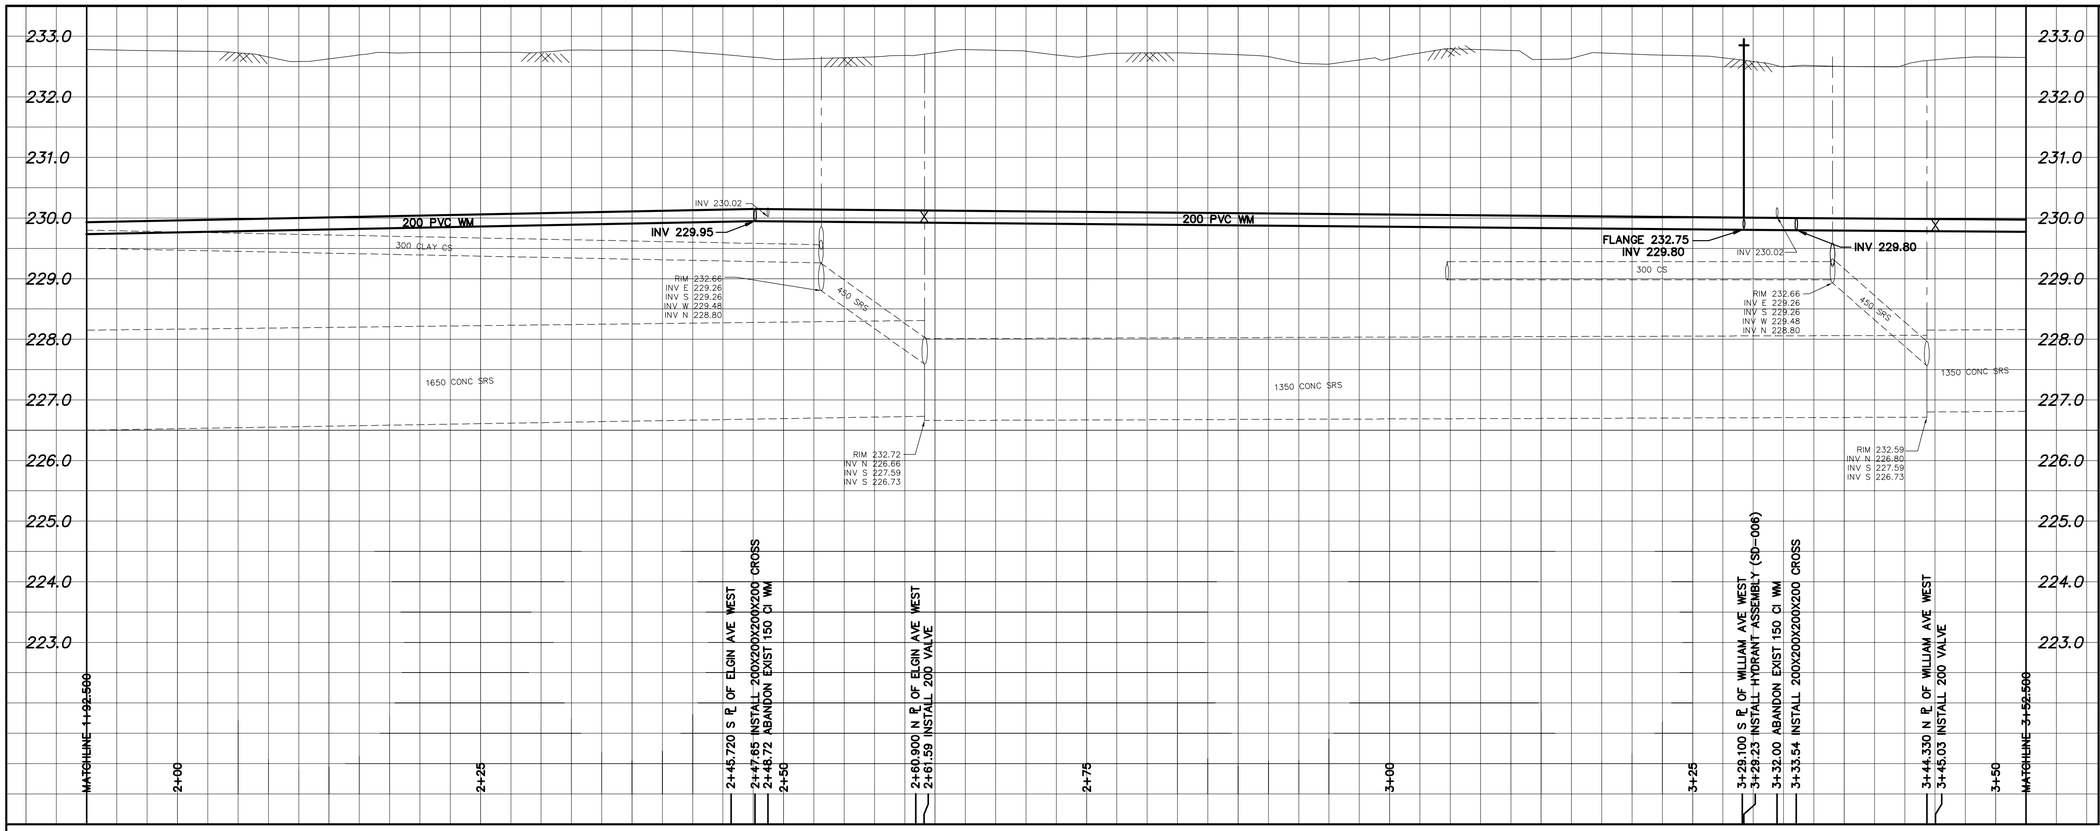

NOTE: CHAINAGES SHOWN ARE ALONG E. ℄ OF WORTH STREET

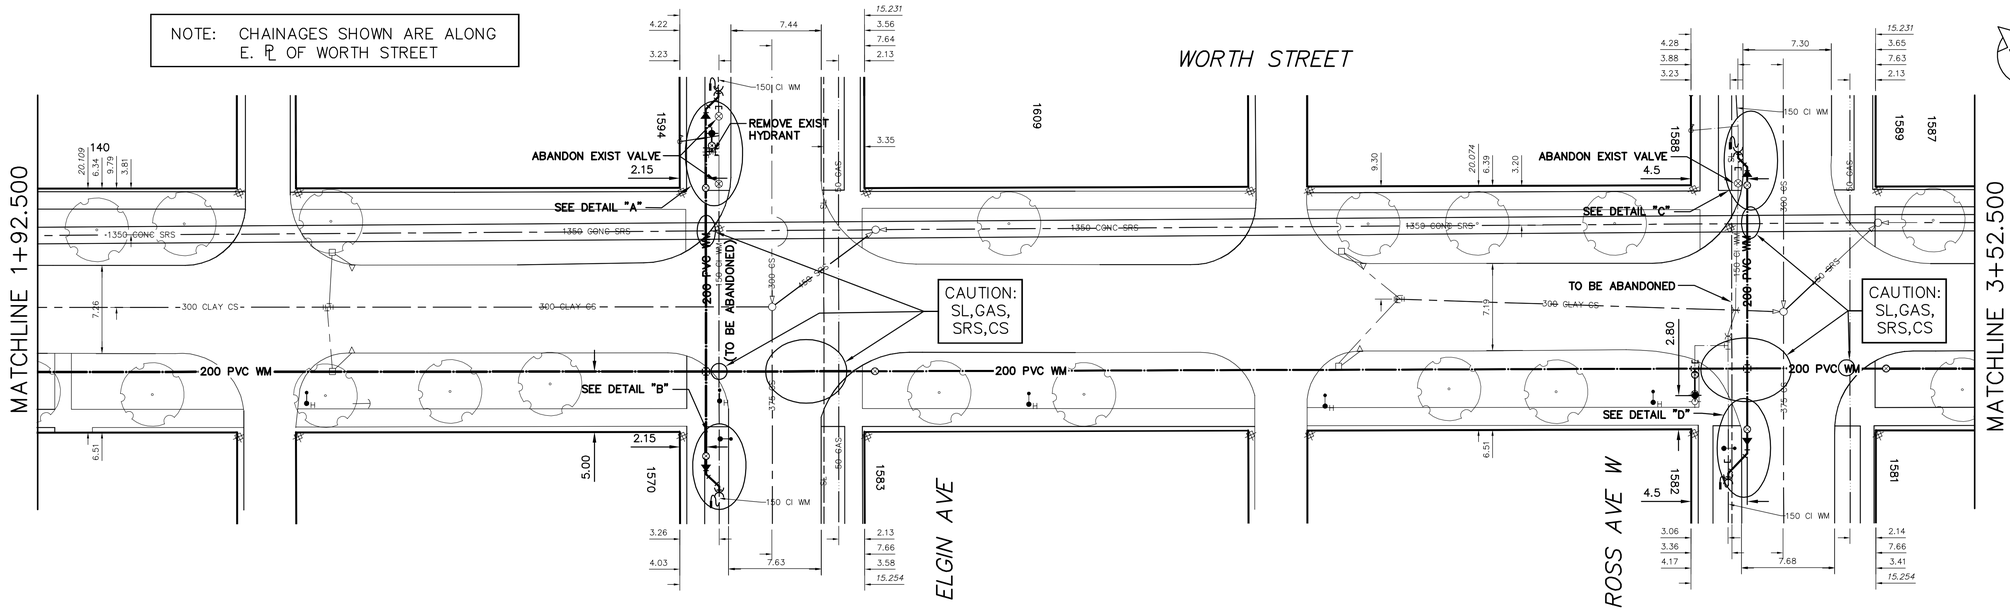

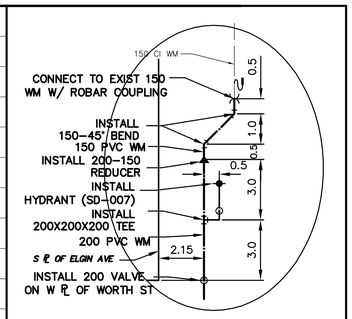

DETAIL "A"
SCALE: NTS

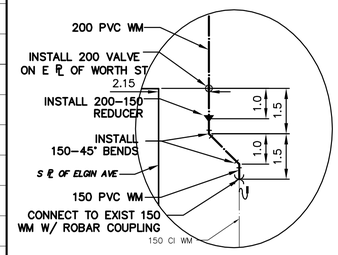

DETAIL "B"
SCALE: NTS

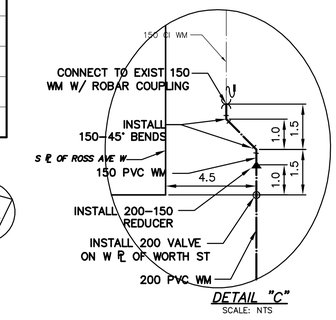

DETAIL "C"
SCALE: NTS

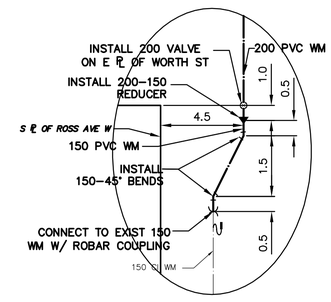

DETAIL "D"
SCALE: NTS

FOR WATER SERVICE TABLE SEE D-14143

FOR INDEX SEE 14167

METRIC
WHOLE NUMBERS INDICATE MILLIMETRES
DECIMALIZED NUMBERS INDICATE METRES

0.0 5.0 10.0 15.0 20.0 25.0

WARNING

IF POWER EQUIPMENT OR EXPLOSIVES ARE TO BE USED FOR EXCAVATION ON THIS PROJECT THE CONTRACTOR MUST:

1) NOTIFY THE GAS COMPANY OF THE PROPOSED LOCATION OF EXCAVATION.

2) TAKE PRECAUTION TO AVOID DAMAGE TO GAS COMPANY INSTALLATIONS.

SEE PROVINCIAL REGULATION 210/72 FOR DETAILS

LOCATION APPROVED
UNDERGROUND STRUCTURES

SUPV. U/G STRUCTURES COMMITTEE _____ DATE _____

NOTE:
LOCATION OF UNDERGROUND STRUCTURES AS SHOWN ARE BASED ON THE BEST INFORMATION AVAILABLE BUT NO GUARANTEE IS GIVEN THAT ALL EXISTING UTILITIES ARE SHOWN OR THAT THE GIVEN LOCATIONS ARE EXACT. CONFIRMATION OF EXISTENCE AND EXACT LOCATION OF ALL SERVICES MUST BE OBTAINED FROM THE INDIVIDUAL UTILITIES BEFORE PROCEEDING WITH CONSTRUCTION.

B.M.
ELEV.

NO.	REVISIONS	DATE	BY

DESIGNED BY	MJK	CHECKED BY	SC
DRAWN BY	RS	APPROVED BY	KZ
SCALE: HORIZONTAL	1:250	RELEASED FOR CONSTRUCTION	KAS ZUREK
SCALE: VERTICAL	1:50		
DATE	2016 02 09	DATE	
PLOT DATE:	2016 02 09		

ENGINEER'S SEAL
ORIGINAL SIGNED BY S.R.J. COURNOYER 16/02/09

CONSULTANT DRAWING NUMBER
–

BID OPPORTUNITY: 52-2016
CONTRACT NUMBER: 11

FILE PATH: R:\DRAWINGS\WATER\RENEWAL\2016 RENEWALS\Contract 11\Construction Drawings\
FILE NAME: WORTH-2.dwg

Winnipeg

THE CITY OF WINNIPEG
WATER AND WASTE DEPARTMENT
ENGINEERING DIVISION

2016 WATER MAIN RENEWALS
CONTRACT 11
WORTH STREET
15 N OF WILLIAM AVENUE TO 8 N OF ROSS AVENUE

SHEET 8 OF 10

CITY DRAWING NUMBER
D-14174