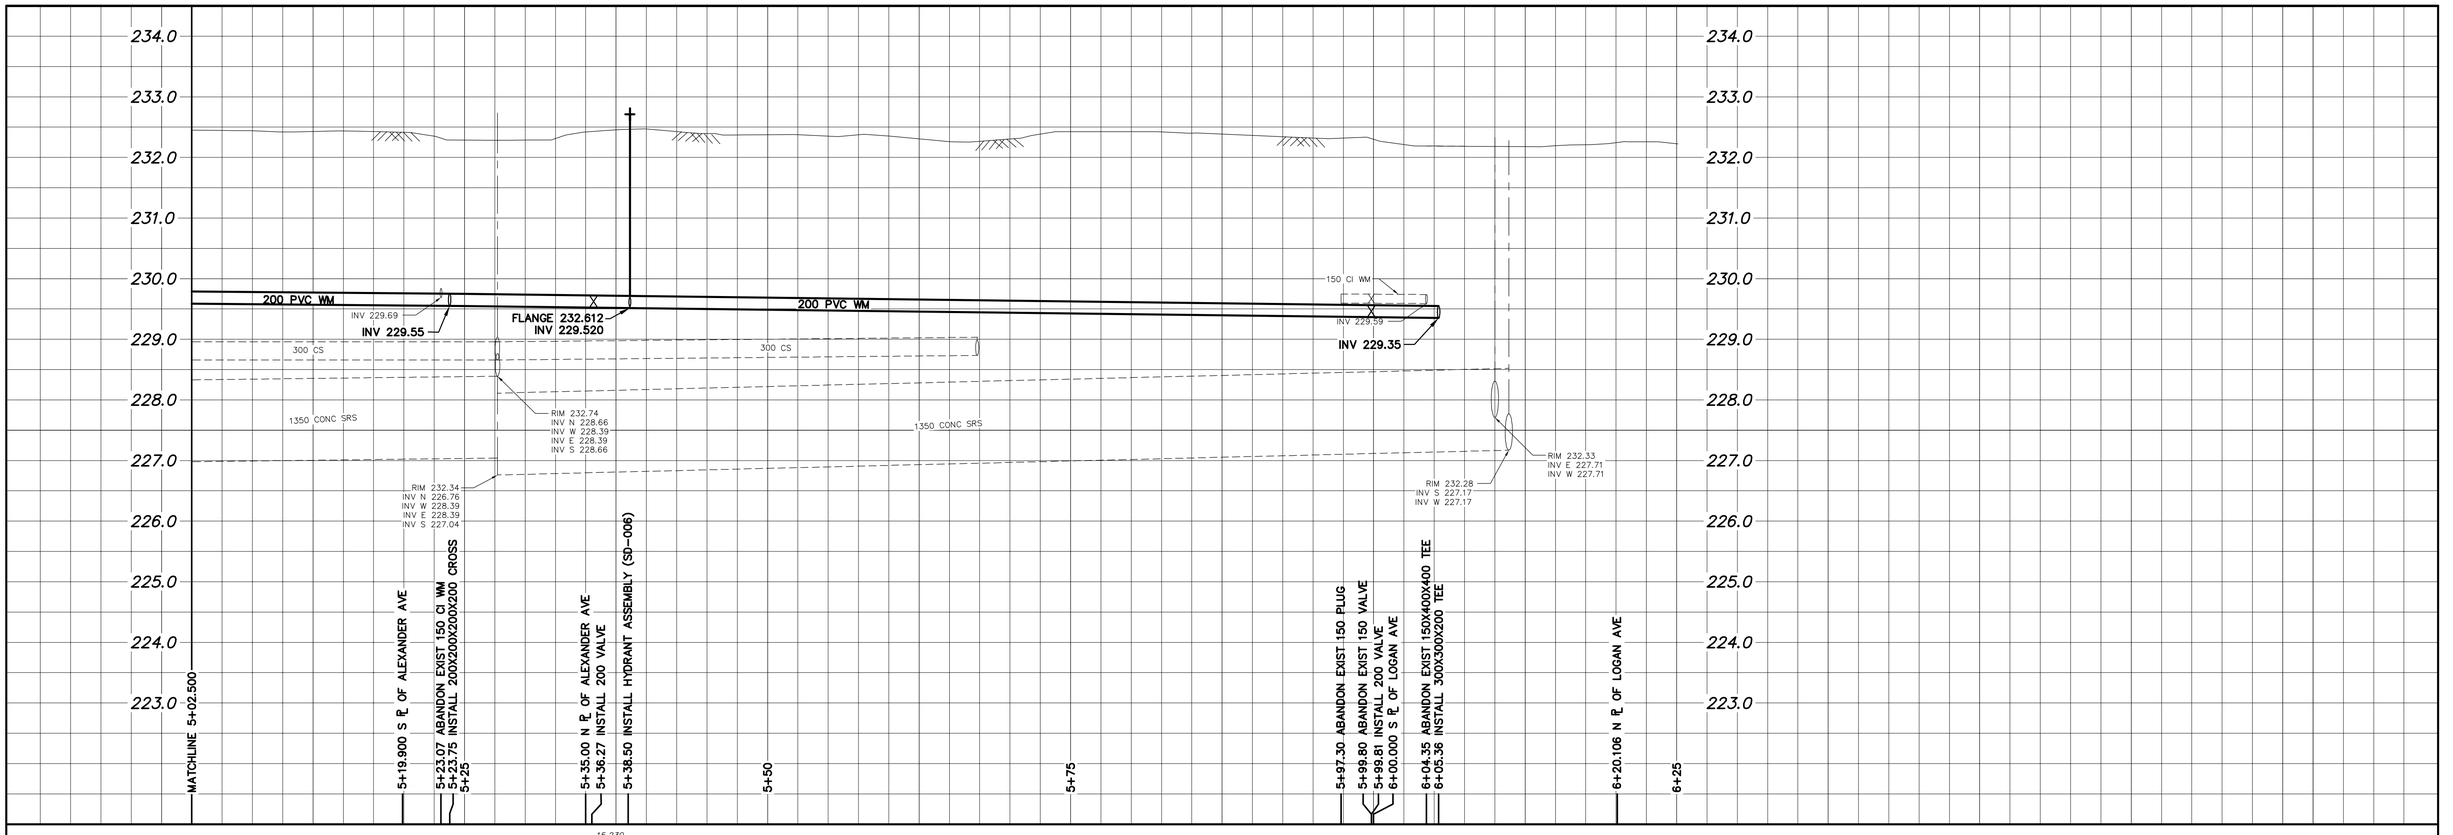

NOTE: CHAINAGES SHOWN ARE ALONG E. ℄ OF WORTH STREET

WORTH STREET

FOR CONTINUATION SEE D-14169

FOR CONTINUATION SEE D-14169

LOGAN AVE

ALEXANDER AVE

MATCHLINE 5+02.500

REMOVE EXIST HYDRANT

ABANDON EXIST VALVE

SEE DETAIL "I"

SEE DETAIL "J"

150 CI WM TO BE ABANDONED

200 PVC WM

300 PVC WM

400 CI WM

600 CS

375 CLAY CS

50 GAS

CAUTION: SRS

CAUTION: SRS,TS,MTS

CAUTION: WM,CB

CAUTION: SL,GAS, CS

TO BE ABANDONED

REMOVE EXIST HYDRANT

1350 CONC SRS

MTS

TS

SL

GAS

FOR WATER SERVICE TABLE SEE D-14143

FOR INDEX SEE 14167

METRIC

WHOLE NUMBERS INDICATE MILLIMETRES
DECIMALIZED NUMBERS INDICATE METRES

0.0 5.0 10.0 15.0 20.0 25.0

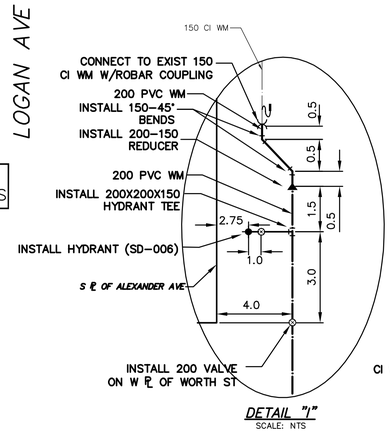

DETAIL "I"
SCALE: NTS

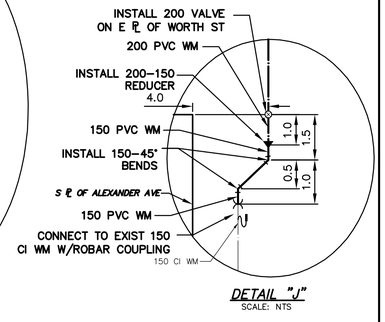

DETAIL "J"
SCALE: NTS

WARNING

IF POWER EQUIPMENT OR EXPLOSIVES ARE TO BE USED FOR EXCAVATION ON THIS PROJECT THE CONTRACTOR MUST:

1) NOTIFY THE GAS COMPANY OF THE PROPOSED LOCATION OF EXCAVATION.

2) TAKE PRECAUTION TO AVOID DAMAGE TO GAS COMPANY INSTALLATIONS.

SEE PROVINCIAL REGULATION 210/72 FOR DETAILS

LOCATION APPROVED
UNDERGROUND STRUCTURES

SUPV. U/G STRUCTURES COMMITTEE — DATE

NOTE:
LOCATION OF UNDERGROUND STRUCTURES AS SHOWN ARE BASED ON THE BEST INFORMATION AVAILABLE BUT NO GUARANTEE IS GIVEN THAT ALL EXISTING UTILITIES ARE SHOWN OR THAT THE GIVEN LOCATIONS ARE EXACT. CONFIRMATION OF EXISTENCE AND EXACT LOCATION OF ALL SERVICES MUST BE OBTAINED FROM THE INDIVIDUAL UTILITIES BEFORE PROCEEDING WITH CONSTRUCTION.

B.M.
ELEV.

NO.	REVISIONS	DATE	BY

DESIGNED BY	MJK	CHECKED BY	SC
DRAWN BY	RS	APPROVED	KZ
SCALE: HORIZONTAL	1:250	RELEASED FOR CONSTRUCTION	KAS ZUREK
VERTICAL	1:50		
DATE	2016 02 09	DATE	

PLOT DATE: 2016 02 09

ENGINEER'S SEAL

ORIGINAL SIGNED BY S.R.J. COURNOYER 16/02/09

CONSULTANT DRAWING NUMBER

–

Winnipeg

THE CITY OF WINNIPEG

WATER AND WASTE DEPARTMENT
ENGINEERING DIVISION

2016 WATER MAIN RENEWALS
CONTRACT 11

WORTH STREET

17 S OF ALEXANDER AVENUE TO LOGAN AVENUE

SHEET 10 OF 10

CITY DRAWING NUMBER

D-14176

BID OPPORTUNITY: 52-2016
CONTRACT NUMBER: 11

FILE PATH: R:\DRAWINGS\WATER\RENEWAL\2016 RENEWALS\Contract 11\Construction Drawings\
FILE NAME: WORTH-2.dwg