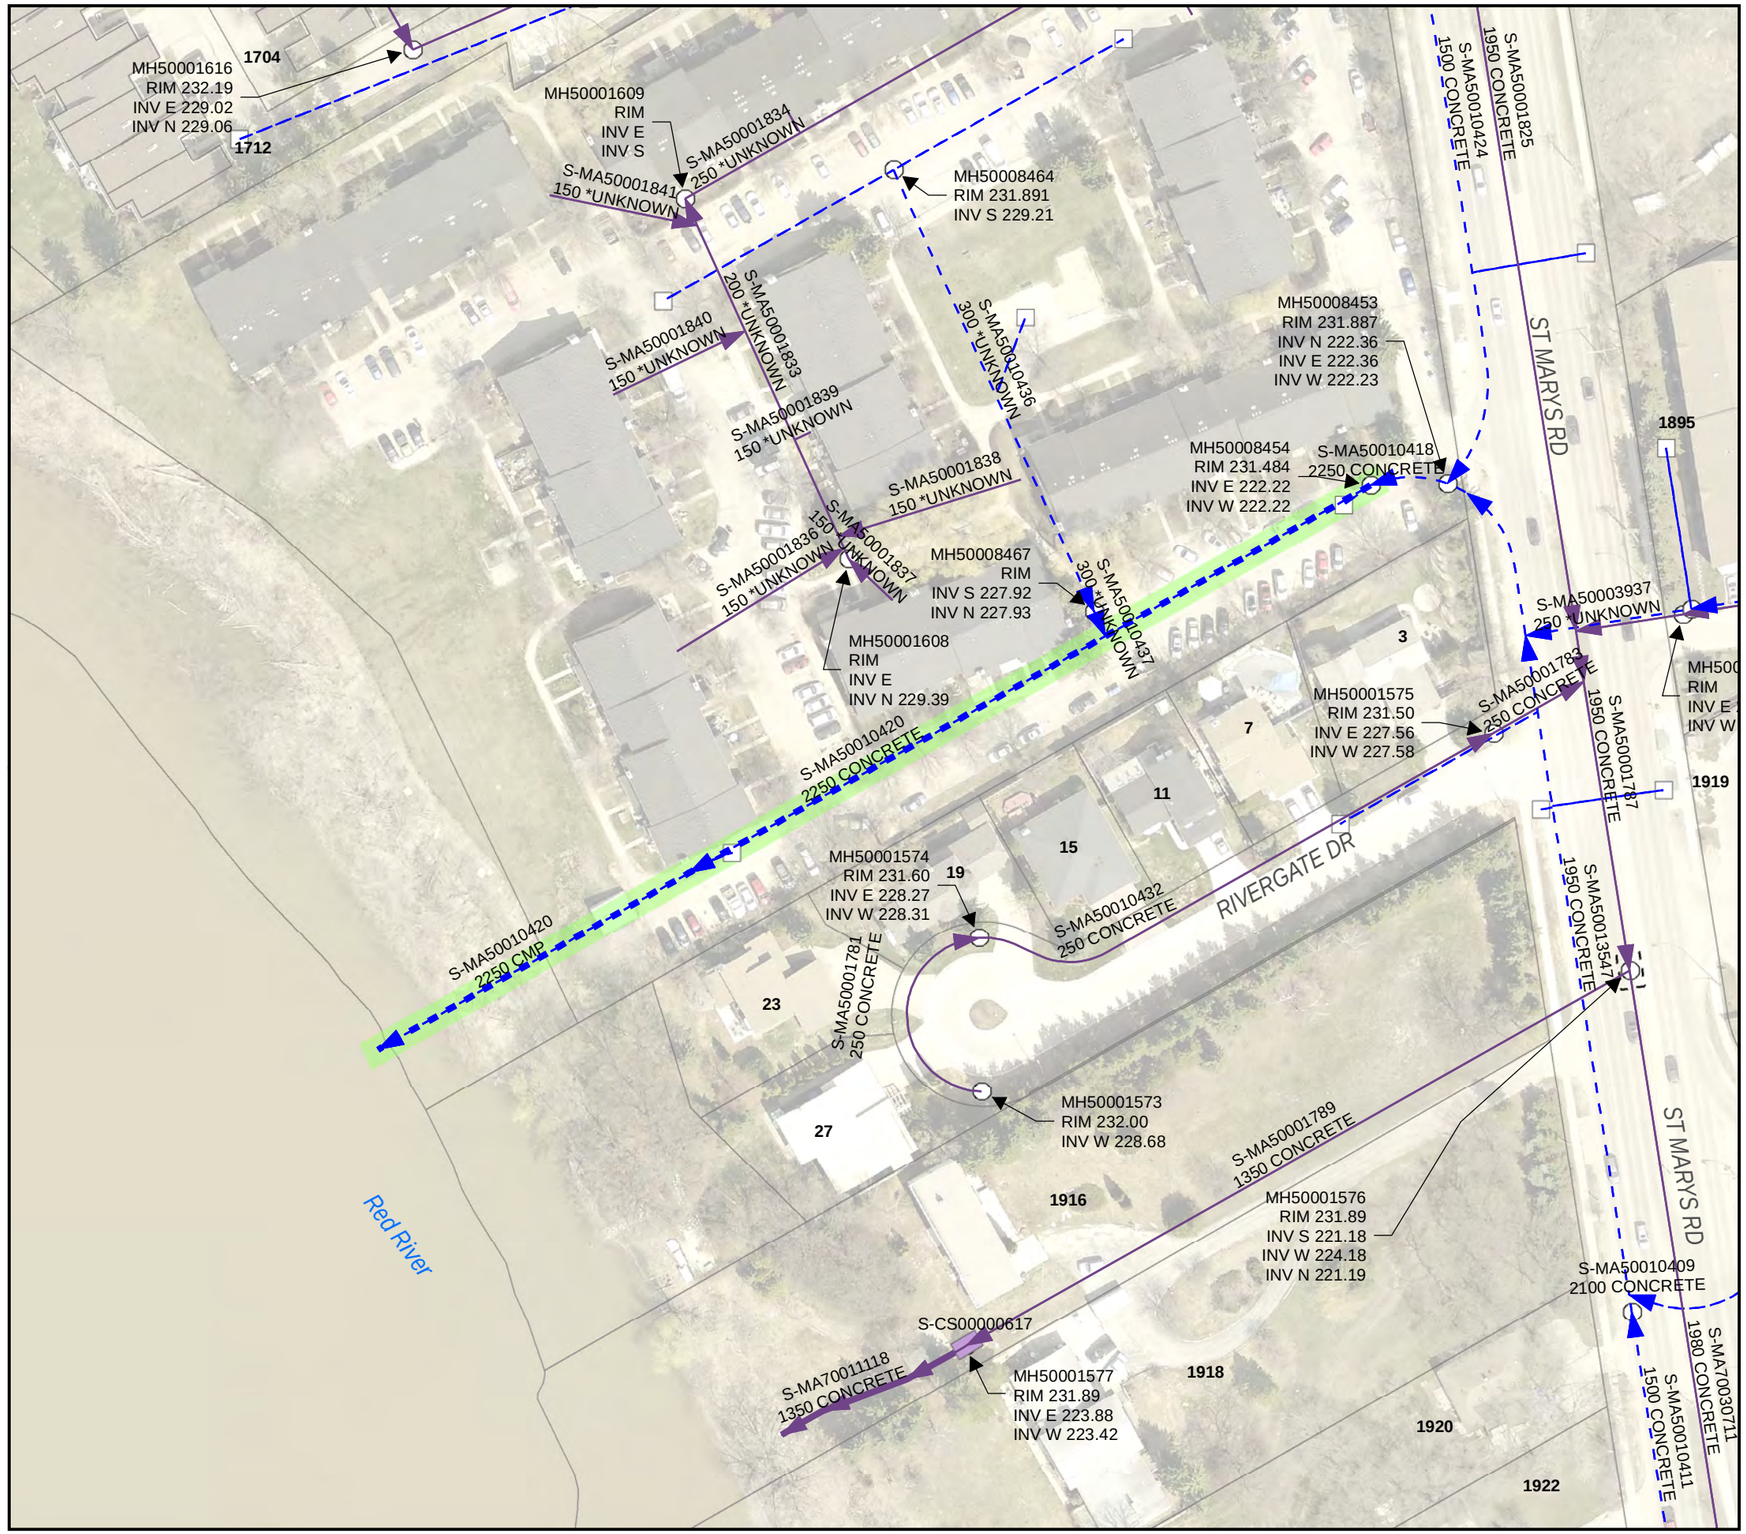

Sonar Required

LEGEND

- LDS
- WWS
- CB Lead
- SEWER MANHOLE
- CATCH BASIN
- SEWER CHAMBER
- CONTROL STRUCTURE

SITE CONSIDERATIONS:

KEY CONTACTS:

AFFECTED RESIDENTS:
1720 ST MARY'S RD

10 0 10 20 30 40 m

1:1,000

NAD 1983 UTM Zone 14N

Issue Status: Tender

AECOM

Drawing: 135

Outfall Asset Number: S-MA50010420 - 191.43m
Upstream Sewer Asset Number: None - 0m
Upstream Manhole Coordinates: 635759.2254E, 5519880.8442N
Location: 23 RIVERGATE DR

The City of Winnipeg
BID Opportunity No. 558-2016

Project Management Initials: Designer: Checked: Approved: ANSI B 279.4mm x 431.8mm

Last saved by: CLOUSTONC (2016-06-13) Last Plotted: never
Filename: P:\60431277\000-WORK\920-929 (GIS-GRAPHICS)\692-2015_DRAWING_TENDER558-2016_R0.MXD