ANSI B 279.4mm x 431.8mm

Project Management Initials: Designer: Checked: Approved:

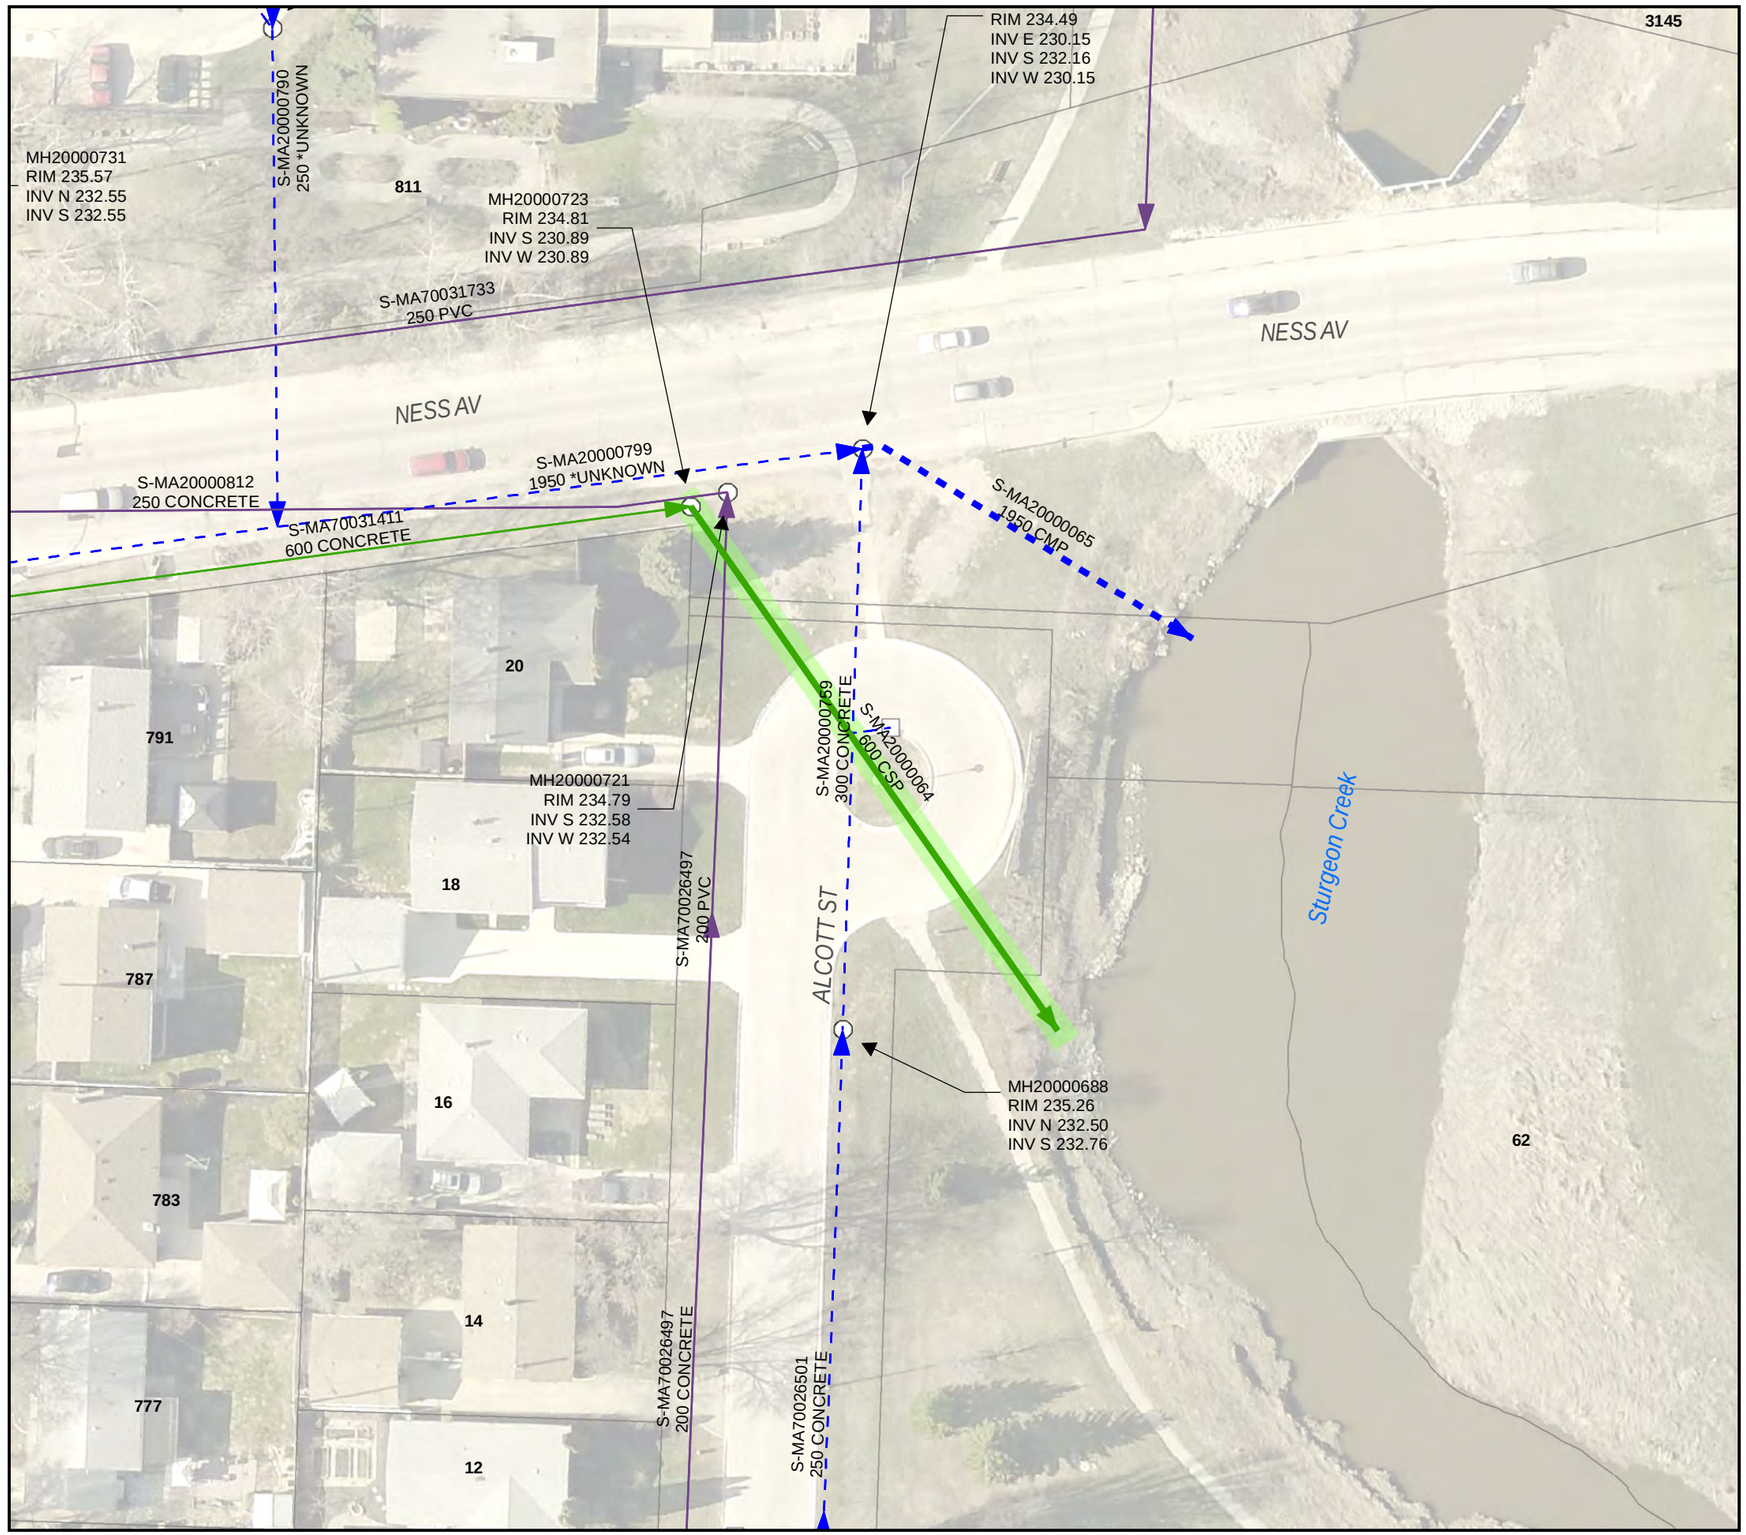

Summer Inspections

LEGEND

- LDS
- SRS
- WWS
- CB Lead
- SEWER MANHOLE
- CATCH BASIN

SITE CONSIDERATIONS:

KEY CONTACTS:

AFFECTED RESIDENTS:

7.5 0 7.5 15 22.5 30 m

1:500

N

NAD 1983 UTM Zone 14N

Issue Status: Tender

AECOM

Drawing: 233

Outfall Asset Number: S-MA20000064 - 53.68m
Upstream Sewer Asset Number: None - 0m
Upstream Manhole Coordinates: 622985.4797E, 5527588.8364N
Location: 20 ALCOTT ST

The City of Winnipeg
BID Opportunity No. 558-2016

Last saved by: CLOUSTONC (2016-06-13) Last Plotted: never
Filename: P:\60431277\900-WORK\920-929 (GIS-GRAPHICS)\692-2015_DRAWING_TENDER558-2016_R0.MXD