FOR SIDEWALK AND RETAINING WALL PROFILES SEE SHEETS 13 TO 16

ARCHIBALD STREET

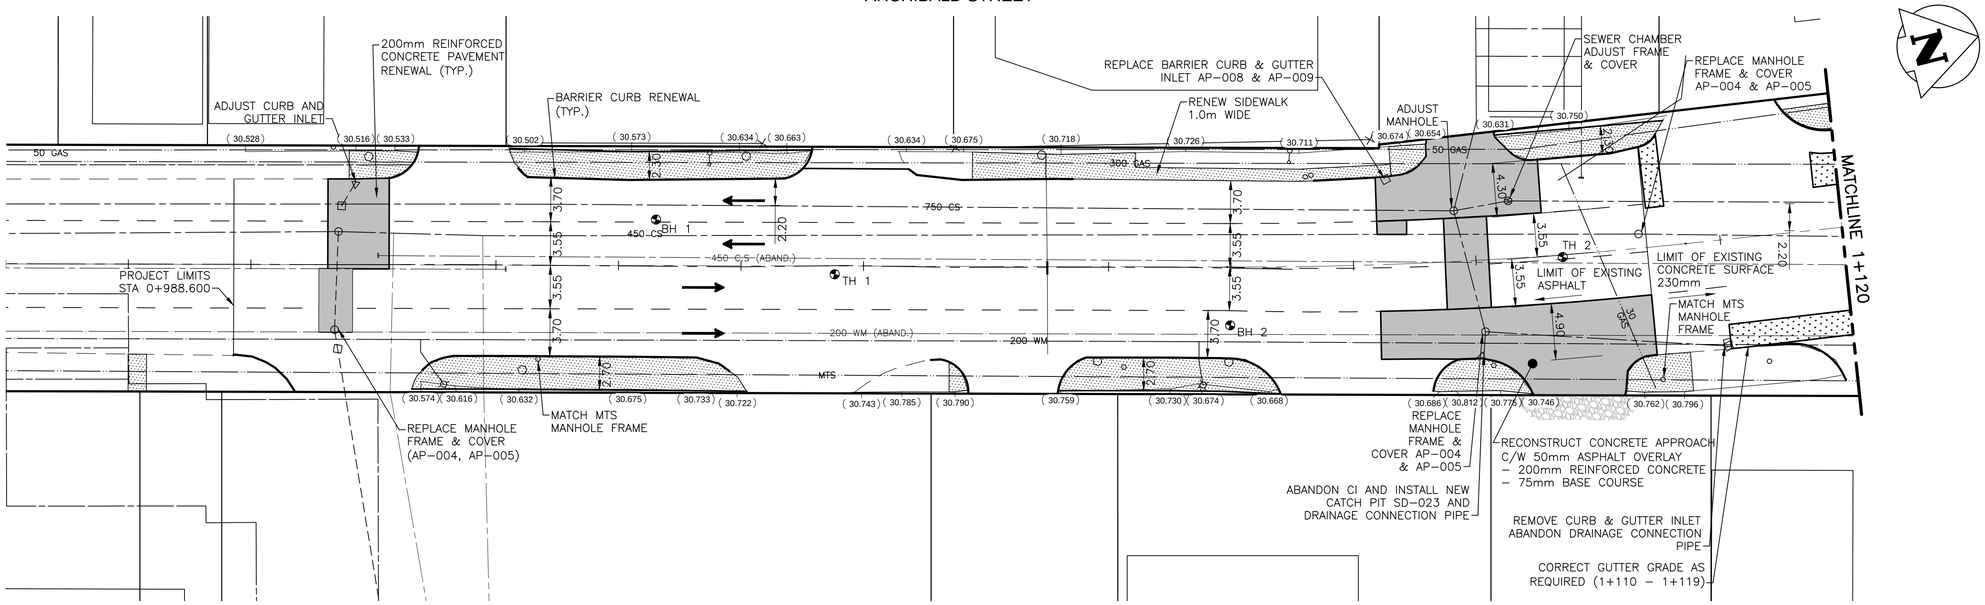

ARCHIBALD STREET

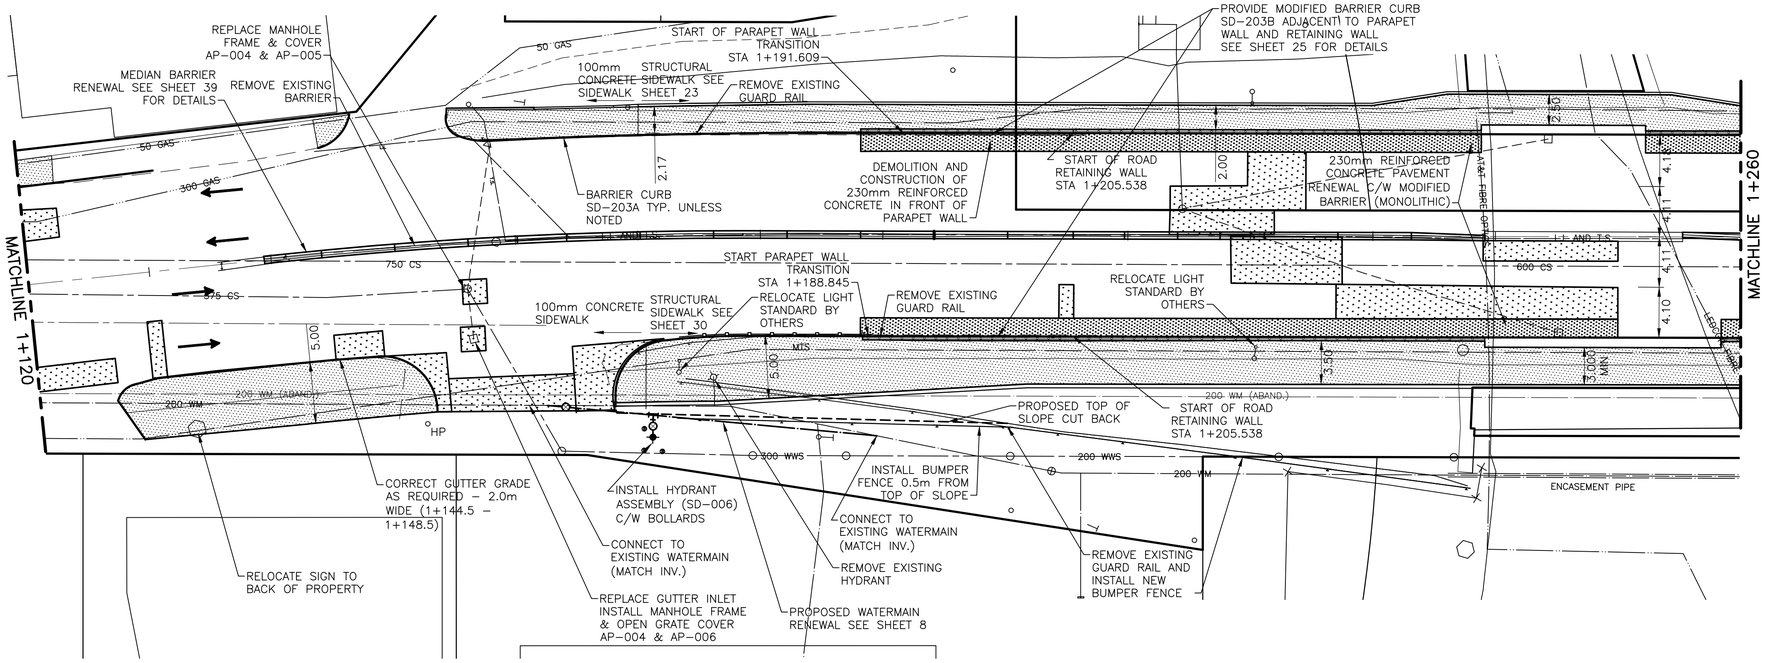

KEY PLAN

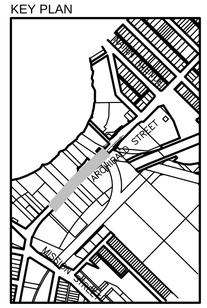

GENERAL NOTES:

1. DESIGN GRADES ARE TO BE CONFIRMED ONCE PLANING HAS BEEN COMPLETED.
2. ADJUST WATER VALVES TO MATCH FINAL GRADES.
3. ADJUST PAVEMENT MANHOLE AND CATCHBASIN FRAMES 50mm BELOW FINAL GRADE TO ACCOMMODATE A RISER RING FOR FINAL ASPHALT PAVING OPERATIONS.
4. MAINTAIN TRAFFIC AS OUTLINED IN THE TRAFFIC MANAGEMENT SPECIFICATION AND AS PER THE STAGING/ TRAFFIC CONTROL DRAWINGS.
5. RADII CURB RENEWAL ON INTERSECTING STREETS & BACK LANES TO BE MODIFIED BARRIER CURB.
6. CONSTRUCT PARTIAL DEPTH CONCRETE REPAIRS AS DIRECTED BY THE CONTRACT ADMINISTRATOR.
7. MATCH EXISTING PROFILE GRADES FROM STA 0+988.600 TO STA 1+104.000. ALL CONCRETE RENEWALS TO RECIEVE ASPHALT OVERLAY. AREAS OF CURB RENEWAL WITHIN THESE LIMITS TO RECIEVE ASPHALT PATCHING 300mm FROM FACE OF CURB. ASPHALT PLACEMENT TO BE PAID AS TIE-IN.

METRIC

WHOLE NUMBERS INDICATE MILLIMETRES
DECIMALIZED NUMBERS INDICATE METRES

WARNING

IF POWER EQUIPMENT OR EXPLOSIVES ARE TO BE USED FOR EXCAVATION ON THIS PROJECT THE CONTRACTOR MUST:

1. NOTIFY THE GAS COMPANY OF THE PROPOSED LOCATION OF EXCAVATION.
2. TAKE PRECAUTION TO AVOID DAMAGE TO GAS COMPANY INSTALLATIONS SEE PROVINCIAL REGULATION 210/72 FOR DETAILS.
3. OBTAIN EXCAVATION PERMITS PRIOR TO CONSTRUCTION.

150 WM	WATERMAIN	150 WM		HYDRO		150 WM	WATERMAIN	150 WM
	HYDRANT			M.T.S.			HYDRANT, VALVE	
	VALVE			CONCRETE		300 LDS	LAND DRAINAGE SEWER	300 LDS
300 LDS	LAND DRAINAGE SEWER	300 LDS		MILL AND FILL OVERLAY		250 WWS	WASTE WATER SEWER	250 WWS
250 WWS	WASTE WATER SEWER	250 WWS		CONCRETE SIDEWALK			℄ PROFILE	
	MANHOLE		BH17	BOREHOLE			NORTH OR WEST GUTTER	
	CATCH BASIN/CATCH PIT			SEEDING			SOUTH OR EAST GUTTER	
	CURB INLET			PROPERTY LINE			NORTH OR WEST R.	
	CURB RENEWAL			SURVEY BAR			SOUTH OR EAST R.	
	GRAVEL		(31.334)	ELEVATION	(2.23)		NORTH OR WEST DITCH	
	GAS			SIDEWALK DETECTABLE			SOUTH OR EAST DITCH	
EXISTING	LEGEND-PLAN	PROPOSED	EXISTING	LEGEND-PLAN	PROPOSED	EXISTING	LEGEND-PROFILE	PROPOSED

LOCATION APPROVED
UNDERGROUND STRUCTURES

SUPV. U/G STRUCTURES COMMITTEE — DATE

NOTE:
LOCATION OF UNDERGROUND STRUCTURES AS SHOWN ARE BASED ON THE BEST INFORMATION AVAILABLE BUT NO GUARANTEE IS GIVEN THAT ALL EXISTING UTILITIES ARE SHOWN OR THAT THE GIVEN LOCATIONS ARE EXACT. CONFIRMATION OF EXISTENCE AND EXACT LOCATION OF ALL SERVICES MUST BE OBTAINED FROM THE INDIVIDUAL UTILITIES BEFORE PROCEEDING WITH CONSTRUCTION.

B.M. BM52-16
ELEV. 232.706

NO.	REVISIONS	DATE	BY
0	ISSUED FOR TENDER	16.07.04	S.B.C.

Stantec
500 - 311 Portage Avenue, Winnipeg MB Canada
www.stantec.com

DESIGNED BY	D.L.	CHECKED BY	D.J.M.
DRAWN BY	G.P.	APPROVED BY	S.B.C.
HOR. SCALE:	1:250	RELEASED FOR CONSTRUCTION:	
VERTICAL:	1:10		
DATE	2016.07.04	DATE	

ENGINEER'S SEAL

CONSULTANT DRAWING NO.
C-201

Winnipeg
THE CITY OF WINNIPEG
PUBLIC WORKS DEPARTMENT
ENGINEERING DIVISION

2016 REGIONAL STREET PROGRAM

ARCHIBALD STREET
STA 0+988 TO STA 1+260
ROADWORKS REHABILITATION

SHEET 10 OF 62
CAD FILE DRAWING NUMBER 06880c-201-884.dwg
CITY DRAWING NUMBER U205-16-10 P-3478-10

Y:\1137\active\113706880\0300_drawing\0302_sheet_files\02_civil\06880c-201-884.dwg
2016/07/05 2:39 PM By: Dickson, Jeremy