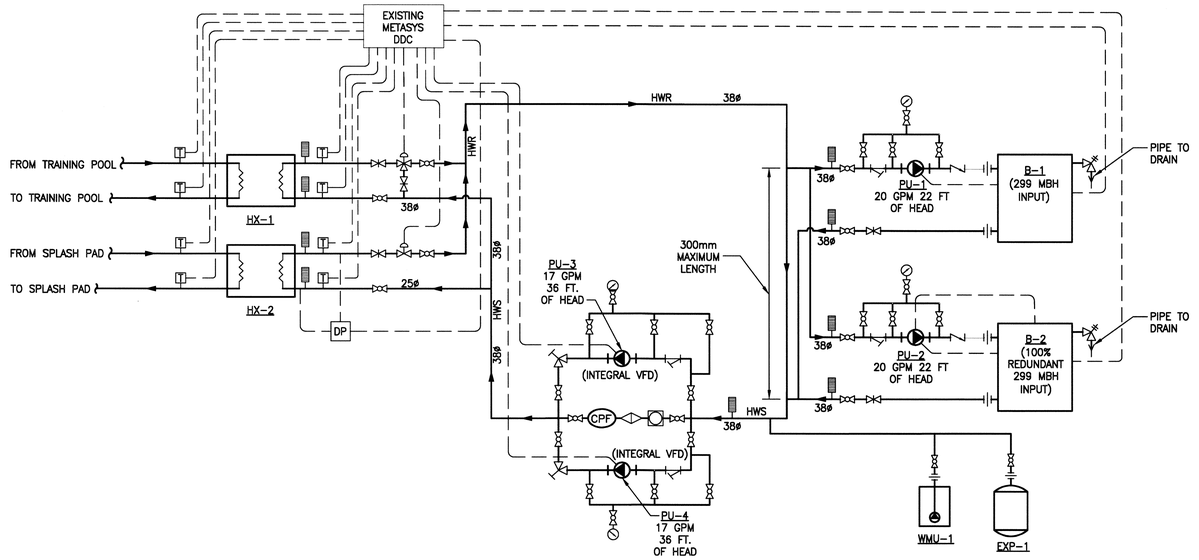

1 — POOL WATER HEATING PIPING SCHEMATIC

SCALE: N.T.S.

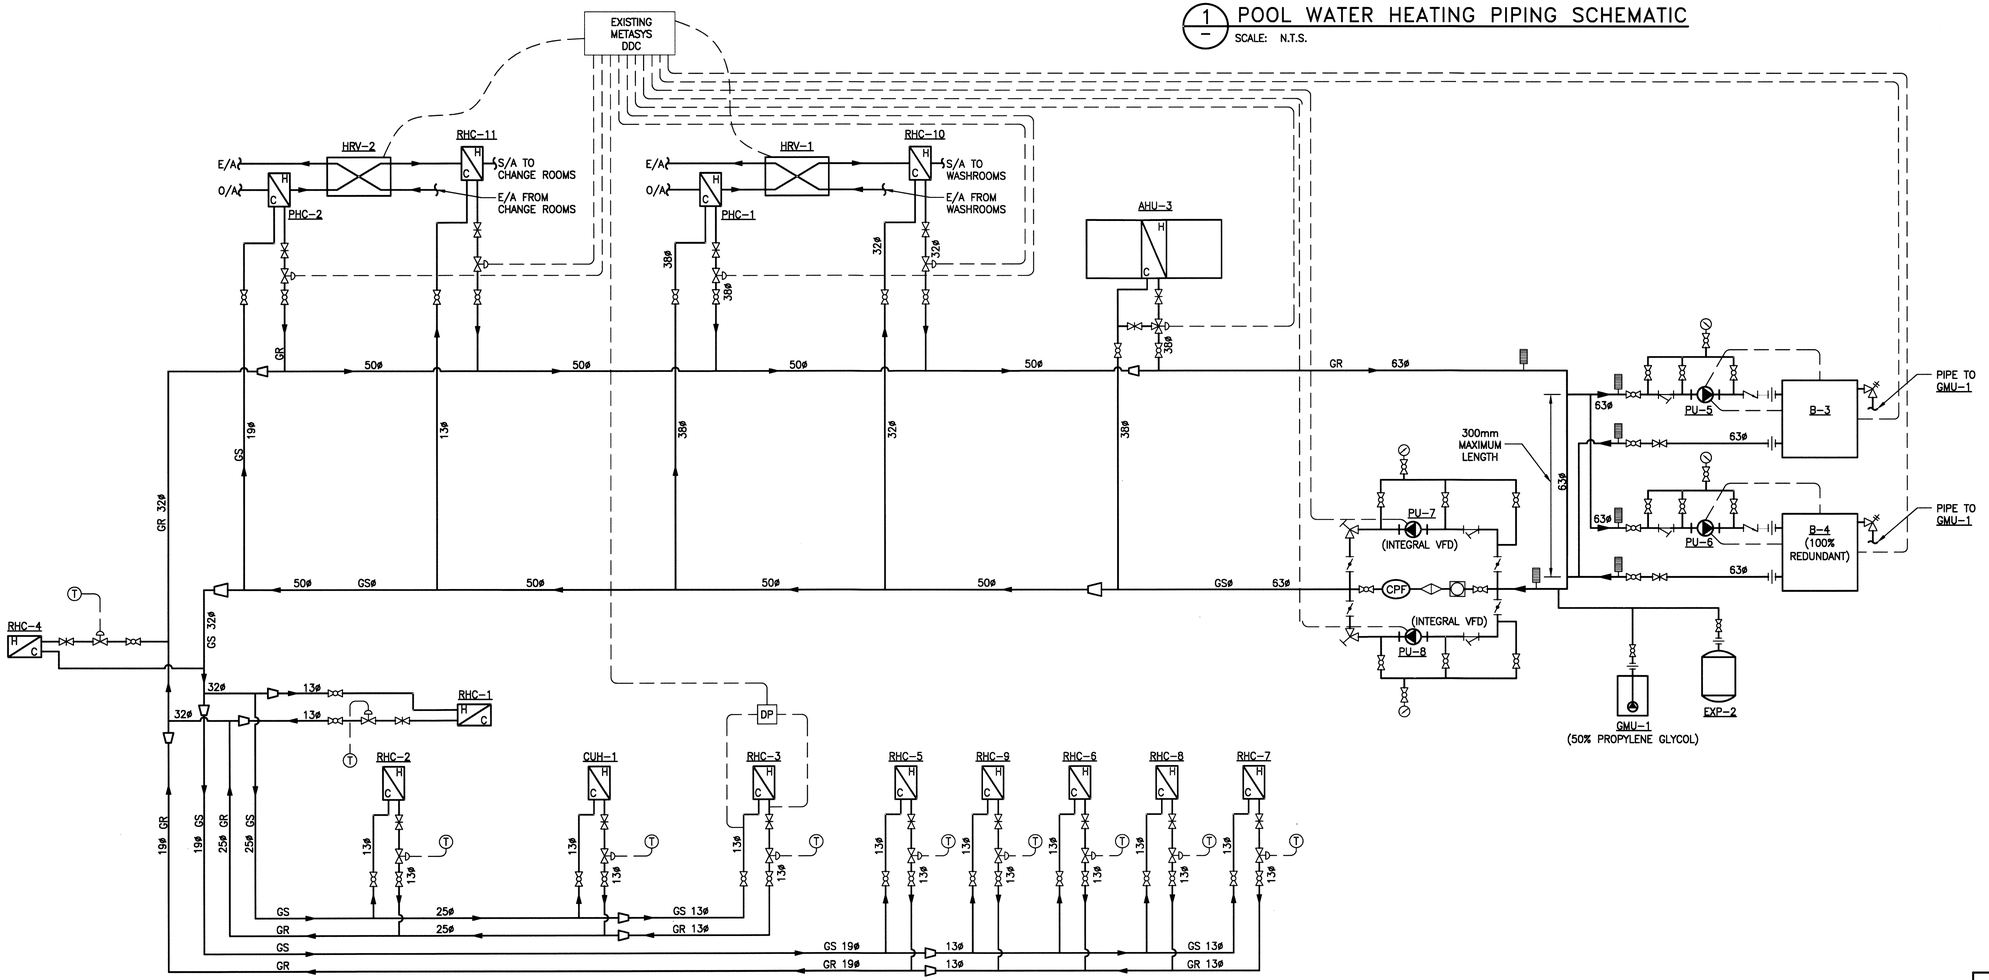

2 — SPACE HEATING PIPING SCHEMATIC

SCALE: N.T.S.

This drawing must not be scaled. The contractor shall verify all dimensions and other data on site prior to commencement of work. All discrepancies, errors, and omissions are to be reported to the architect. Drawing and specifications, as instruments of service, are the property of the architect, the copyright in the same being reserved to him. No reproduction may be made without the permission of the architect, and when made, must bear his name. All prints to be returned to the architect on request.

PRAIRIE ARCHITECTS INC.
Creating Sustainable Futures
300 - 141 Bannatyne Ave., Winnipeg, MB, R3B 0R3
telephone 204.956.0938 fax 204.943.5597
web www.prairiearchitects.ca

KGS GROUP CONSULTING ENGINEERS

issue / rev.

#	date	issue notes
1	2016/07/27	RE-ISSUED FOR CONSTRUCTION
0	2016/07/15	ISSUED FOR CONSTRUCTION

professional seals

PROVINCE OF MANITOBA — C.H. CORDEN — Member 30527 — REGISTERED PROFESSIONAL ENGINEER — July 27/16

project information

SEVEN OAKS POOL

444 Adsum Drive
Winnipeg, MB
Canada

client

City of Winnipeg
4th Floor - 86 King Street
Winnipeg, MB

drawing information

MECHANICAL PIPING SCHEMATICS

drawn by: RLR
approved by:
scale: AS NOTED
date issued: 2016.07.27
proj. #: 14-1736-008
rev. #: R-1

SEVEN OAKS POOL RENOVATION & ADDITION
BID OPPORTUNITY NO. 645-2016

M6
01

APEGM Certificate of Authorization KGS Group No. 245

FileName: P:\Projects\2014\14-1736-008\Dwg\Mech\14-1736-008_M6-01.dwg - Tab: M6-01 Plotted By: dderache 16/07/27 [Wed 1:51pm]