A1 SIZE – 594mm x 841mm

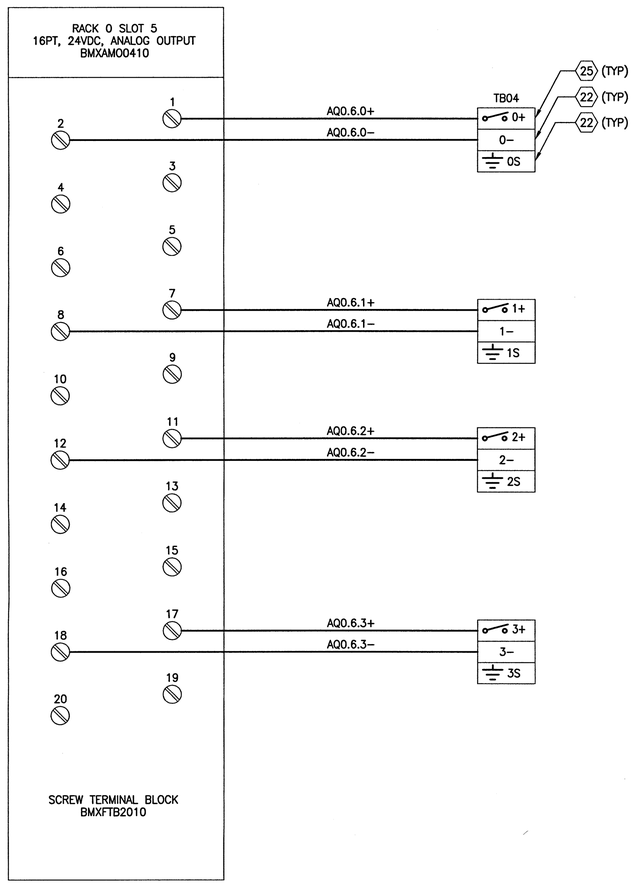

NOTES:

1. SEE DRAWING 1–0103–ACBD–Z002 FOR BILL OF MATERIALS.

LEGEND:

⬡ BILL OF MATERIALS ITEM

APEGM
Certificate of Authorization
KGS Group
No. 245

B.M. –
ELEV. –

NO.	REVISIONS	DATE	DESIGN	CHECK
00	ISSUED FOR CONSTRUCTION	2016/09/02	DW	JAB

KGS GROUP CONSULTING ENGINEERS

DESIGNED BY: C. S. ROBINSON	CHECKED BY: J.A. BOUCHARD
DRAWN BY: J. P. DELEON	APPROVED BY: J.A. BOUCHARD
SCALE: N.T.S.	ISSUED FOR CONSTRUCTION BY:
DATE: 2016/06/27	DATE:
CONSULTANT NO.: 15–0107–019_E37	

ENGINEER'S SEAL
PROVINCE OF MANITOBA
BOUCHARD
Member
20560
REGISTERED PROFESSIONAL ENGINEER
16/09/02

Winnipeg
THE CITY OF WINNIPEG
WATER AND WASTE DEPARTMENT

WEST END SEWAGE TREATMENT PLANT
EFFLUENT MONITORING STATION
MODULE WIRING DIAGRAM
RACK 0 SLOT 5
ANALOG OUTPUT

CITY DRAWING NUMBER	SHEET	REV.	SIZE
1–0103–ACBD–Z007		00	A1

PLOT DATE: Sep 02, 2016 – 12:08pm
FILE NAME: 15–0107–019_E37.dwg

FileName: P:\Projects\2015\15–0107–019\Dwg\Elec\15–0107–019_E37.dwg – Tab: E37 Plotted By: dderoche 09/02/2016 [Fri 12:08pm]