plotscale - 1:1 (metric)

sheet size - Super A1 24" x 36"

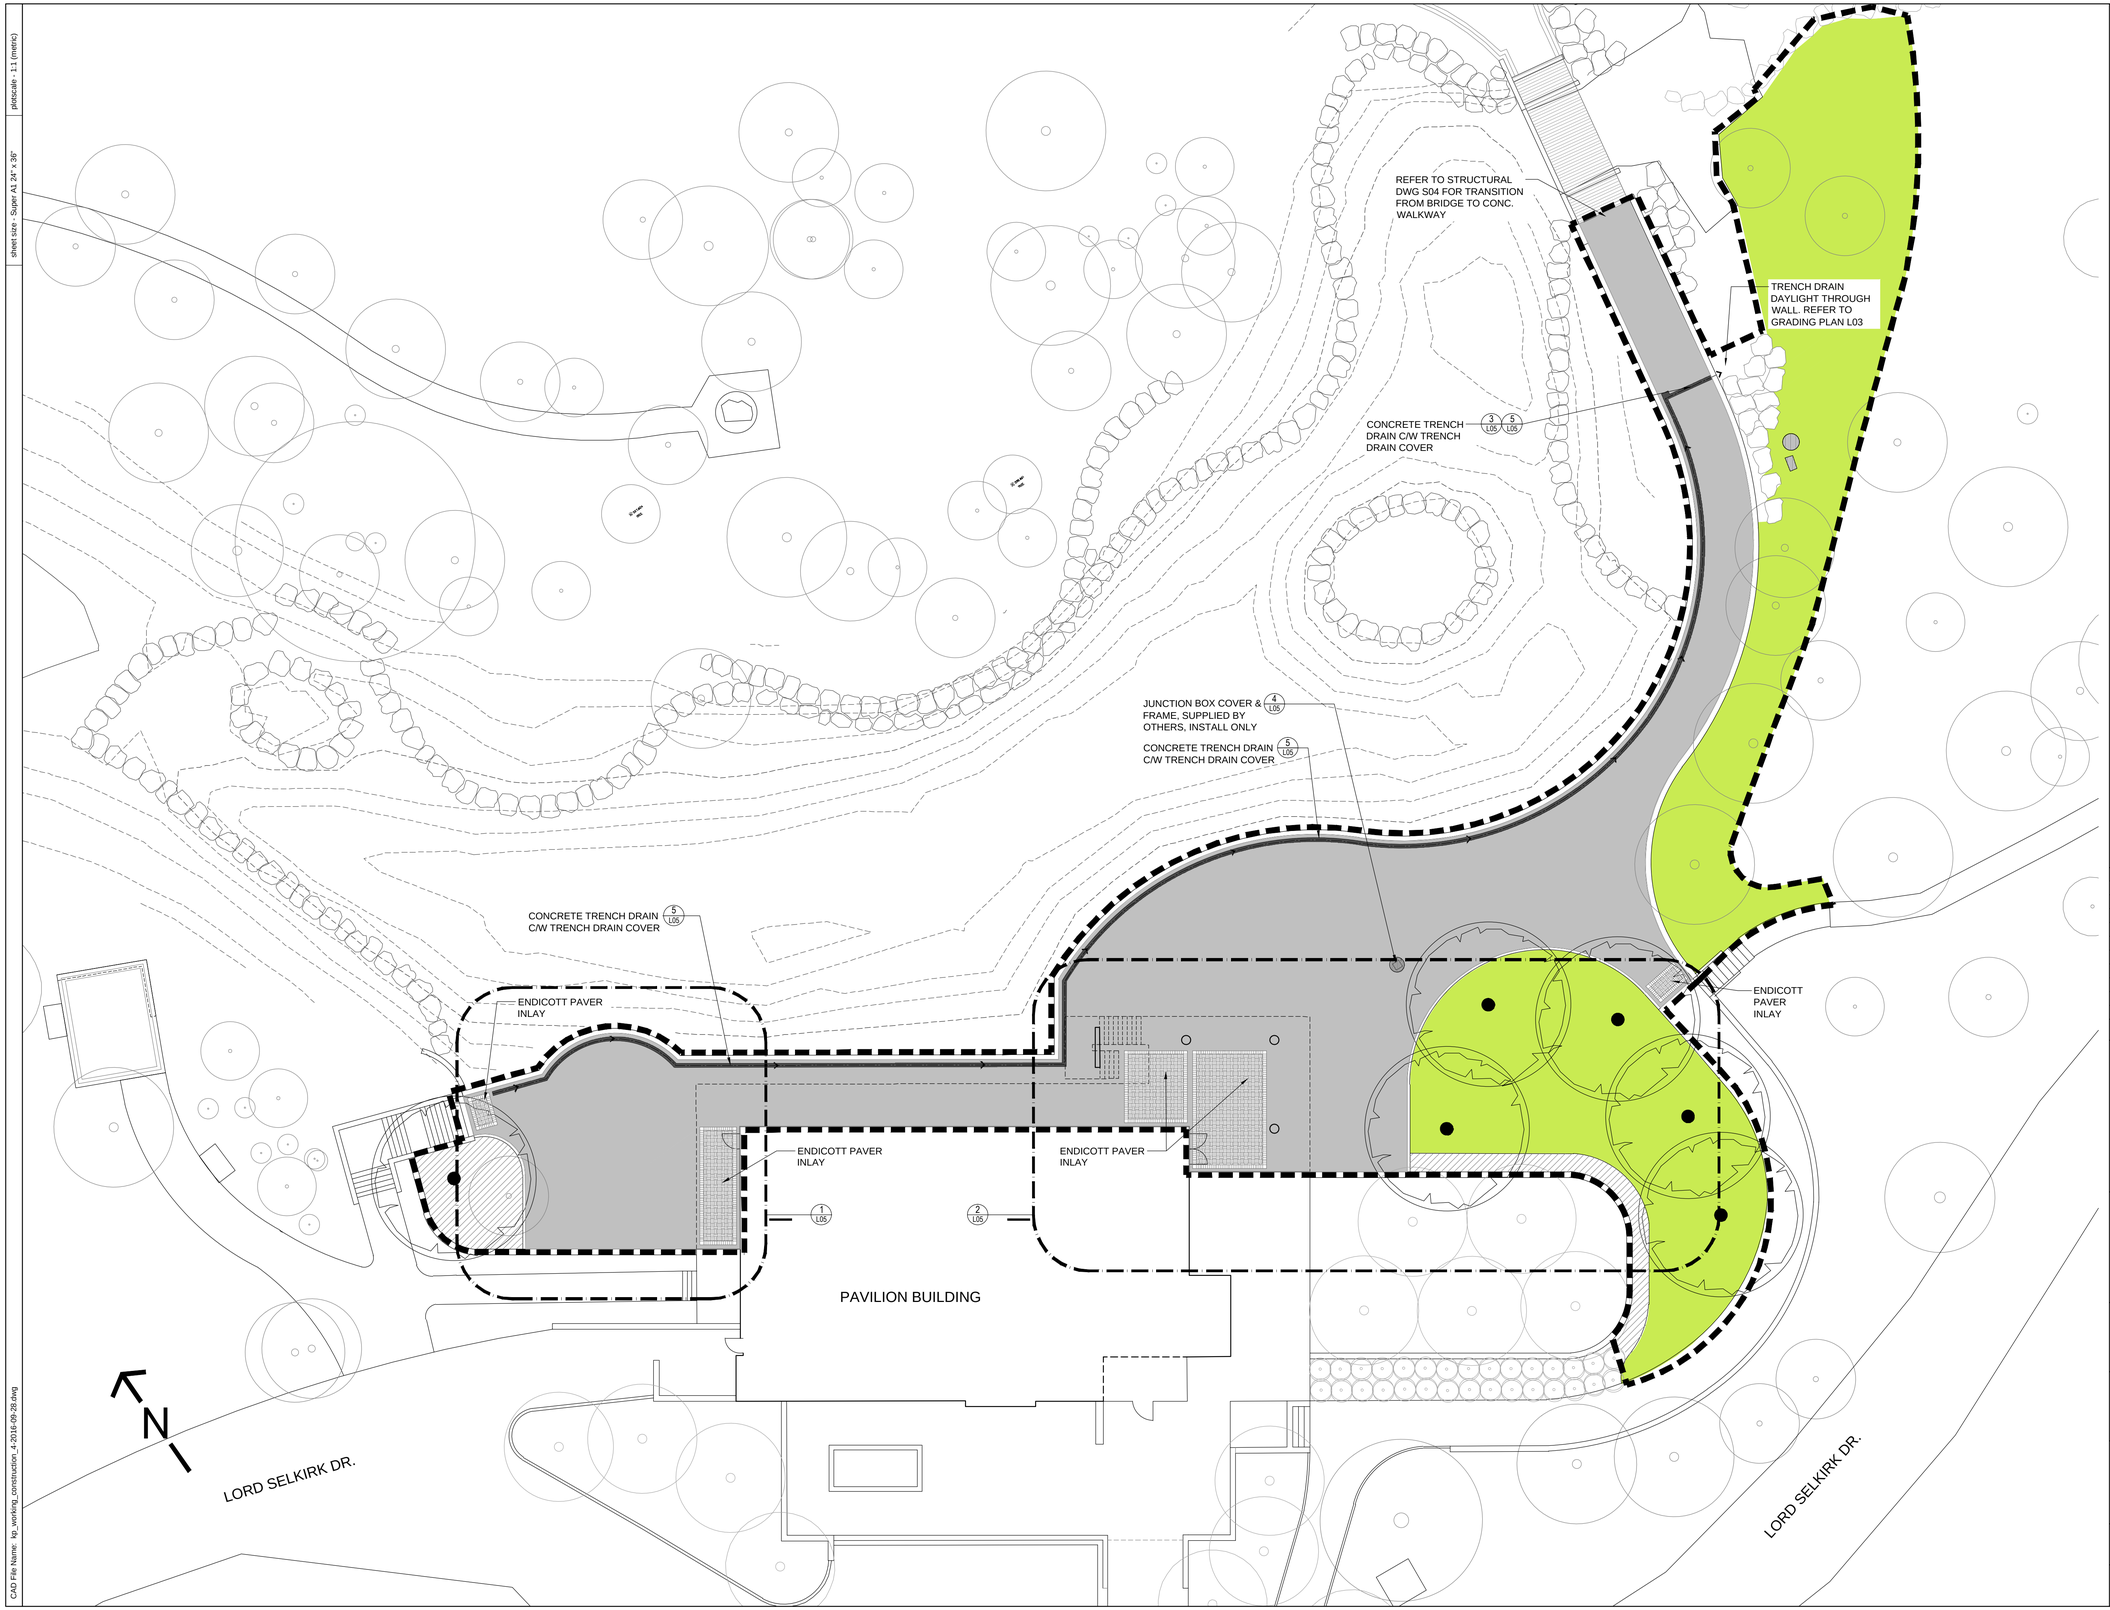

LEGEND

- LIMITS OF WORK
- REINFORCED CONCRETE PAVING REFER TO SK04 KEY PLAN FOR SAW CUT LOCATIONS
- CLAY UNIT PAVER INLAY (ON CONCRETE BASE)
- TRENCH DRAIN. CENTER LINE SHOWING DIRECTION OF FLOW. REFER TO GRADING L03 AND DETAIL 5/L05
- TREE, REFER TO PLANTING L04
- PLANTING BED, REFER TO L04 FOR PLANTING DETAILS
- SOD, AS PER CITY OF WINNIPEG SPEC.
- RECEPTACLE, REFER TO ELECTRICAL

REV	YY / MM / DD	DESCRIPTION	BY
0	16 / 09 / 28	ISSUED FOR CONSTRUCTION	DM

A. SECTION LETTER OR DETAIL NUMBER,
B. DRAWING WHERE SECTION OR DETAIL IS DRAWN,

OR

A. DRAWING WHERE SECTION OR DETAIL IS INDICATED,
--- SECTION OR DETAIL SHOWN ON SAME DRAWING.

A / B

A / ---

SI

the manitoba association of landscape architects
DEREK K. MURRAY
member no. 63

SCATLIFF + MILLER + MURRAY
visionary urban design + landscapes

CLIENT
CITY OF WINNIPEG

PROJECT
PEGUIS PAVILION
POND RENOVATIONS +
LANDSCAPING - PHASE IV

TITLE
SURFACING PLAN

DESIGN	DRAWN	DATE - Y / M / D	SCALE
JW / AH	AH / WF	2016-09-28	1:150
CHECKED	APPROVED	JOB NO.	DRAWING NO.
DKM	DKM	775-2016	L02

CAD File Name: kp_working_construction_4-2016-09-28.dwg