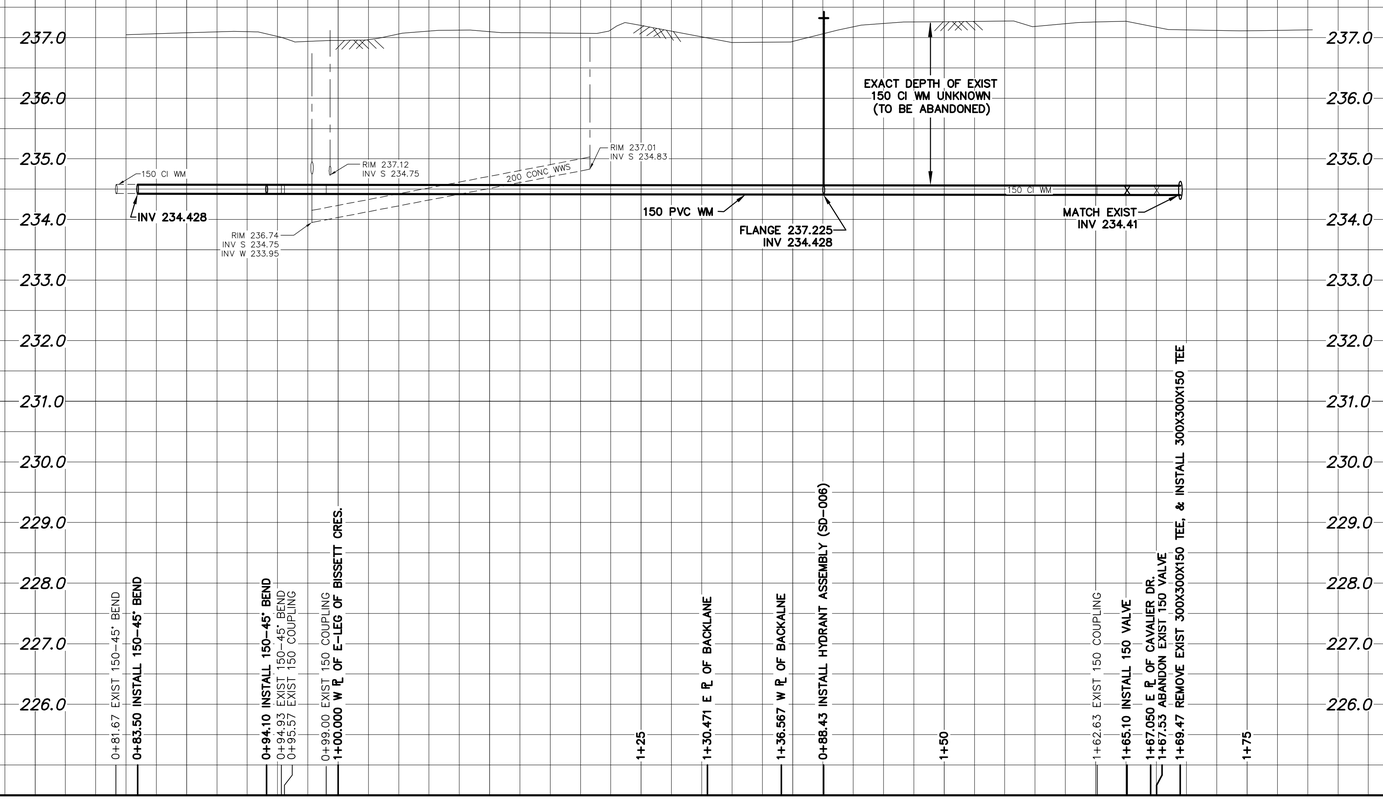

NOTE: CHAINAGES SHOWN ARE ALONG N. ℄ OF BISSETT CRES.

BISSETT CRESENT

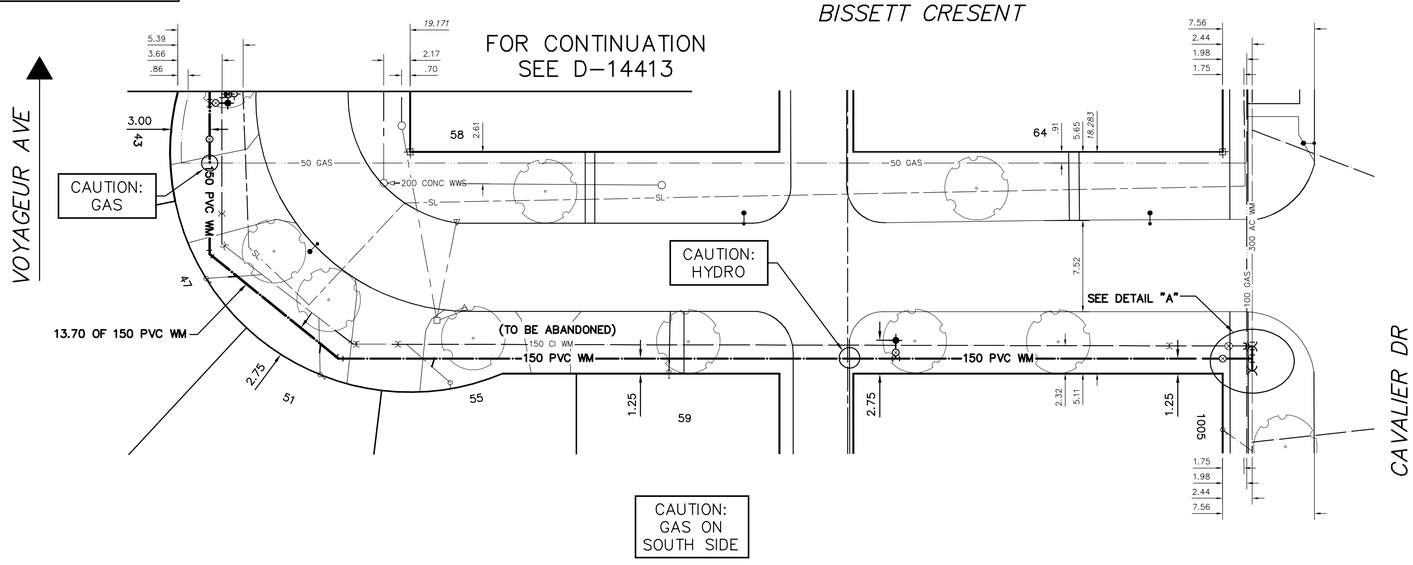

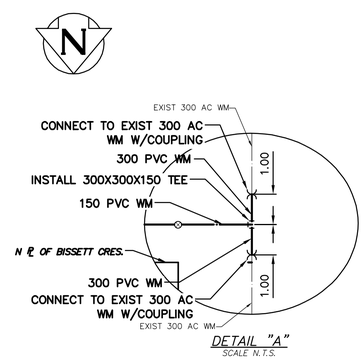

DETAIL "A"
SCALE N.T.S.

FOR WATER TABLE SEE D-14413

FOR INDEX SEE D-14412

NOTE: ALL VALVES TO BE INSTALLED CLOCKWISE TO CLOSE

METRIC
WHOLE NUMBERS INDICATE MILLIMETRES
DECIMALIZED NUMBERS INDICATE METRES

0.0 5.0 10.0 15.0 20.0 25.0

LOCATION APPROVED
UNDERGROUND STRUCTURES

SUPV. U/G STRUCTURES COMMITTEE — DATE

NOTE:
LOCATION OF UNDERGROUND STRUCTURES AS SHOWN ARE BASED ON THE BEST INFORMATION AVAILABLE BUT NO GUARANTEE IS GIVEN THAT ALL EXISTING UTILITIES ARE SHOWN OR THAT THE GIVEN LOCATIONS ARE EXACT. CONFIRMATION OF EXISTENCE AND EXACT LOCATION OF ALL SERVICES MUST BE OBTAINED FROM THE INDIVIDUAL UTILITIES BEFORE PROCEEDING WITH CONSTRUCTION.

NO.	REVISIONS	DATE	BY

B.M.
ELEV.

DESIGNED BY	ML	CHECKED BY	SC
DRAWN BY	RS	APPROVED BY	KZ
SCALE: HORIZONTAL	1:250	RELEASED FOR CONSTRUCTION	KAS ZUREK
VERTICAL	1:50		
DATE	2016 11 01	DATE	2016 10 31

PLOT DATE: 2016 11 01

ENGINEER'S SEAL
ORIGINAL SIGNED BY S.J.R. COURNOYER 16/10/31

CONSULTANT DRAWING NUMBER
–

BID OPPORTUNITY: 845-2016
CONTRACT NUMBER: 13

THE CITY OF WINNIPEG
WATER AND WASTE DEPARTMENT
ENGINEERING DIVISION

2016 WATER MAIN RENEWALS
CONTRACT 13

BISSETT CRESENT
97 N OF VOYAGEUR AVENUE TO CAVALIER DRIVE

SHEET 3 OF 15

CITY DRAWING NUMBER
D-14414

FILE PATH: R:\DRAWINGS\WATER\RENEWAL\2016 RENEWALS\Contract 13\Construction dwg\
FILE NAME: BISSET.dwg