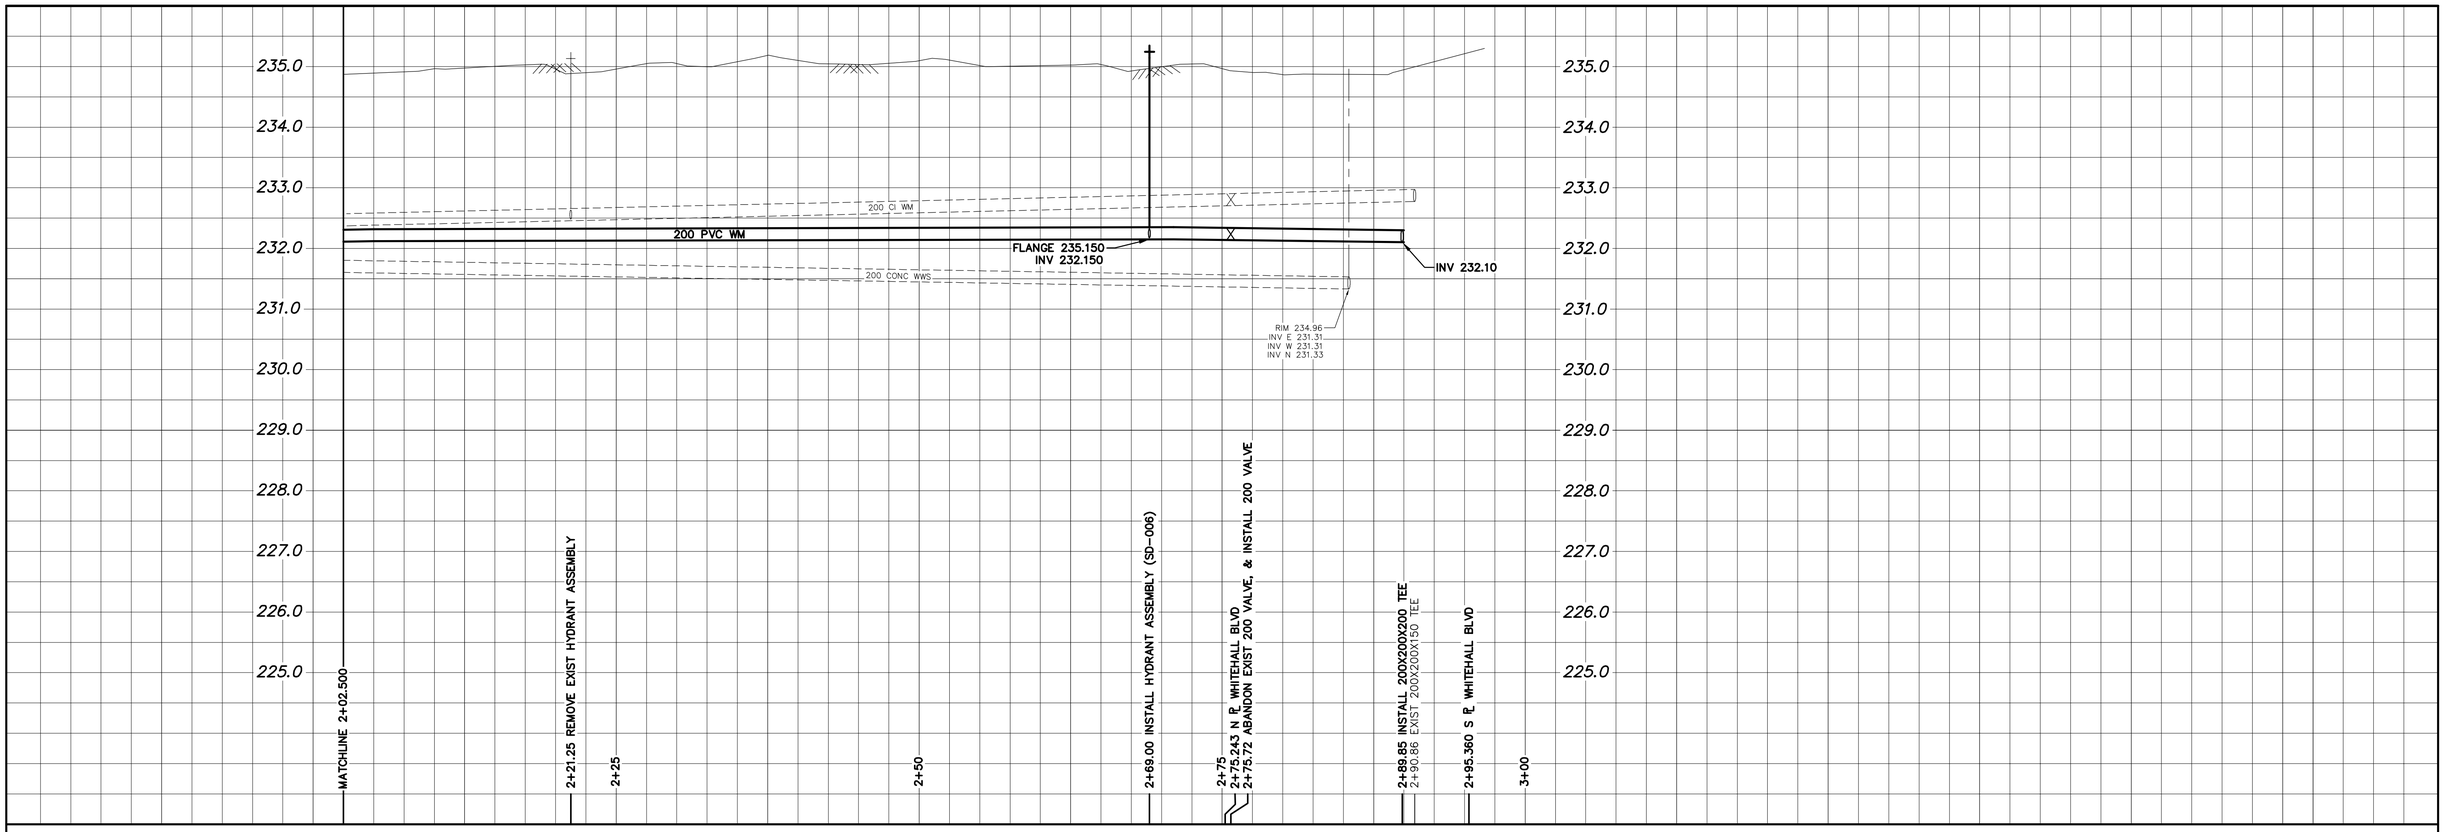

NOTE: CHAINAGES SHOWN ARE ALONG E. ℄ OF CROSSGATE ROAD

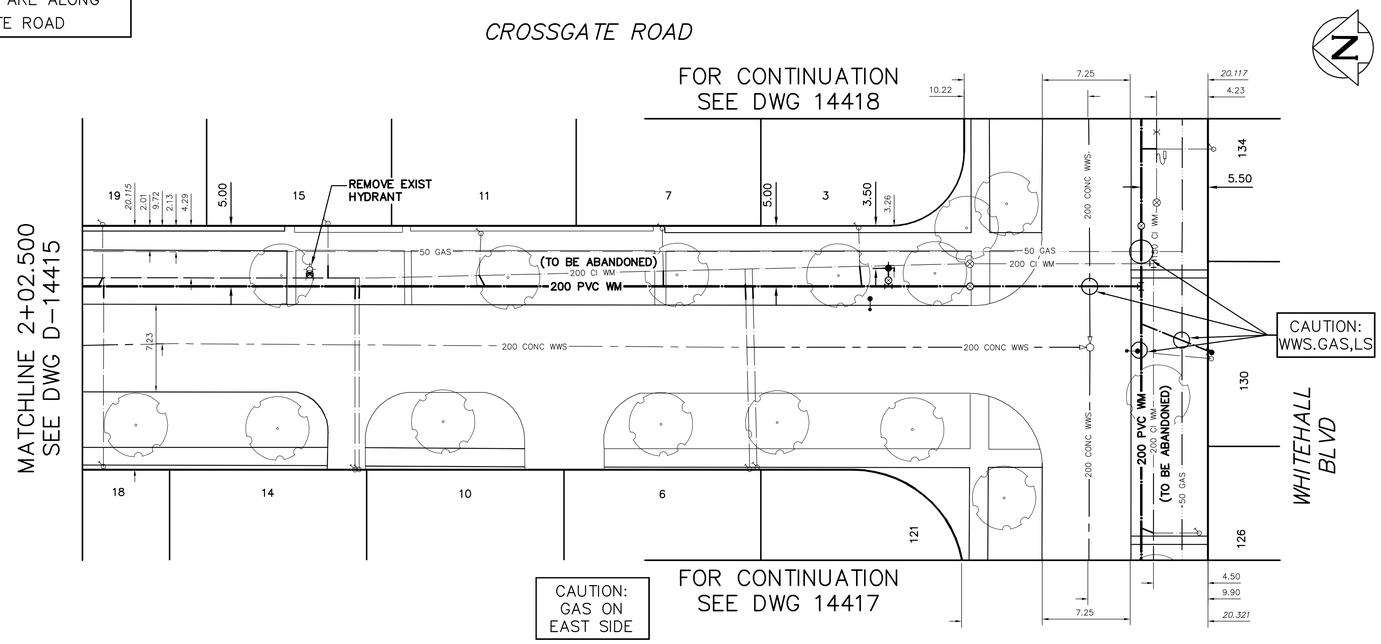

WATER SERVICE INFORMATION

ADDRESS	SIZE (mm) MATERIAL (STREET)	SIZE (mm) MATERIAL (PROP.)	SHORT & LONG MEASUREMENT	CORP. LOCATION	REMARKS
19 CROSSGATE RD	–	20	7.37 NSL HSE	–	RECONNECT SERVICE
RESIDENTIAL	–	CU	71.119 NNL WHITEHALL BV		–
18 CROSSGATE RD	–	20	3.34 NSL HSE	–	RECONNECT SERVICE
RESIDENTIAL	–	CU	71.065 NNL WHITEHALL BV		–
15 CROSSGATE RD	–	20	3.42 NSL HSE	–	RECONNECT SERVICE
RESIDENTIAL	–	CU	52.509 NNL WHITEHALL BV		–
14 CROSSGATE RD	–	20	2.68 SSL HSE	–	RECONNECT SERVICE
RESIDENTIAL	–	CU	50.305 NNL WHITEHALL BV		–
11 CROSSGATE RD	–	20	60.04 NSL HSE	–	RECONNECT SERVICE
RESIDENTIAL	–	CU	39.882 NNL WHITEHALL BV		–
10 CROSSGATE RD	–	20	2.07 NNL HSE	–	RECONNECT SERVICE
RESIDENTIAL	–	CU	49.962 NNL WHITEHALL BV		–
7 CROSSGATE RD	–	20	6.84 NSL HSE	–	RECONNECT SERVICE
RESIDENTIAL	–	CU	24.921 NNL WHITEHALL BV		–
6 CROSSGATE RD	–	20	0.74 SSL HSE	–	RECONNECT SERVICE
RESIDENTIAL	–	CU	17.712 NNL WHITEHALL BV		–
3 CROSSGATE RD	–	20	4.69 SNL HSE	–	RECONNECT SERVICE
RESIDENTIAL	–	CU	8.701 NNL WHITEHALL BV		–
121 WHITEHALL BV	–	20	4.77 NNL HSE	–	RECONNECT SERVICE
RESIDENTIAL	–	CU	17.258 NNL WHITEHALL BV		–

* SERVICES TO BE RENEWED TO ℄. ALL OTHERS TO BE RECONNECTED

ALL CORP CONNECTIONS MAY NOT BE REPRESENTATIVE OF ACTUAL LOCATION

FOR INDEX SEE D-14412

NOTE: ALL VALVES TO BE INSTALLED CLOCKWISE TO CLOSE

METRIC
WHOLE NUMBERS INDICATE MILLIMETRES
DECIMALIZED NUMBERS INDICATE METRES

0.0 5.0 10.0 15.0 20.0 25.0

WARNING

IF POWER EQUIPMENT OR EXPLOSIVES ARE TO BE USED FOR EXCAVATION ON THIS PROJECT THE CONTRACTOR MUST:

1) NOTIFY THE GAS COMPANY OF THE PROPOSED LOCATION OF EXCAVATION.

2) TAKE PRECAUTION TO AVOID DAMAGE TO GAS COMPANY INSTALLATIONS.

SEE PROVINCIAL REGULATION 210/72 FOR DETAILS

LOCATION APPROVED
UNDERGROUND STRUCTURES

SUPV. U/G STRUCTURES COMMITTEE — DATE

NOTE:
LOCATION OF UNDERGROUND STRUCTURES AS SHOWN ARE BASED ON THE BEST INFORMATION AVAILABLE BUT NO GUARANTEE IS GIVEN THAT ALL EXISTING UTILITIES ARE SHOWN OR THAT THE GIVEN LOCATIONS ARE EXACT. CONFIRMATION OF EXISTENCE AND EXACT LOCATION OF ALL SERVICES MUST BE OBTAINED FROM THE INDIVIDUAL UTILITIES BEFORE PROCEEDING WITH CONSTRUCTION.

B.M.
ELEV.

NO.	REVISIONS	DATE	BY

DESIGNED BY	ML	CHECKED BY	SC
DRAWN BY	RS	APPROVED BY	KZ
SCALE: HORIZONTAL	1:250	RELEASED FOR CONSTRUCTION	KAS ZUREK
VERTICAL	1:50		
DATE	2016 11 01	DATE	2016 10 31

PLOT DATE: 2016 11 01

ENGINEER'S SEAL
ORIGINAL SIGNED BY S.J.R. COURNOYER 16/10/31

CONSULTANT DRAWING NUMBER
–

BID OPPORTUNITY: 845-2016
CONTRACT NUMBER: 13

Winnipeg

THE CITY OF WINNIPEG
WATER AND WASTE DEPARTMENT
ENGINEERING DIVISION

2016 WATER MAIN RENEWALS
CONTRACT 13

CROSSGATE ROAD
82 S SHADYSIDE DRIVE (N LEG) TO WHITEHALL BOULEVARD

SHEET 5 OF 15

CITY DRAWING NUMBER
D-14416

FILE PATH: R:\DRAWINGS\WATER\RENEWAL\2016 RENEWALS\Contract 13\Construction dwg\
FILE NAME: CROSSGATE.dwg