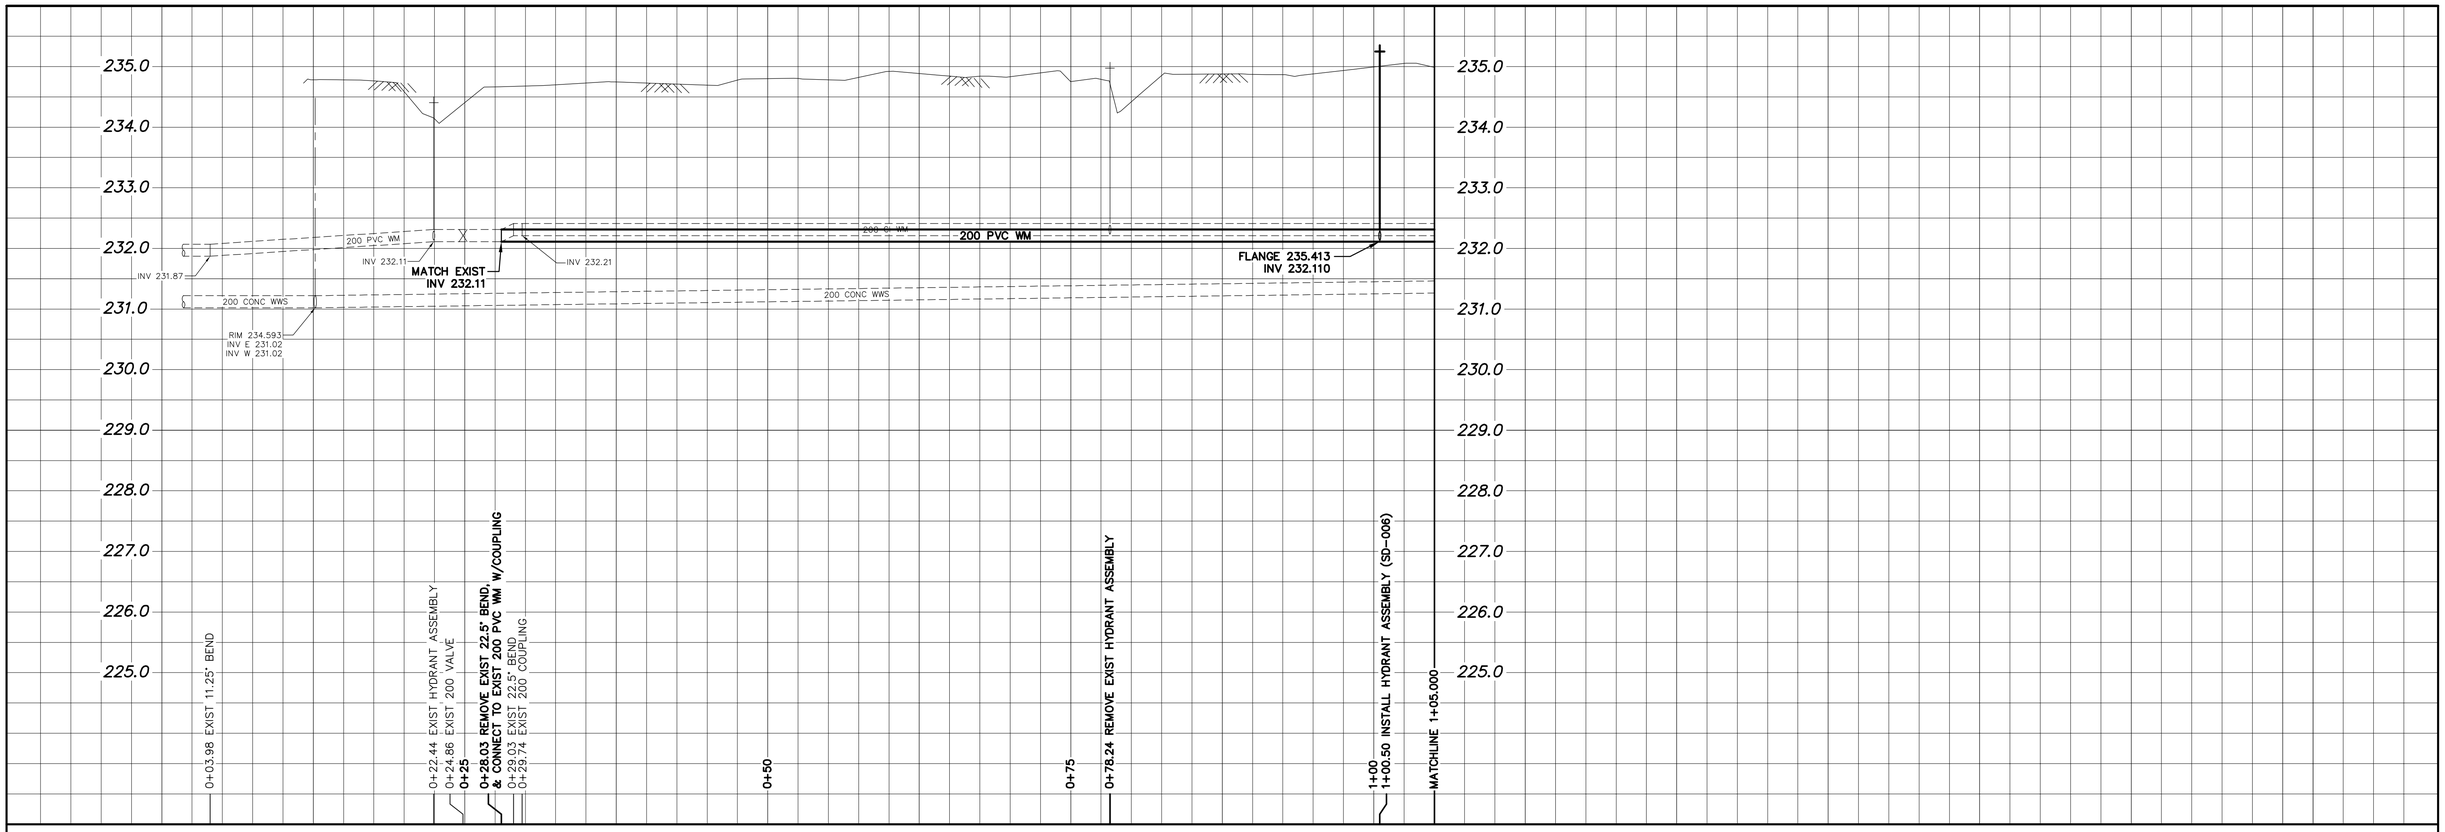

NOTE: CHAINAGES SHOWN ARE ALONG S. ℄ OF SHADYSIDE DRIVE

WHITEHALL BOULEVARD

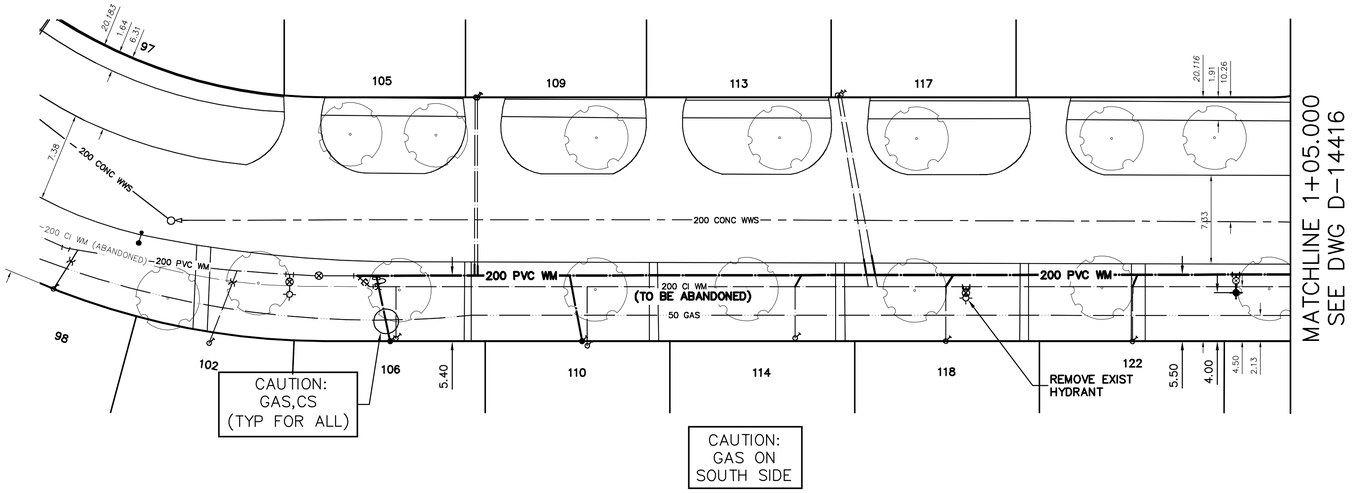

CAUTION:
GAS,CS
(TYP FOR ALL)

CAUTION:
GAS ON
SOUTH SIDE

WATER SERVICE INFORMATION

ADDRESS	SIZE (mm) MATERIAL (STREET)	SIZE (mm) MATERIAL (PROP.)	SHORT & LONG MEASUREMENT	CORP. LOCATION	REMARKS
98 WHITEHALL BV	–	20	6.49 WEL HSE	–	OUTSIDE LIMITS
RESIDENTIAL	–	CU	109.474 WWL CROSSGATE RD		–
102 WHITEHALL BV	20	20	5.43 WEL HSE	2.2 E OF S/C	OUTSIDE LIMITS
RESIDENTIAL	CU	CU	96.553 WWL CROSSGATE RD		–
105 WHITEHALL BV	–	20	2.55 EEL HSE	–	RECONNECT SERVICE
RESIDENTIAL	–	CU	74.896 WWL CROSSGATE RD		–
* 106 WHITEHALL BV	–	20	6.28 EWL HSE	–	RENEW TO ℄ W/20 CU
RESIDENTIAL	–	CU	81.115 WWL CROSSGATE RD		DUE TO TREE
109 WHITEHALL BV	–	20	2.15 WWL HSE	–	RECONNECT SERVICE
RESIDENTIAL	–	CU	74.760 WWL CROSSGATE RD		–
* 110 WHITEHALL BV	–	20	6.38 EWL HSE	–	RENEW TO ℄ W/20 CU
RESIDENTIAL	–	CU	65.374 WWL CROSSGATE RD		DUE TO TREE
113 WHITEHALL BV	20	20	2.17 EEL HSE	2.8 E OF S/C	RECONNECT SERVICE
RESIDENTIAL	CU	CU	45.006 WWL CROSSGATE RD		–
114 WHITEHALL BV	–	20	3.51 WEL HSE	–	RECONNECT SERVICE
RESIDENTIAL	–	CU	48.194 WWL CROSSGATE RD		–
117 WHITEHALL BV	20	20	2.38 WWL HSE	3.3 E OF S/C	RECONNECT SERVICE
RESIDENTIAL	CU	CU	42.334 WWL CROSSGATE RD		–
118 WHITEHALL BV	–	20	6.73 WEL HSE	–	RECONNECT SERVICE
RESIDENTIAL	–	CU	35.760 WWL CROSSGATE RD		–
122 WHITEHALL BV	–	20	5.33 EWL HSE	–	RECONNECT SERVICE
RESIDENTIAL	–	CU	20.359 WWL CROSSGATE RD		–

* SERVICES TO BE RENEWED TO ℄. ALL OTHERS TO BE RECONNECTED

ALL CORP CONNECTIONS MAY NOT BE REPRESENTATIVE OF ACTUAL LOCATION

FOR INDEX SEE D-14412

NOTE: ALL VALVES TO BE INSTALLED CLOCKWISE TO CLOSE

METRIC
WHOLE NUMBERS INDICATE MILLIMETRES
DECIMALIZED NUMBERS INDICATE METRES

0.0 5.0 10.0 15.0 20.0 25.0

WARNING

IF POWER EQUIPMENT OR EXPLOSIVES ARE TO BE USED FOR EXCAVATION ON THIS PROJECT THE CONTRACTOR MUST:

1) NOTIFY THE GAS COMPANY OF THE PROPOSED LOCATION OF EXCAVATION.

2) TAKE PRECAUTION TO AVOID DAMAGE TO GAS COMPANY INSTALLATIONS.

SEE PROVINCIAL REGULATION 210/72 FOR DETAILS

LOCATION APPROVED
UNDERGROUND STRUCTURES

SUPV. U/G STRUCTURES COMMITTEE — DATE

NOTE:

LOCATION OF UNDERGROUND STRUCTURES AS SHOWN ARE BASED ON THE BEST INFORMATION AVAILABLE BUT NO GUARANTEE IS GIVEN THAT ALL EXISTING UTILITIES ARE SHOWN OR THAT THE GIVEN LOCATIONS ARE EXACT. CONFIRMATION OF EXISTENCE AND EXACT LOCATION OF ALL SERVICES MUST BE OBTAINED FROM THE INDIVIDUAL UTILITIES BEFORE PROCEEDING WITH CONSTRUCTION.

B.M.
ELEV.

NO.	REVISIONS	DATE	BY

DESIGNED BY	ML	CHECKED BY	SC
DRAWN BY	RS	APPROVED BY	KZ
SCALE: HORIZONTAL	1:250	RELEASED FOR CONSTRUCTION	KAS ZUREK
VERTICAL	1:50		
DATE	2016 11 01	DATE	2016 10 31

PLOT DATE: 2016 11 01

ENGINEER'S SEAL

ORIGINAL SIGNED BY S.J.R. COURNOYER 16/10/31

CONSULTANT DRAWING NUMBER

–

BID OPPORTUNITY: 845-2016
CONTRACT NUMBER: 13

Winnipeg

THE CITY OF WINNIPEG
WATER AND WASTE DEPARTMENT
ENGINEERING DIVISION

2016 WATER MAIN RENEWALS
CONTRACT 13

WHITEHALL BOULEVARD
198 W OF SHADYSIDE DRIVE TO
95 W OF SHADYSIDE DRIVE

SHEET 6 OF 15

CITY DRAWING NUMBER

D-14417

FILE PATH: R:\DRAWINGS\WATER\RENEWAL\2016 RENEWALS\Contract 13\Construction dwg\
FILE NAME: CROSSGATE.dwg