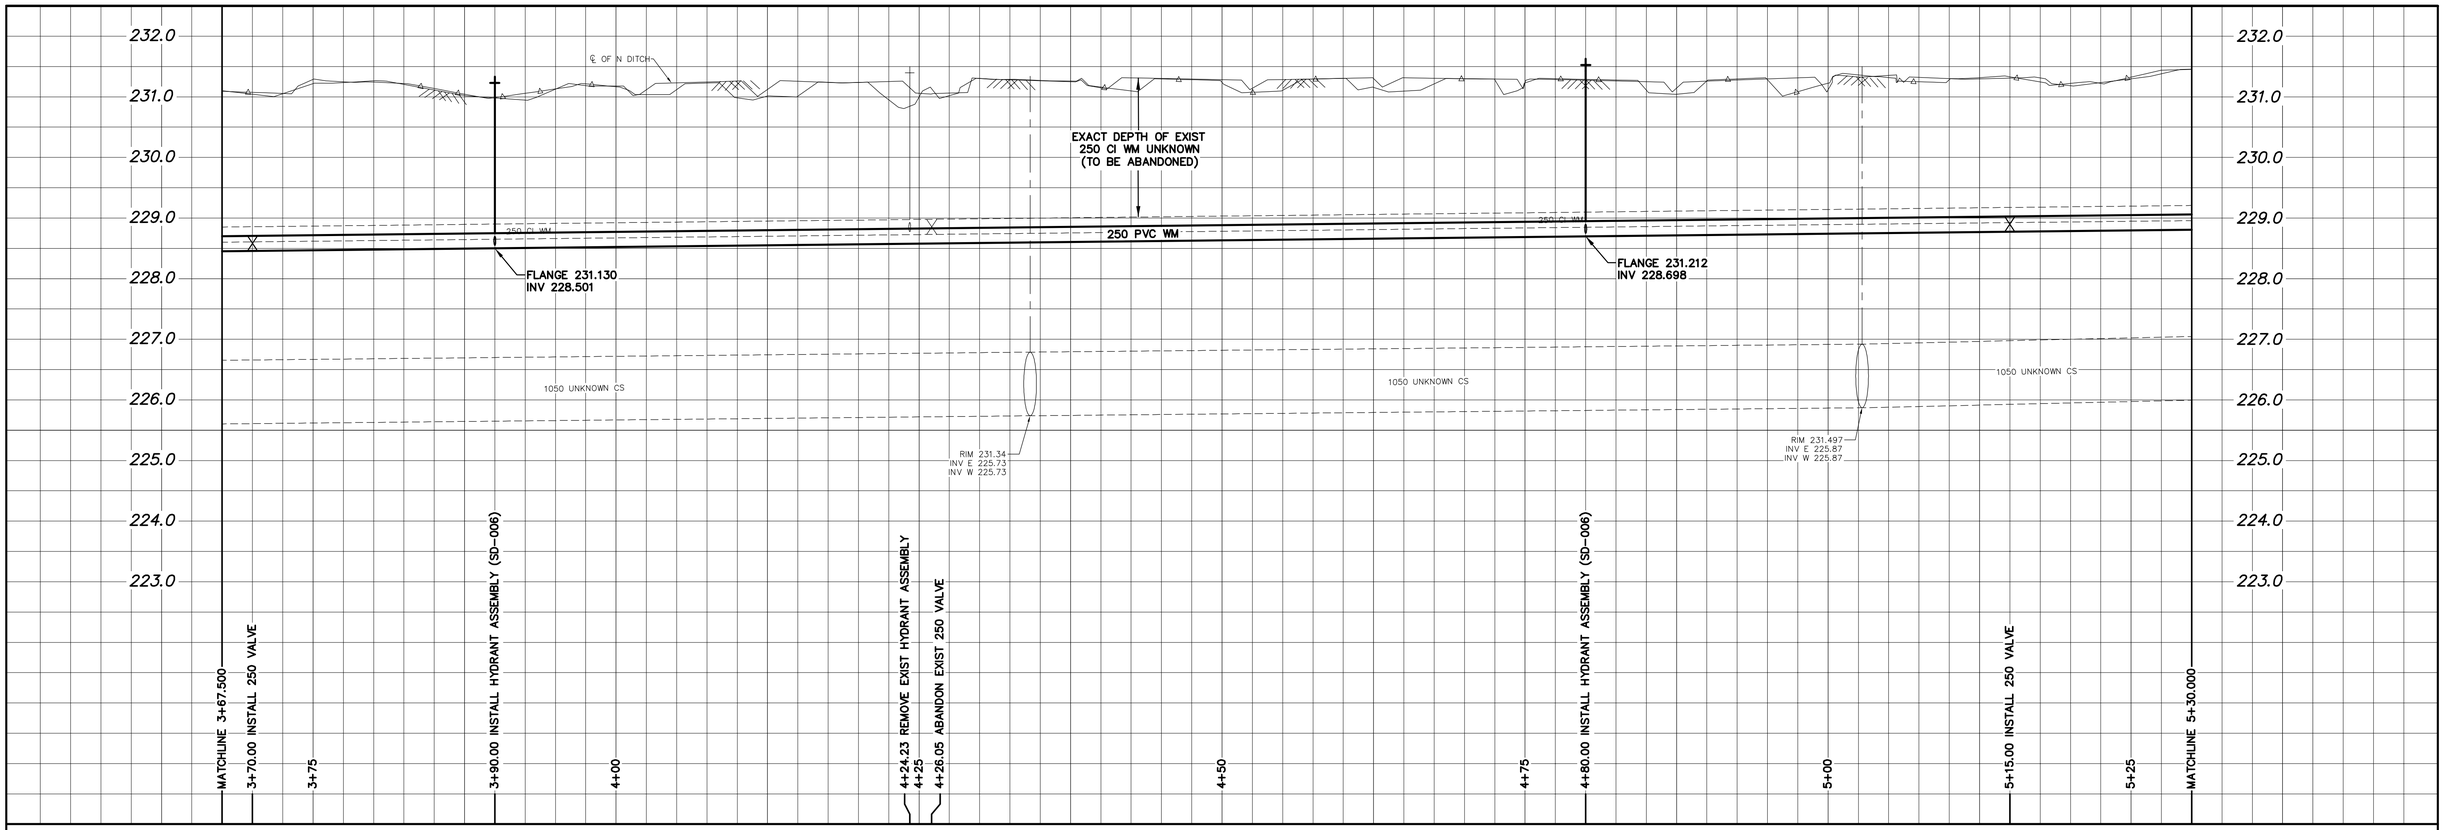

NOTE: CHAINAGES SHOWN ARE ALONG N. ℄ OF MISSION STREET

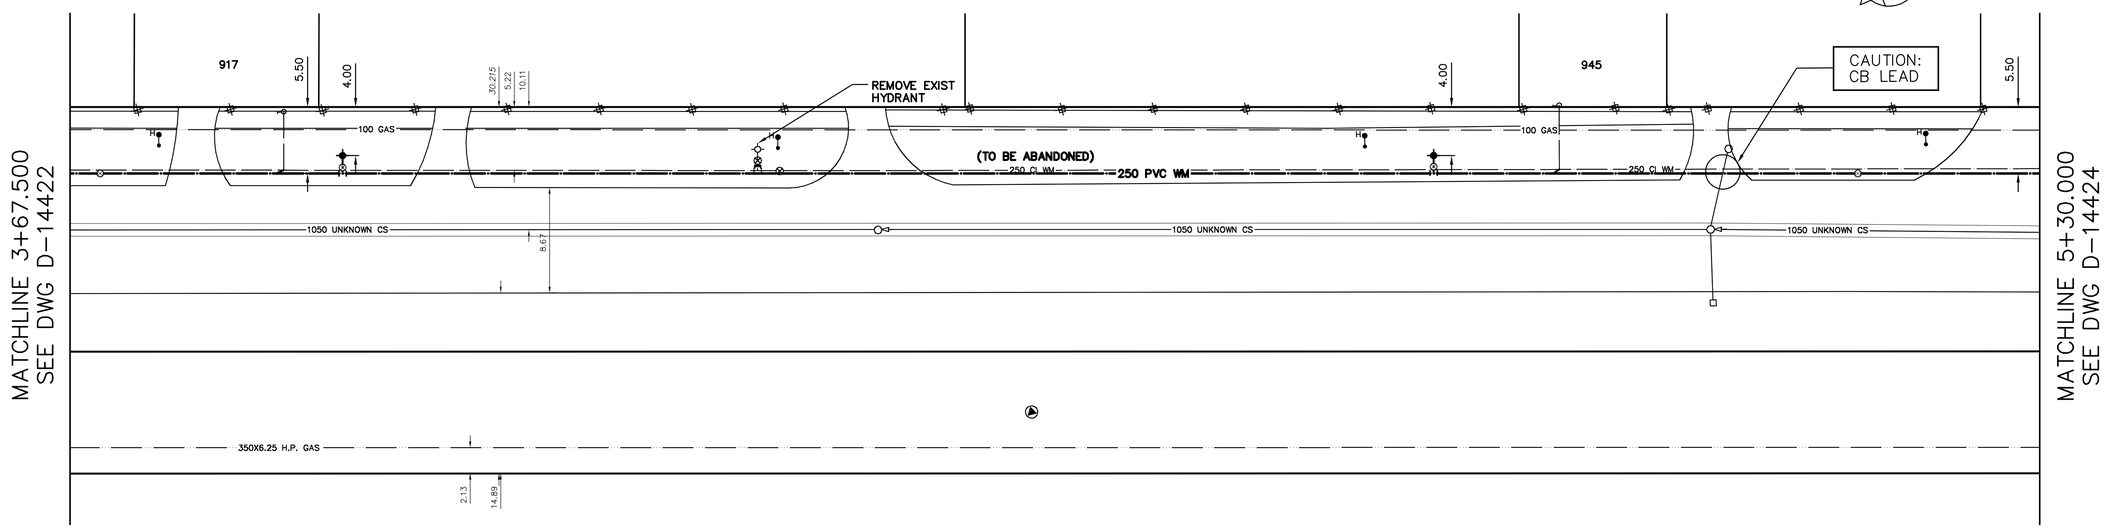

NOTE: ALL VALVES TO BE INSTALLED COUNTERCLOCKWISE TO CLOSE

FOR WATER TABLE SEE D-14424

FOR INDEX SEE D-14412

ALL CORP CONNECTIONS MAY NOT BE REPRESENTATIVE OF ACTUAL LOCATION

CAUTION
GAS ON N SIDE

METRIC
WHOLE NUMBERS INDICATE MILLIMETRES
DECIMALIZED NUMBERS INDICATE METRES

0.0 5.0 10.0 15.0 20.0 25.0

WARNING

IF POWER EQUIPMENT OR EXPLOSIVES ARE TO BE USED FOR EXCAVATION ON THIS PROJECT THE CONTRACTOR MUST:

1) NOTIFY THE GAS COMPANY OF THE PROPOSED LOCATION OF EXCAVATION.

2) TAKE PRECAUTION TO AVOID DAMAGE TO GAS COMPANY INSTALLATIONS.

SEE PROVINCIAL REGULATION 210/72 FOR DETAILS

LOCATION APPROVED
UNDERGROUND STRUCTURES

SUPV. U/G STRUCTURES COMMITTEE _____ DATE _____

NOTE:

LOCATION OF UNDERGROUND STRUCTURES AS SHOWN ARE BASED ON THE BEST INFORMATION AVAILABLE BUT NO GUARANTEE IS GIVEN THAT ALL EXISTING UTILITIES ARE SHOWN OR THAT THE GIVEN LOCATIONS ARE EXACT. CONFIRMATION OF EXISTENCE AND EXACT LOCATION OF ALL SERVICES MUST BE OBTAINED FROM THE INDIVIDUAL UTILITIES BEFORE PROCEEDING WITH CONSTRUCTION.

B.M.
ELEV.

NO.	REVISIONS	DATE	BY

DESIGNED BY	ML	CHECKED BY	SC
DRAWN BY	RJ	APPROVED BY	KZ
SCALE: HORIZONTAL	1:250	RELEASED FOR CONSTRUCTION	
VERTICAL	1:50		KAS ZUREK
DATE	2016 11 01	DATE	2016 10 31

PLOT DATE: 2016 11 01

ENGINEER'S SEAL

ORIGINAL SIGNED BY S.J.R. COURNOYER 16/10/31

CONSULTANT DRAWING NUMBER

–

BID OPPORTUNITY: 845-2016
CONTRACT NUMBER: 13

Winnipeg

THE CITY OF WINNIPEG

WATER AND WASTE DEPARTMENT
ENGINEERING DIVISION

2015 WATER MAIN RENEWALS
CONTRACT 13

MISSION STREET

167 E OF PLINGUET STREET TO
330 E OF PLINGUET STREET

SHEET 12 OF 15

CITY DRAWING NUMBER

D-14423

FILE PATH: R:\DRAWINGS\WATER\RENEWAL\2016 RENEWALS\Contract 13\Construction dwg\
FILE NAME: MISSION.dwg