STANDARDS ARCHITECTURAL PAINTING
SPECIFICATION MANUAL PAINTING
INSTITUTE (MPI) TO APPLY
MANUFACTURE: DULUX, LIFEMASTER

PAINT P1
COLOR: RUFFLED FEATHERS
NUMBER: A1884
FINISH: EGGSHELL

PAINT P2
COLOR: DEACON'S BENCH
NUMBER: A1826
FINISH: EGGSHELL

PAINT P3
COLOR: WOOD SMOKE
NUMBER: A1858
FINISH: EGGSHELL

PAINT P4
COLOR: FORSET BLACK
NUMBER: A1833
FINISH: EGGSHELL

PAINT P5
COLOR: SEA GULL GREY
NUMBER: A1837
FINISH: EGGSHELL

PAINT P6
COLOR: ORIENT EXPRESS
NUMBER: A0272
FINISH: EGGSHELL

PAINT P7
COLOR: GREY TWEED
COLOR: A1839
FINISH: EGGSHELL

MFGR: ACROVYN BY C.S. GROUP WALL PROTECTION
COLOR: PEARL, #934

WALL COVERING IN KIDS AREA
KORSEAL WALLCOVERING
DESERT SAND,
COTTON, 5821-13

BETWEEN DOORS AND FROM 42"H TO CEILING

BULLETIN BOARD
MFGR: FORBO
COLOR: BLACK OLIVE 2209
SIZE: $\frac{1}{4}$" TH, 4'W, 34' LONG

GLUE BULLETIN BOARD TO WALL WITH FORBO GWB GLUE L910W

INSTALLATION OF CARPET TILE TO BE REVIEWED ON SITE WITH INTERIOR DESIGNER BEFORE STARTING
ALL FLOORING TO HAVE A 3% EXTRA PRODUCT FOR THE CLIENT TO BE LEFT ON SITE FOR FUTURE REPAIRS.

TANDUS
2'X 2' TILES
PLEXUS COLOR 111 02875
RED HOT 18538

TANDUS
2'X2' TILES
PLEXUS COLOR 111 02875
BRIGHT CYAN 18554

TANDUS
2'X 2' TILES
PLEXUS COLOR 111 02875
LIME ZEST 18556

TANDUS
2'X 2' TILES
PLEXUS COLOR 111 02875
BLACK BIRD 18512

TANDUS
LOOP STITCH A0005
COLOR SATEEN 42715
SIZE 9' X 36"

TANDUS
GEONIT 10887
WOVEN CANE 42714
SIZE 9' X 36"

INSTALLATION TO HAVE SOME RANDOMNESS

TANDUS
LOOP STITCH A0005
COLOR SATEEN 42715
SIZE 9' X 36"

TANDUS
GEONIT 10887
WOVEN CANE 42714
SIZE 9' X 36"

TANDUS
2'X 2' TILES
MARLED TWEED 11072
SATEEN TWEED 27306

2 TANDUS
18"X 36" TILES
MARLED TWEED 11072
SATEEN TWEED 27306
VERTICAL ASHLAR INSTALLATION

3 TANDUS
24" 24" TILES
MARLED TWEED, 11072
FELTED 42713
VERTICAL ASHLAR INSTALLATION

4 TANDUS
24" 24" TILES
MACROBLOCK 04594
ACHROMATIC 66201
UNIDIRECTIONAL INSTALLATION

RUBBER FLOORING
JOHNSONITE
METALLURGY HRTS-BRM
COCOA CABANA
SURFACE TEXTURE HAMMERED
SIZE: 24" X 24" GAUGE $\frac{1}{8}$"

TRANSITION BETWEEN CARPET & RUBBER
METALEDGE TRANSITION
TANDUS
BRASS 00176

CERAMIC TILE SUPPLIED BY CARARRA TILE
IMOLA MANDORLA 20cm x 120 cm
R10,
GROUT MAPEI CQ COLOR 11 SAHARA BEIGE

WALL TILE IN NEW UTR
URBAN
COLOR TAUPE
GROUT
MAPEI, PEWTER 02

TRANSISITION EDGE BETWEEN RUBBER FLOOR & CARPET TILE
MFGR: SCHLUTER
SERIES: RENO V
MODEL: AEVT 100 B30
FINISH: ANODIZED ALUMINUM
SIZE: $\frac{3}{8}$", 1 $\frac{3}{16}$"
REVIEW WITH DESIGNER PRIOR TO INSTALLATION

JOHNSONITE VCT
AZOROCK COLLECTION
V-214 ASHES VCT
SIZE 12" X 12' GAUGE $\frac{1}{8}$"

JOHNSONITE WALL BASE
GRIZZLY 281 4"

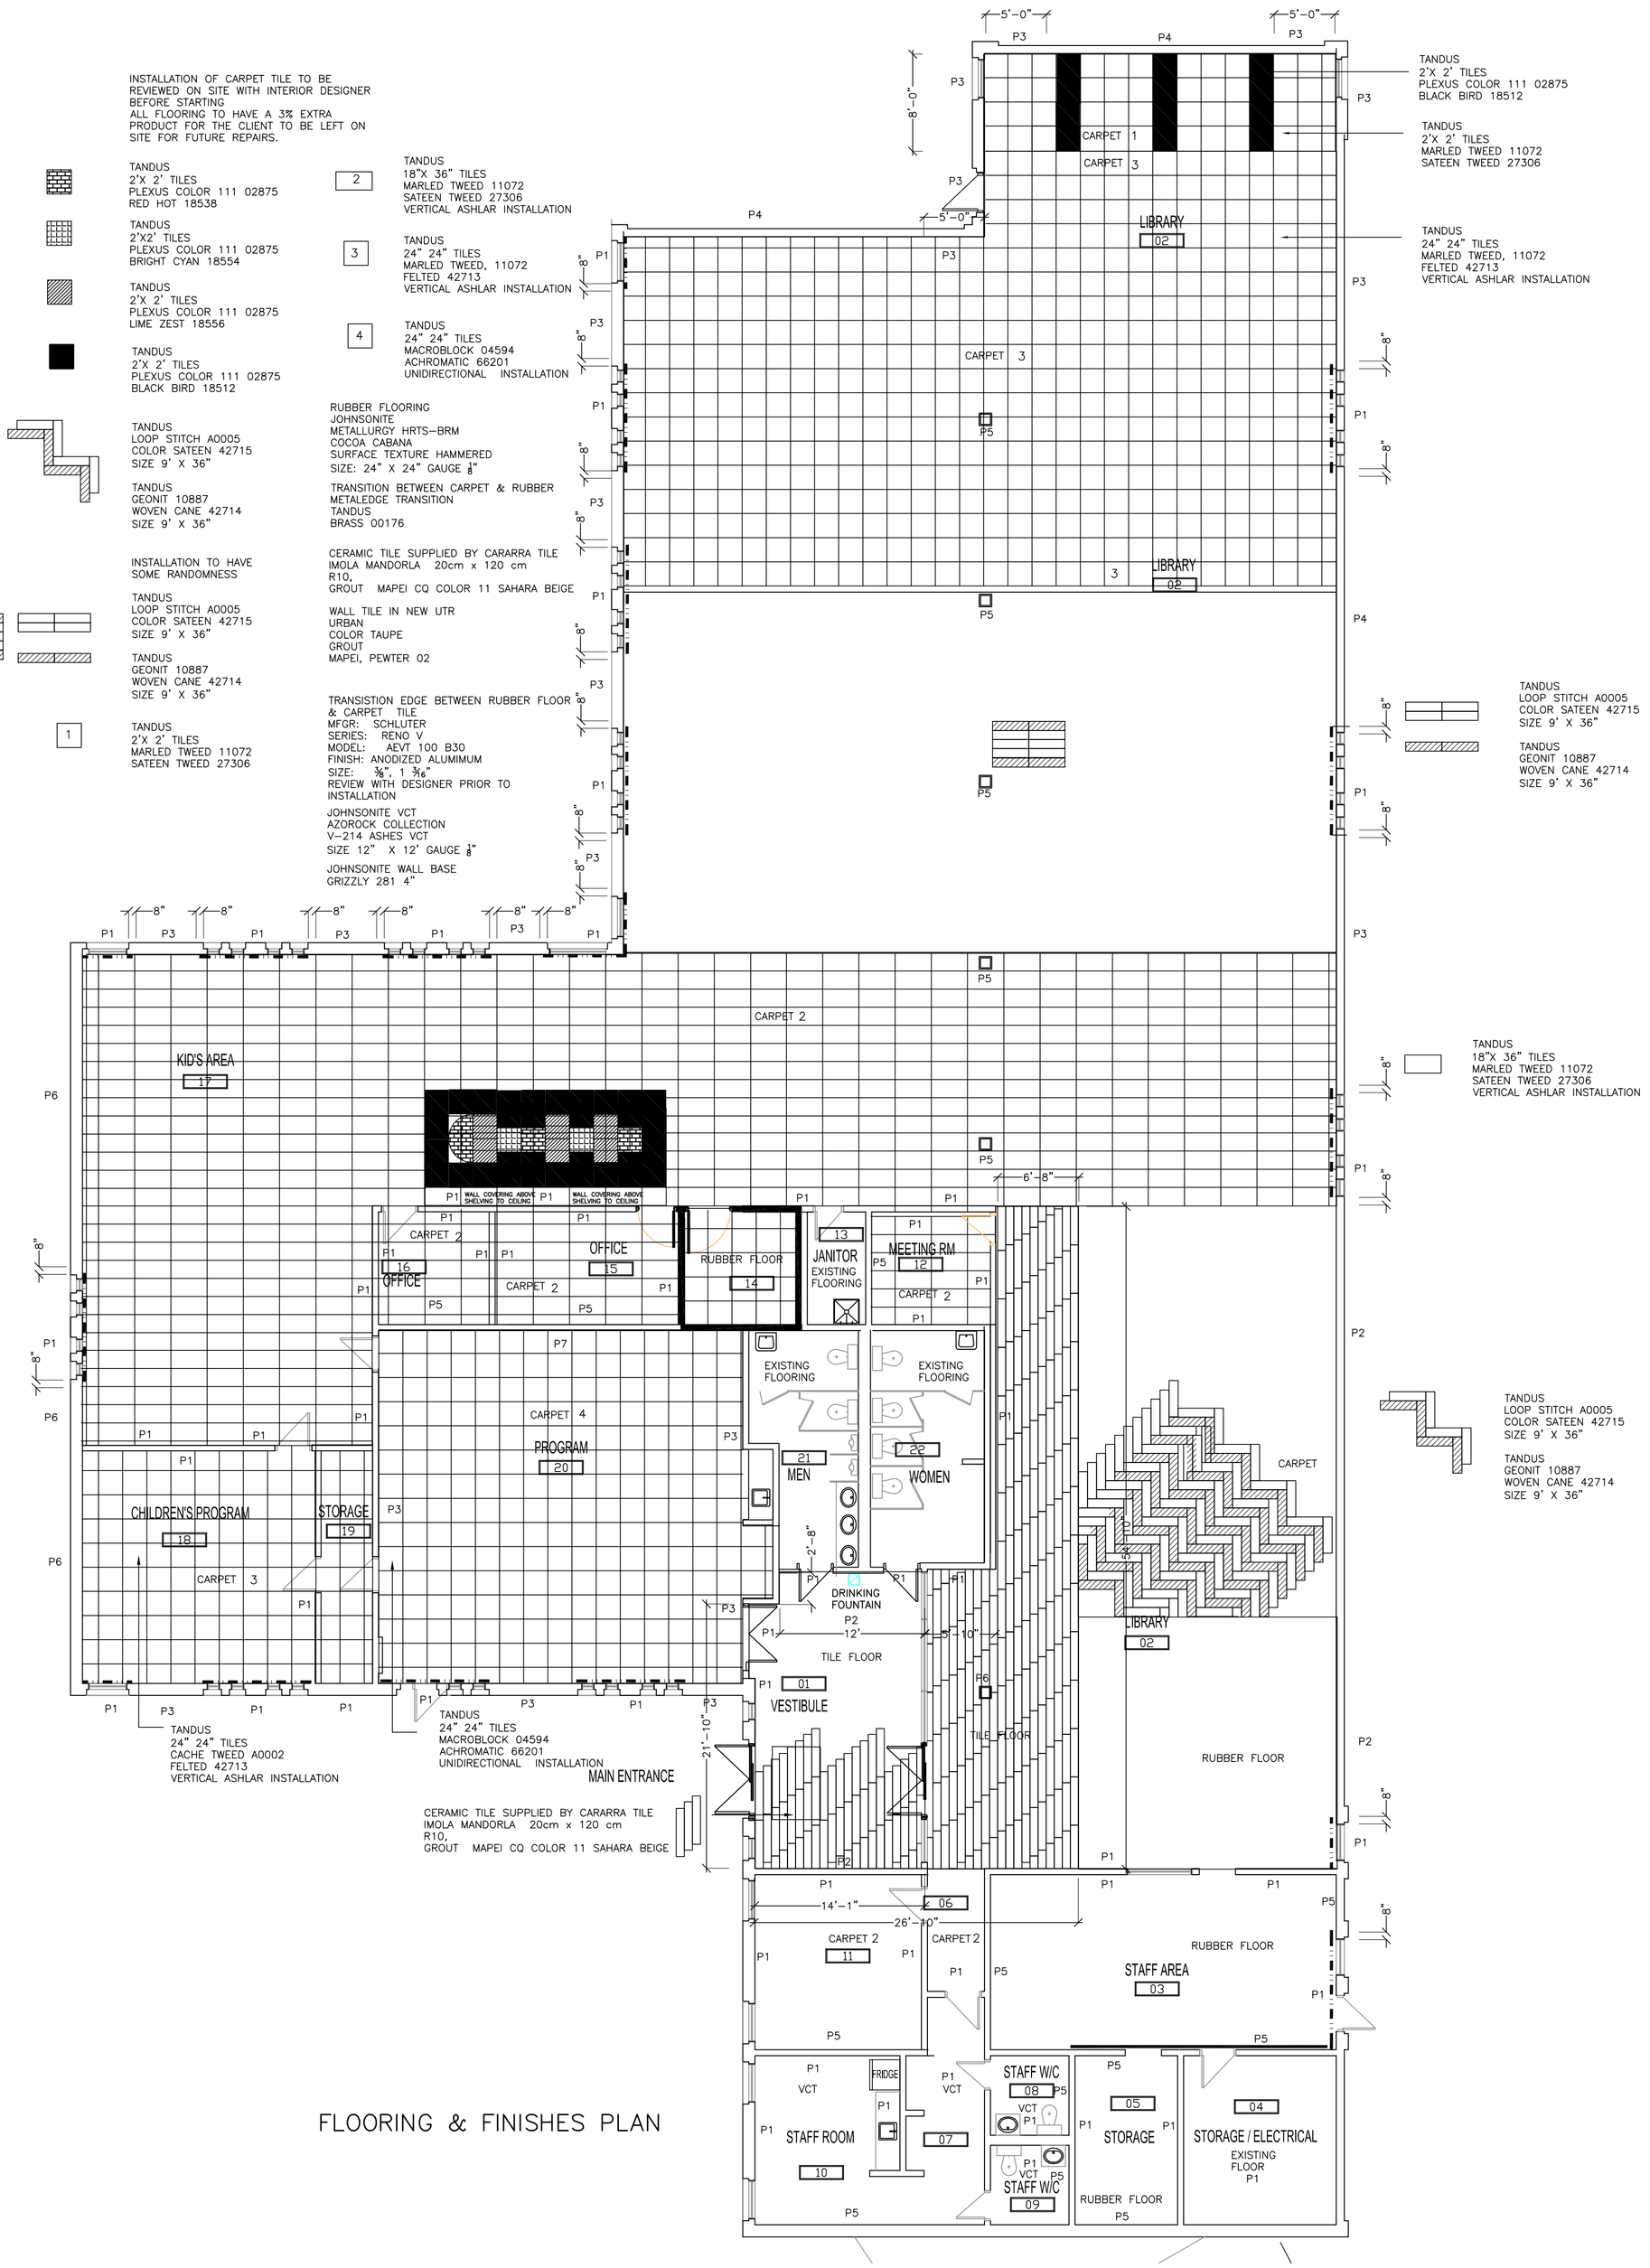

FLOORING & FINISHES PLAN

ROOM FINISH SCHEDULE

AREA NO.	AREA NAME	FLOOR	BASEBOARDS				WALLS				CEILINGS		REMARKS
			NORTH	WEST	EAST	SOUTH	NORTH	WEST	EAST	SOUTH	HT.	MAT'L	
01	VESTIBULE	CT	R.C.	R.C.	R.C.	R.C.	PT 2	PT 1	PT 1	PT 2	EX		
02	LIBRARY	SEE PLAN	R.C.	R.C.	R.C.	R.C.	SEE PLAN	SEE PLAN	SEE PLAN	SEE PLAN	EX		
03	STAFF AREA	RUBBER	R.C.	R.C.	R.C.	R.C.	PT 1	PT 5	SEE PLAN	PT 5	EX		
04	ELECTRICAL ROOM	EXISTING	EXISTING	EXISTING	EXISTING	EXISTING	PT 1	PT 1	PT 1	PT 1	EX		
05	STORAGE	RUBBER	R.C.	R.C.	R.C.	R.C.	PT 5	PT 1	PT 1	PT 5	EX		
06	CORRIDOR	CRT 2	R.C.	R.C.	R.C.	R.C.		PT 1	PT 1	PT 1	EX		
07	CORRIDOR	VCT	R.C.	R.C.	R.C.	R.C.	PT 1	PT 1	PT 1	PT 1	EX		
08	STAFF W.C.	VCT	R.C.	R.C.	R.C.	R.C.	PT 1	PT 1	PT 5	PT 1	EX		
09	STAFF W.C.	VCT	R.C.	R.C.	R.C.	R.C.	PT 1	PT 1	PT 5	PT 1	EX		
10	STAFF LUNCH ROOM	VCT	R.C.	R.C.	R.C.	R.C.	PT 1	PT 1	PT 1	PT 5	EX		
11	MANAGER'S OFFICE	CRT 2	R.C.	R.C.	R.C.	R.C.	PT 1	PT 1	PT 1	PT 5	EX		
12	MEETING ROOM	CRT 2	R.C.	R.C.	R.C.	R.C.	PT 1	PT 5	PT 1	PT 1	EX		
13	JANITOR'S ROOM	EXISTING	EXISTING	EXISTING	EXISTING	EXISTING	EXISTING	EXISTING	EXISTING	EXISTING	EX		
14	UT ROOM	RUBBER	R.C.	WALLTILE	R.C.	R.C.	PT 1	WALLTILE	PT 1	PT 1	EX		
15	OFFICE	CRT 2	R.C.	R.C.	R.C.	R.C.	PT 1	PT 1	PT 1	PT 5	EX		
16	OFFICE	CRT 2	R.C.	R.C.	R.C.	R.C.	PT 1	PT 1	PT 1	PT 5	EX		
17	KID'S LIBRARY	SEE PLAN	R.C.	R.C.	R.C.	R.C.	SEE PLAN	SEE PLAN	SEE PLAN	SEE PLAN	EX		
18	KID'S PROGRAM RM	CRT 3	R.C.	R.C.	R.C.	R.C.	PT 1	PT 6	PT 1	SEE PLAN	EX		
19	STORAGE	CRT 3	R.C.	R.C.	R.C.	R.C.	PT 1	PT 1	PT 1	PT 1	EX		
20	LARGE PROGRAM RM	CRT 4	R.C.	R.C.	R.C.	R.C.	PT 7	PT 3	PT 3	SEE PLAN	EX		
21	MALE W.C.	EXISTING	EXISTING	EXISTING	EXISTING	EXISTING	EXISTING	EXISTING	EXISTING	EXISTING	EX		
22	FEMALE W.C.	EXISTING	EXISTING	EXISTING	EXISTING	EXISTING	EXISTING	EXISTING	EXISTING	EXISTING	EX		

ALL BULKHEADS TO BE PAINTING COLOR TO MATCH EXISTING
ALL DOORS & FRAMES TO BE PAINT TYPE 1

DOOR SCHEDULE

DOOR							HDWE	FRAME			U.L. FIRE RESISTANCE RATING	REMARKS
NUMBER	NOMINAL SIZE	TYPE	MAT'L	CORE	FINISH	COLOR		MAT'L	FINISH	COLOR		
D12	32" x 80"	1		SOLID	PT	TYPE 1		EXIST	PT	TYPE 1		
D14	42" x 84"	2		18 GAUGE		TYPE 1			16 GAUGE	TYPE 1		NEW DOOR,FRAME & HARDWARE WINDOW AS PER ELEVATION
D15	36" x 84"	2		18 GAUGE		TYPE 1			16 GAUGE	TYPE 1		NEW DOOR,FRAME & HARDWARE WINDOW AS PER ELEVATION

DOORS SOLID STEEL 18 GAUGE PAINT FINISH

ALL DOOR, TYPE 1 EGGSHELL FINISH ALL FRAMES TO BE PAINTED MATCH WALL THEY ARE ON
SEE HARDWARE LIST SHEET ID-3

NO.	DATE	DESCRIPTION	BY
1	NOV 2,2017	FOR CONSTRUCTION	M.G.

DRAWN BY
PRINTING DATE

DRAWINGS & SPECIFICATIONS, AS INSTRUMENTS OF SERVICES ARE THE PROPERTY OF SYNERGY INTERIOR DESIGN INC., THE COPYRIGHT IN THE SAME BEING RESERVED TO THEM. NO REPRODUCTION MAY BE MADE WITHOUT THE PERMISSION OF SYNERGY INTERIOR DESIGN INC.
ALL PRINTS TO BE RETURNED.
THE CONTRACTOR IS TO VERIFY DIMENSIONS & DATA NOTED HEREIN WITH CONDITIONS THE SITE & IS HELD RESPONSIBLE FOR REPORTING ANY DISCREPANCY TO THE DESIGNER FOR ADJUSTMENT.

©

SYNERGY INTERIOR DESIGN INC
13 Rosewarne. Avenue WINNIPEG, MB Canada R2M 0V8
204 233 9159
malvine@synergyinteriors.com

DATE JULY 2017 SCALE 1/8"=1'-0" REVISIONS
DRAWN BY M.G. CHECKED BY M.G.

PEMBINA TRAIL LIBRARY
2724 PEMBINA HWY. WINNIPEG

AUTOCAD NUMBER DWG. ID-9