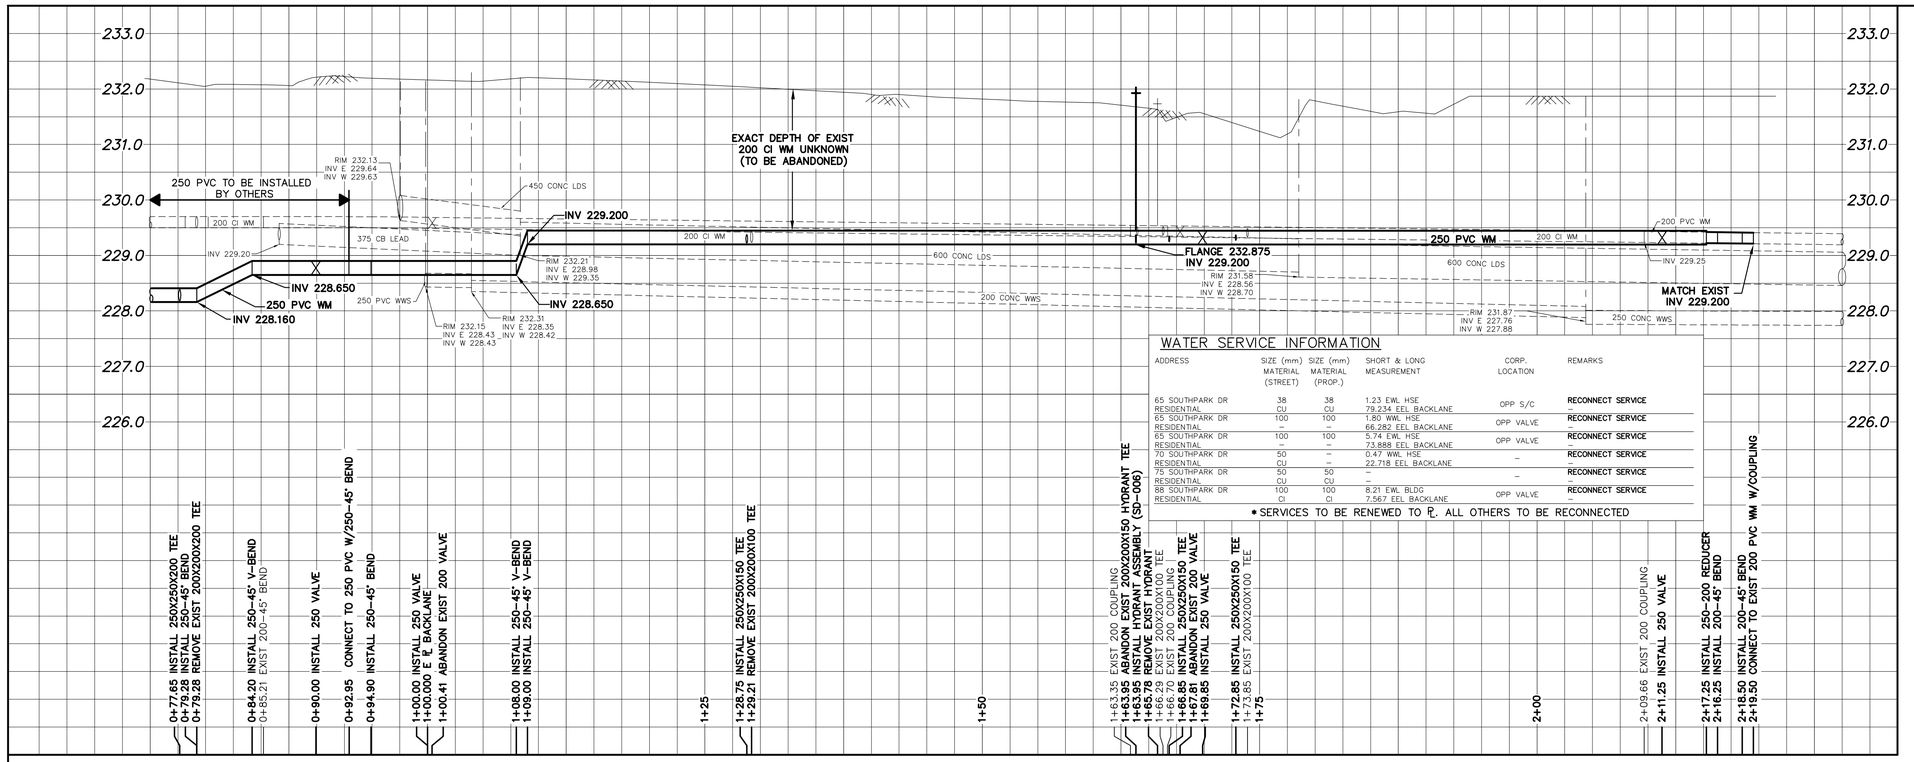

WATER SERVICE INFORMATION

ADDRESS	SIZE (mm) MATERIAL (STREET)	SIZE (mm) MATERIAL (PROP.)	SHORT & LONG MEASUREMENT	CORP. LOCATION	REMARKS
65 SOUTHPARK DR RESIDENTIAL	38 CU	38 CU	1.23 EWL HSE 79.234 EEL BACKLANE	OPP S/C	RECONNECT SERVICE
65 SOUTHPARK DR RESIDENTIAL	100 –	100 –	1.80 WWL HSE 66.282 EEL BACKLANE	OPP VALVE	RECONNECT SERVICE
65 SOUTHPARK DR RESIDENTIAL	100 –	100 –	5.74 EWL HSE 73.888 EEL BACKLANE	OPP VALVE	RECONNECT SERVICE
70 SOUTHPARK DR RESIDENTIAL	50 CU	– –	0.47 WWL HSE 22.718 EEL BACKLANE	–	RECONNECT SERVICE
75 SOUTHPARK DR RESIDENTIAL	50 CU	50 CU	– –	–	RECONNECT SERVICE
88 SOUTHPARK DR RESIDENTIAL	100 CI	100 CI	8.21 EWL BLDG 7.567 EEL BACKLANE	OPP VALVE	RECONNECT SERVICE

• SERVICES TO BE RENEWED TO ℄. ALL OTHERS TO BE RECONNECTED

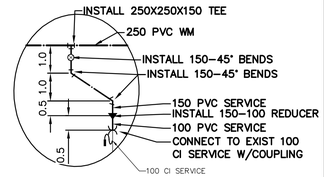

DETAIL "A"
SCALE N.T.S.

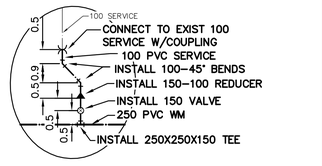

DETAIL "B"
SCALE N.T.S.

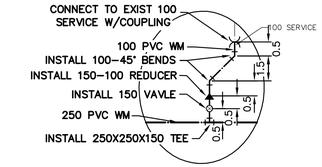

DETAIL "C"
SCALE N.T.S.

NOTE: CHAINAGES SHOWN ARE ALONG S. ℄ OF SOUTHPARK DRIVE

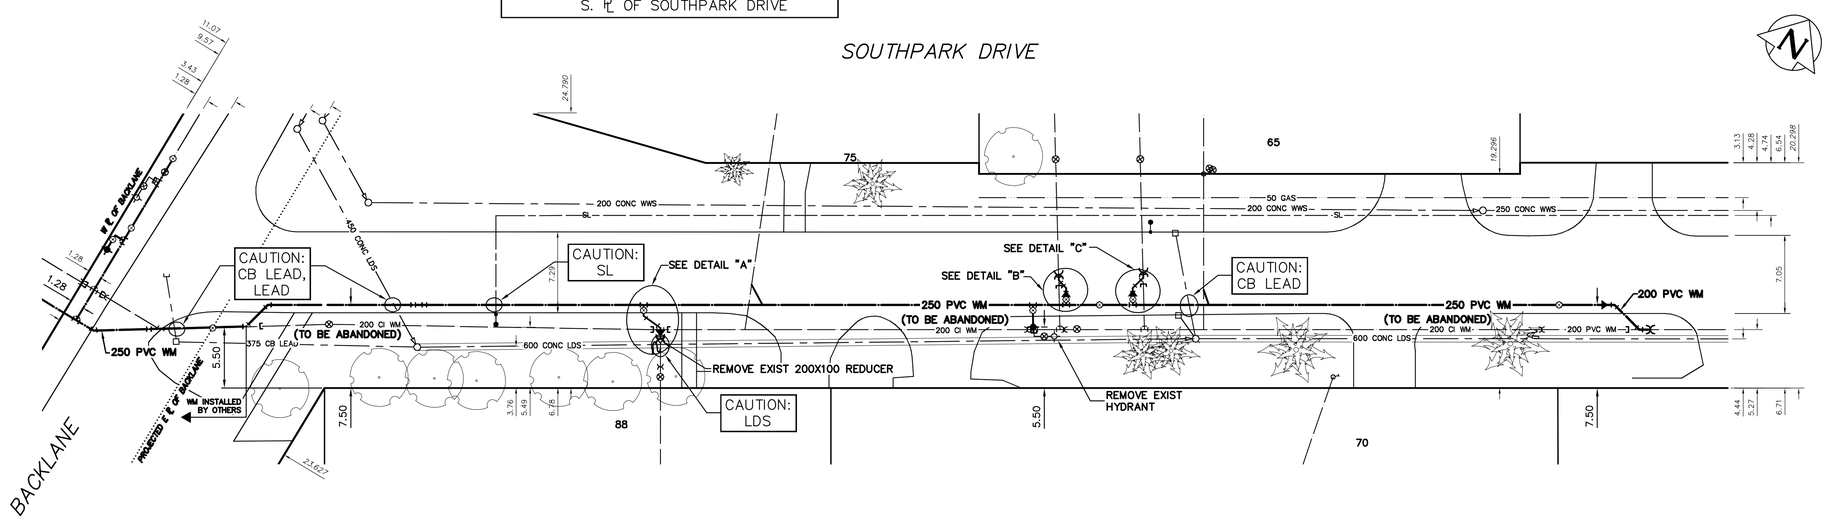

FOR INDEX SEE D–14601

NOTE: ALL VALVES TO BE INSTALLED CLOCKWISE TO CLOSE

METRIC
WHOLE NUMBERS INDICATE MILLIMETRES
DECIMALIZED NUMBERS INDICATE METRES

0.0 5.0 10.0 15.0 20.0 25.0

WARNING

IF POWER EQUIPMENT OR EXPLOSIVES ARE TO BE USED FOR EXCAVATION ON THIS PROJECT THE CONTRACTOR MUST:

1) NOTIFY THE GAS COMPANY OF THE PROPOSED LOCATION OF EXCAVATION.

2) TAKE PRECAUTION TO AVOID DAMAGE TO GAS COMPANY INSTALLATIONS.

SEE PROVINCIAL REGULATION 210/72 FOR DETAILS

LOCATION APPROVED
UNDERGROUND STRUCTURES

SUPV. U/G STRUCTURES COMMITTEE _____ DATE _____

NOTE:
LOCATION OF UNDERGROUND STRUCTURES AS SHOWN ARE BASED ON THE BEST INFORMATION AVAILABLE BUT NO GUARANTEE IS GIVEN THAT ALL EXISTING UTILITIES ARE SHOWN OR THAT THE GIVEN LOCATIONS ARE EXACT. CONFIRMATION OF EXISTENCE AND EXACT LOCATION OF ALL SERVICES MUST BE OBTAINED FROM THE INDIVIDUAL UTILITIES BEFORE PROCEEDING WITH CONSTRUCTION.

B.M.
ELEV.

NO.	REVISIONS	DATE	BY

DESIGNED BY	MJK	CHECKED BY	SC
DRAWN BY	RS	APPROVED BY	KZ
SCALE: HORIZONTAL	1:250	RELEASED FOR CONSTRUCTION	
VERTICAL	1:50	KAS ZUREK	
DATE	2017 05 10	DATE	2017 05 09

PLOT DATE: 2017 05 10

ENGINEER'S SEAL
ORIGINAL SIGNED BY S.J.R. COURNOYER
17/05/09

CONSULTANT DRAWING NUMBER
–

BID OPPORTUNITY: 157–2017
CONTRACT NUMBER: 2

Winnipeg

THE CITY OF WINNIPEG
WATER AND WASTE DEPARTMENT
ENGINEERING DIVISION

2017 WATER MAIN RENEWALS
CONTRACT 2

SOUTHPARK DRIVE
BACKLANE W OF PEMBINA HIGHWAY TO 175 E OF BACKLANE

SHEET 16 OF 18

CITY DRAWING NUMBER
D–14705

FILE PATH: R:\DRAWINGS\WATER\RENEWAL\2017 RENEWALS\CONTRACT 2\Construction\
FILE NAME: SOUTHPARK–REV.dwg