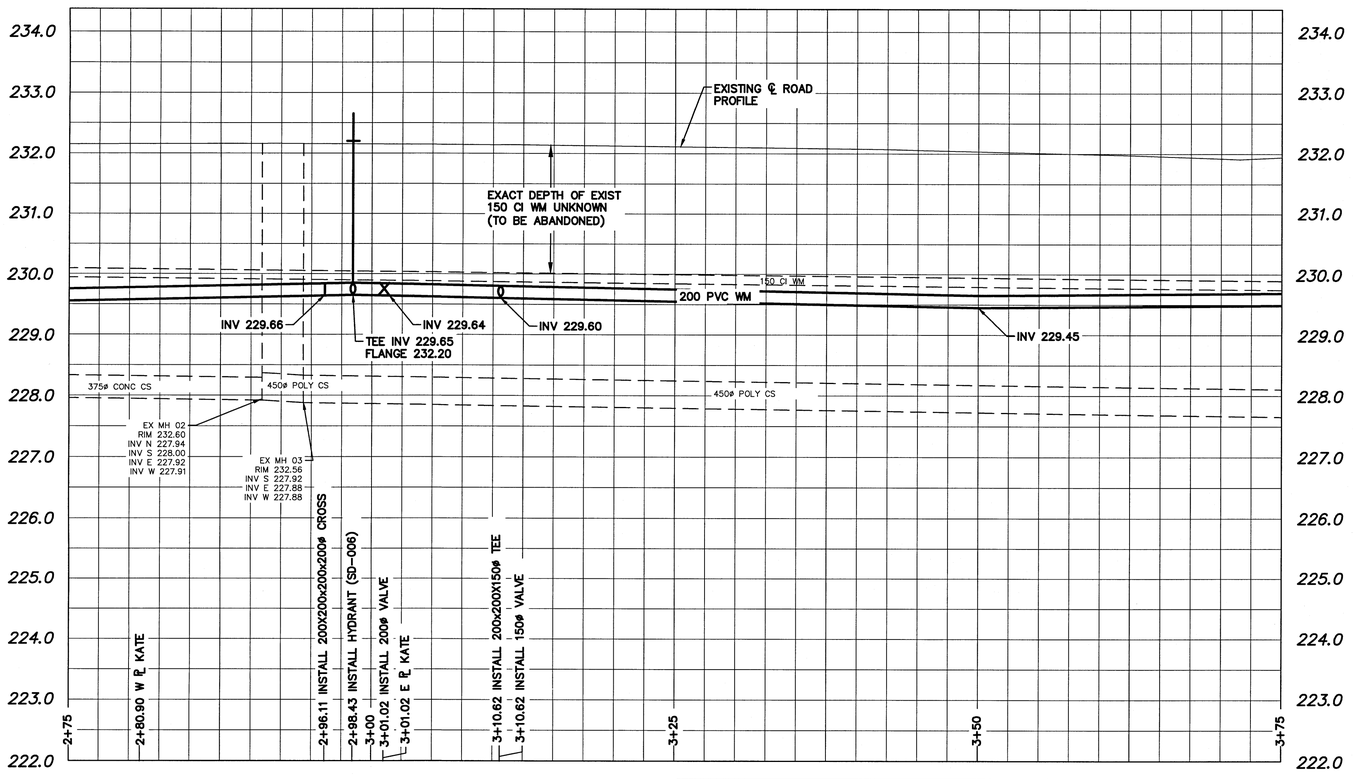

WATER SERVICE INFORMATION

ADDRESS	SIZE (mm) MATERIAL (STREET)	SIZE (mm) MATERIAL (PROP.)	SHORT & LONG MEASUREMENT	CORP. LOCATION	REMARKS
563 McDERMOT AVE RESIDENTAL	20 COPPER	20 COPPER	2.44 EWL OF HSE 7.47 WWL OF KATE	2.72 E OF S/C	– –
* 561 McDERMOT AVE COMMERCIAL	25 LEAD	25 LEAD	10.06 EWL BLDG 11.89 EEL KATE	0.30 W OF S/C	RENEW TO PL WITH 25 COPPER POSSIBLE LEAD SERVICE
560 McDERMOT AVE COMMERCIAL	150 PVC	150 CI	–	–	–
558 McDERMOT AVE COMMERCIAL	20 –	20 –	–	–	–
88 JUNO ST RESIDENTIAL	20 COPPER	20 COPPER	3.00 EWL BLDG 7.00 EWL LOT LINE	1.5 S/C	– –

* SERVICES TO BE RENEWED TO ℄. ALL OTHERS TO BE RECONNECTED

NOTE: CHAINAGES SHOWN ARE ALONG S. ℄ OF McDERMOT STREET

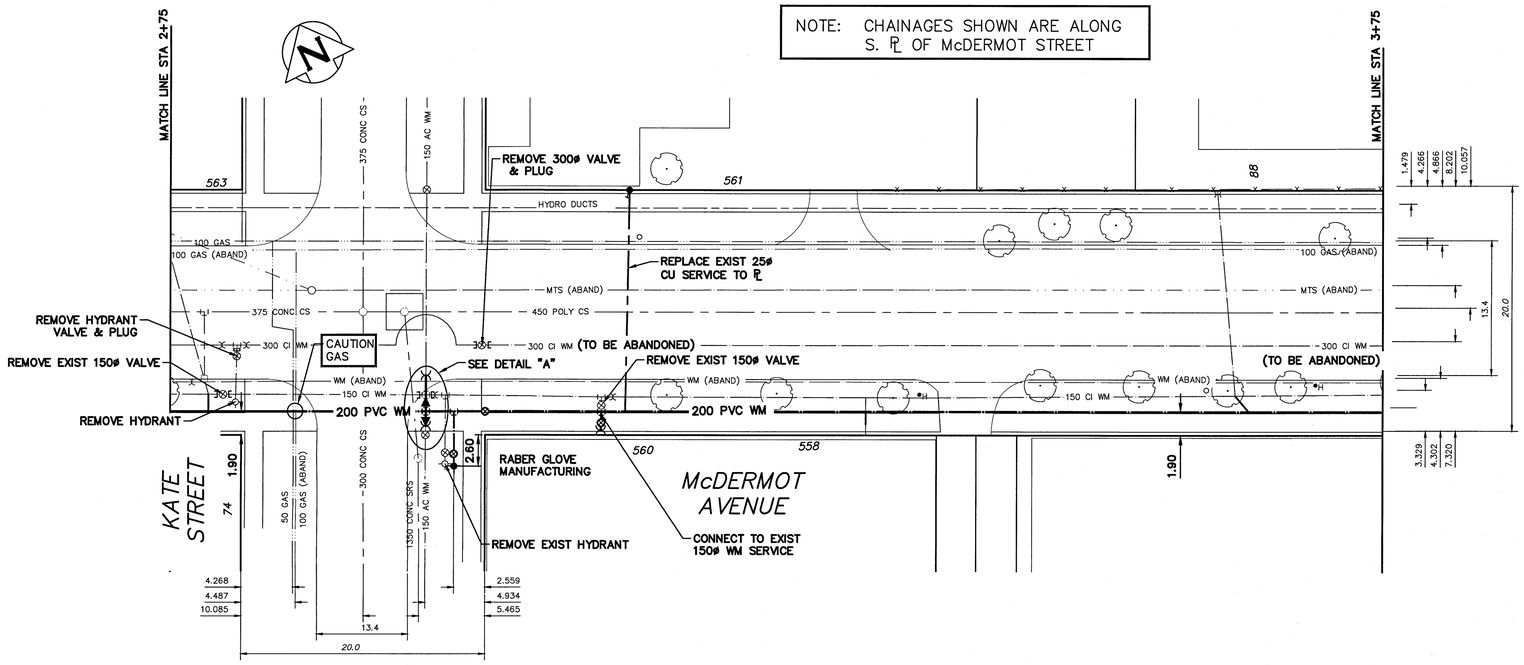

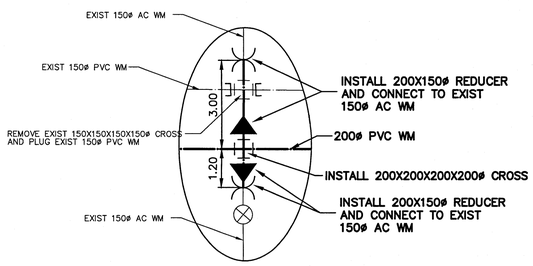

DETAIL "A"
SCALE N.T.S.

METRIC
WHOLE NUMBERS INDICATE MILLIMETRES
DECIMALIZED NUMBERS INDICATE METRES

NOTE: ALL VALVES TO BE INSTALLED COUNTERCLOCKWISE TO CLOSE

0.0 5.0 10.0 15.0 20.0 25.0

PROPERTY LIMITS DELINEATION

DELINEATION OF PROPERTY LIMITS AS SHOWN ON THIS DWG DOES NOT REPRESENT A "LEGAL SURVEY". KGS GROUP MAKES NO REPRESENTATION OR WARRANTY AS TO THE ACCURACY OF PROPERTY LIMITS DELINEATED ON THIS DWG, NOR ON THE DIMENSIONAL ACCURACY OF DWG FEATURES RELATIVE TO THOSE PROPERTY LIMITS.

APEGM Certificate of Authorization KGS Group No. 245

WARNING

IF POWER EQUIPMENT OR EXPLOSIVES ARE TO BE USED FOR EXCAVATION ON THIS PROJECT THE CONTRACTOR MUST:

1) NOTIFY THE GAS COMPANY OF THE PROPOSED LOCATION OF EXCAVATION.

2) TAKE PRECAUTION TO AVOID DAMAGE TO GAS COMPANY INSTALLATIONS.

SEE PROVINCIAL REGULATION 210/72 FOR DETAILS

LOCATION APPROVED
UNDERGROUND STRUCTURES

SUPV. U/G STRUCTURES COMMITTEE _____ DATE _____

NOTE:
LOCATION OF UNDERGROUND STRUCTURES AS SHOWN ARE BASED ON THE BEST INFORMATION AVAILABLE BUT NO GUARANTEE IS GIVEN THAT ALL EXISTING UTILITIES ARE SHOWN OR THAT THE GIVEN LOCATIONS ARE EXACT. CONFIRMATION OF EXISTENCE AND EXACT LOCATION OF ALL SERVICES MUST BE OBTAINED FROM THE INDIVIDUAL UTILITIES BEFORE PROCEEDING WITH CONSTRUCTION.

B.M.
ELEV.

NO.	REVISIONS	DATE	BY
0	ISSUED FOR CONSTRUCTION	17/04/18	RBO

KGS GROUP CONSULTING ENGINEERS

DESIGNED BY	T.L.E	CHECKED BY	
DRAWN BY	D.M.W.	APPROVED BY	
SCALE: HORIZONTAL	1:250	RELEASED FOR CONSTRUCTION	
VERTICAL	1:50		
DATE	2017 04 18	DATE	APR 18/17

PLOT DATE: 2017 04 18

ENGINEER'S SEAL
PROVINCE OF MANITOBA
R.B. OFFMAN
Member
24701
REGISTERED PROFESSIONAL ENGINEER

CONSULTANT DRAWING NUMBER
17-0107-001_C07

BID OPPORTUNITY: XXX-20XX
CONTRACT NUMBER: X

Winnipeg

THE CITY OF WINNIPEG
WATER AND WASTE DEPARTMENT
ENGINEERING DIVISION

2017 WATER MAIN RENEWALS
(CONTRACT 6)

McDERMOT AVENUE
LYDIA STREET TO HARRIET STREET
STA 2+75 TO STA 3+75

SHEET 6 OF 11

CITY DRAWING NUMBER
D-14637

FILE PATH: U:\FMS\17-0107-001\
FILE NAME: 17-0107-001_CALL.dwg