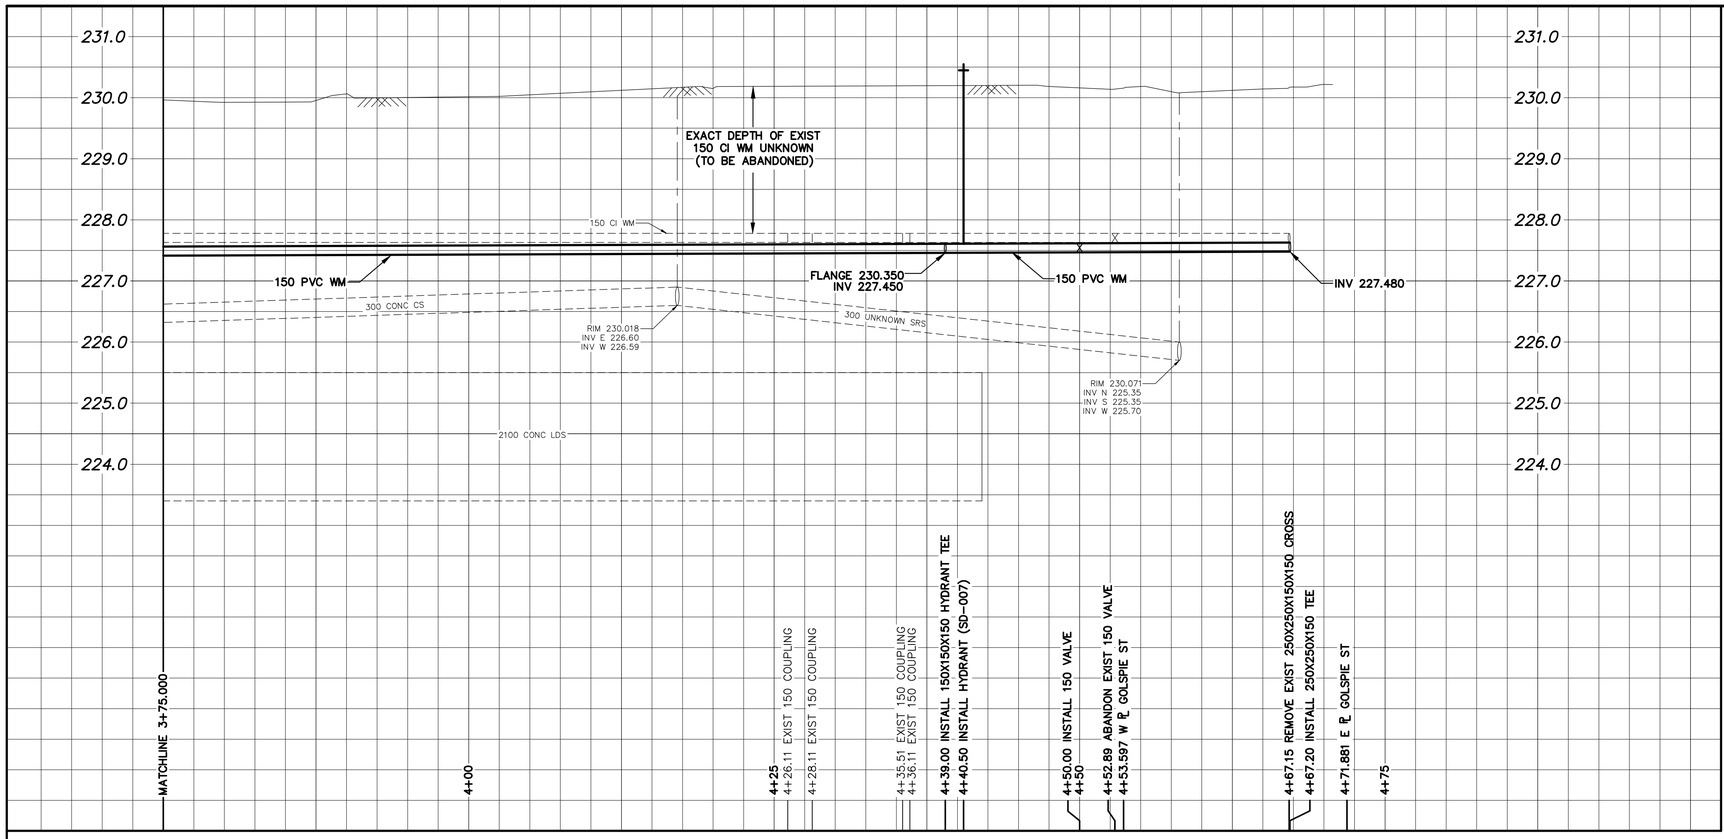

NOTE: CHAINAGES SHOWN ARE ALONG S. ℄ OF CHELSEA AVE.

WATER SERVICE INFORMATION

ADDRESS	SIZE (mm) MATERIAL (STREET)	SIZE (mm) MATERIAL (PROP.)	SHORT & LONG MEASUREMENT	CORP. LOCATION	REMARKS
500 CHELSEA AVE	20	20	0.13 EWL HSE	3.6 W OF S/C	OUTSIDE LIMITS
RESIDENTIAL	CU	CU	4.289 EEL WATT ST		–
501 CHELSEA AVE	20	20	3.04 EWL HSE	1.4 W OF S/C	OUTSIDE LIMITS
RESIDENTIAL	CU	CU	21.332 EWL WATT ST		–
503 CHELSEA AVE	20	20	1.35 EWL HSE	1.8 W OF S/C	RECONNECT SERVICE
RESIDENTIAL	CU	CU	16.437 EEL WATT ST		–
504 CHELSEA AVE	20	20	2.87 EWL HSE	0.9 E OF S/C	RECONNECT SERVICE
RESIDENTIAL	CU	CU	24.735 EEL WATT ST		–
505 CHELSEA AVE	20	20	3.90 EWL HSE	0.5 W OF S/C	RECONNECT SERVICE
RESIDENTIAL	CU	CU	34.922 EEL WATT ST		–
506 CHELSEA AVE	20	20	3.63 EWL HSE	0.4 E OF S/C	RECONNECT SERVICE
RESIDENTIAL	CU	CU	42.293 EEL WATT ST		–
509 CHELSEA AVE	20	20	1.24 EWL HSE	0.6 E OF S/C	RECONNECT SERVICE
RESIDENTIAL	CU	CU	45.626 EEL WATT ST		–
510 CHELSEA AVE	20	20	3.01 WEL HSE	0.8 E OF S/C	RECONNECT SERVICE
RESIDENTIAL	CU	CU	58.299 EEL WATT ST		–
513 CHELSEA AVE	20	20	1.17 EWL HSE	1.0 E OF S/C	RECONNECT SERVICE
RESIDENTIAL	CU	CU	61.101 EEL WATT ST		–
514 CHELSEA AVE	20	20	2.31 EWL HSE	1.6 W OF S/C	RECONNECT SERVICE
RESIDENTIAL	CU	CU	68.395 EEL WATT ST		–
517 CHELSEA AVE	20	20	3.29 EWL HSE	0.1 W OF S/C	RECONNECT SERVICE
RESIDENTIAL	CU	CU	76.006 EEL WATT ST		–
518 CHELSEA AVE	20	20	0.64 EWL HSE	0.6 W OF S/C	RECONNECT SERVICE
RESIDENTIAL	CU	CU	82.781 EEL WATT ST		–
521 CHELSEA AVE	20	20	3.25 WEL HSE	0.9 E OF S/C	RECONNECT SERVICE
RESIDENTIAL	CU	CU	94.865 EEL WATT ST		–
522 CHELSEA AVE	20	20	3.14 EWL HSE	1.2 E OF S/C	RECONNECT SERVICE
RESIDENTIAL	CU	CU	98.068 EEL WATT ST		–
525 CHELSEA AVE	20	20	0.40 EWL HSE	2.7 E OF S/C	RECONNECT SERVICE
RESIDENTIAL	CU	CU	103.601 EEL WATT ST		–
526 CHELSEA AVE	20	20	3.76 EWL HSE	1.7 W OF S/C	RECONNECT SERVICE
RESIDENTIAL	CU	CU	111.421 EEL WATT ST		–
529 CHELSEA AVE	20	20	0.14 EWL HSE	2.1 W OF S/C	RECONNECT SERVICE
RESIDENTIAL	CU	CU	117.822 EEL WATT ST		–
530 CHELSEA AVE	20	20	2.29 WEL HSE	0.5 E OF S/C	RECONNECT SERVICE
RESIDENTIAL	CU	CU	127.407 EEL WATT ST		–
533 CHELSEA AVE	20	20	0.51 WEL HSE	9.1 W OF S/C	RECONNECT SERVICE
RESIDENTIAL	CU	CU	141.558 EEL WATT ST		–
534 CHELSEA AVE	20	20	WEL HSE	0.9 E OF S/C	RECONNECT SERVICE
RESIDENTIAL	CU	CU	135.545 EEL WATT ST		–
537 CHELSEA AVE	20	20	4.55 EWL HSE	6.0 W OF S/C	RECONNECT SERVICE
RESIDENTIAL	CU	CU	150.682 EEL WATT ST		–
538 CHELSEA AVE	20	20	1.62 EWL HSE	0.5 W OF S/C	RECONNECT SERVICE
RESIDENTIAL	CU	CU	150.133 EEL WATT ST		–
541 CHELSEA AVE	20	20	0.24 EEL HSE	7.7 W OF S/C	RECONNECT SERVICE
RESIDENTIAL	CU	CU	171.478 EEL WATT ST		–
542 CHELSEA AVE	20	20	3.98 EWL HSE	1.1 E OF S/C	RECONNECT SERVICE
RESIDENTIAL	CU	CU	167.481 EEL WATT ST		–
545 CHELSEA AVE	20	20	6.37 EWL HSE	2.8 W OF S/C	RECONNECT SERVICE
RESIDENTIAL	CU	CU	182.156 EEL WATT ST		–
546 CHELSEA AVE	20	20	5.33 EWL HSE	1.1 E OF S/C	RECONNECT SERVICE
RESIDENTIAL	CU	CU	181.616 EEL WATT ST		–
549 CHELSEA AVE	20	20	0.95 EWL HSE	1.4 E OF S/C	RECONNECT SERVICE
RESIDENTIAL	CU	CU	191.426 EEL WATT ST		–
550 CHELSEA AVE	20	20	2.47 WEL HSE	0.6 E OF S/C	RECONNECT SERVICE
RESIDENTIAL	CU	CU	197.015 EEL WATT ST		–
553 CHELSEA AVE	20	20	3.61 WEL HSE	0.4 W OF S/C	RECONNECT SERVICE
RESIDENTIAL	CU	CU	210.620 EEL WATT ST		–
554 CHELSEA AVE	20	20	3.43 WEL HSE	OPP S/C	RECONNECT SERVICE
RESIDENTIAL	CU	CU	211.418 EEL WATT ST		–
557 CHELSEA AVE	20	20	3.22 EWL HSE	0.9 E OF S/C	RECONNECT SERVICE
RESIDENTIAL	CU	CU	221.195 EEL WATT ST		–
558 CHELSEA AVE	20	20	WL HSE	1.0 E OF S/C	RECONNECT SERVICE
RESIDENTIAL	CU	CU	220.013 EEL WATT ST		–
561 CHELSEA AVE	20	20	0.32 WWL HSE	1.9 E OF S/C	RECONNECT SERVICE
RESIDENTIAL	CU	CU	234.276 EEL WATT ST		–
562 CHELSEA AVE	20	20	1.60 EWL HSE	1.0 E OF S/C	RECONNECT SERVICE
RESIDENTIAL	CU	CU	116.480 WWL GOLSPIE ST		–
565 CHELSEA AVE	20	20	0.60 EWL HSE	0.4 W OF S/C	RECONNECT SERVICE
RESIDENTIAL	CU	CU	106.873 WWL GOLSPIE ST		–
566 CHELSEA AVE	20	20	1.56 EWL HSE	0.1 E OF S/C	RECONNECT SERVICE
RESIDENTIAL	CU	CU	102.020 WWL GOLSPIE ST		–
569 CHELSEA AVE	20	20	0.87 WEL HSE	0.8 W OF S/C	RECONNECT SERVICE
RESIDENTIAL	CU	CU	84.139 WWL GOLSPIE ST		–
* 570 CHELSEA AVE	20	20	2.19 EWL HSE	3.8 W OF S/C	RENEW TO ℄ W/20 CU
RESIDENTIAL	CU	CU	85.684 WWL GOLSPIE ST		–
573 CHELSEA AVE	20	20	5.62 WEL HSE	OPP S/C	RECONNECT SERVICE
RESIDENTIAL	CU	CU	73.805 WWL GOLSPIE ST		–
574 CHELSEA AVE	20	20	2.63 EWL HSE	0.4 W OF S/C	RECONNECT SERVICE
RESIDENTIAL	CU	CU	71.326 WWL GOLSPIE ST		–
577 CHELSEA AVE	20	20	1.26 EWL HSE	OPP S/C	RECONNECT SERVICE
RESIDENTIAL	CU	CU	62.545 WWL GOLSPIE ST		–
581 CHELSEA AVE	20	20	1.65 EWL HSE	1.7 W OF S/C	RECONNECT SERVICE
RESIDENTIAL	CU	CU	50.545 WWL GOLSPIE ST		–
585 CHELSEA AVE	20	20	0.72 WWL HSE	5.1 W OF S/C	RECONNECT SERVICE
RESIDENTIAL	CU	CU	34.625 WWL GOLSPIE ST		–
675 GOLSPIE ST	150	150	0.70 NNL BLDG	OPP VLV	RECONNECT SERVICE
SPRINKLER	CI	CI	15.243 SSL CHELSEA AVE		–

* SERVICES TO BE RENEWED TO ℄. ALL OTHERS TO BE RECONNECTED

CHELSEA AVENUE

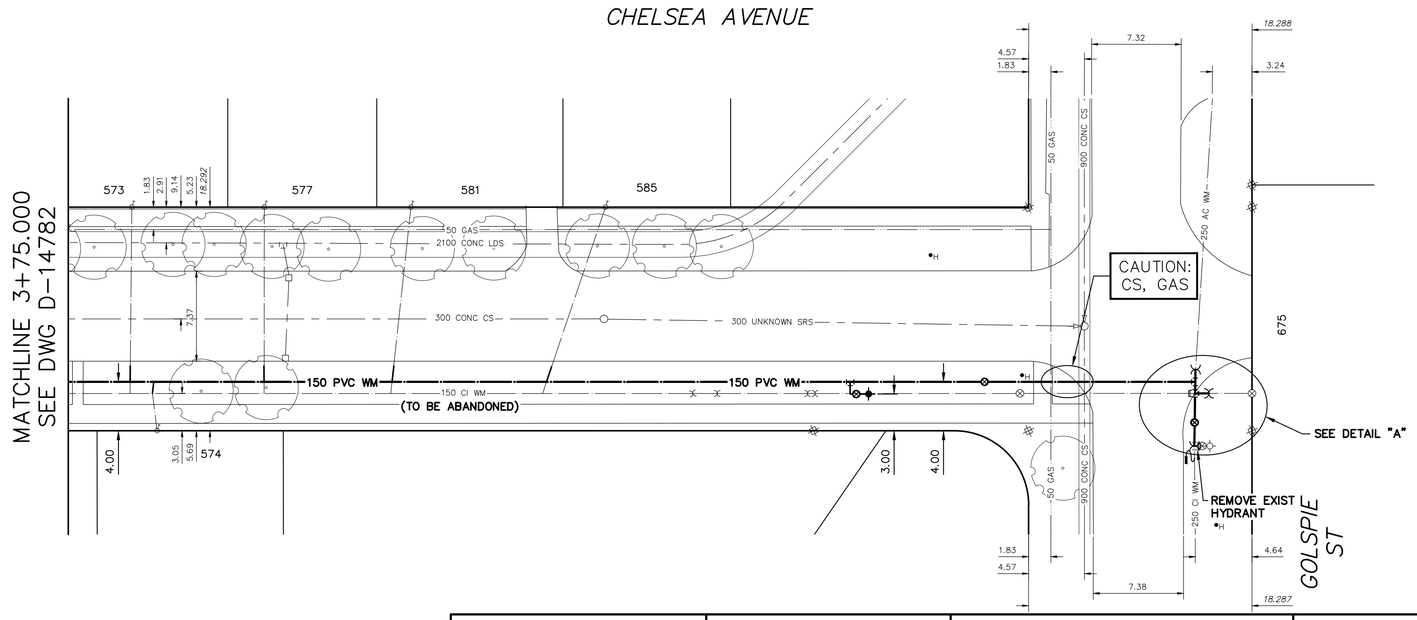

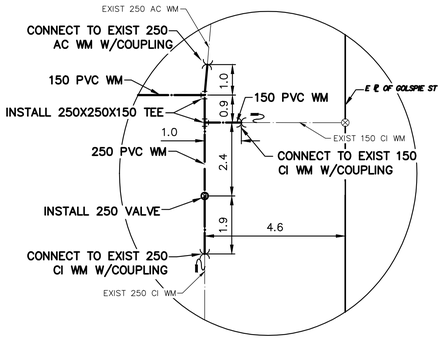

DETAIL "A"
SCALE N.T.S.

NOTE: ALL VALVES TO BE INSTALLED COUNTERCLOCKWISE TO CLOSE

FOR INDEX SEE D-14780

METRIC
WHOLE NUMBERS INDICATE MILLIMETRES
DECIMALIZED NUMBERS INDICATE METRES

0.0 5.0 10.0 15.0 20.0 25.0

WARNING

IF POWER EQUIPMENT OR EXPLOSIVES ARE TO BE USED FOR EXCAVATION ON THIS PROJECT THE CONTRACTOR MUST:

1) NOTIFY THE GAS COMPANY OF THE PROPOSED LOCATION OF EXCAVATION.

2) TAKE PRECAUTION TO AVOID DAMAGE TO GAS COMPANY INSTALLATIONS.

SEE PROVINCIAL REGULATION 210/72 FOR DETAILS

LOCATION APPROVED
UNDERGROUND STRUCTURES

SUPV. U/G STRUCTURES COMMITTEE — DATE

NOTE:

LOCATION OF UNDERGROUND STRUCTURES AS SHOWN ARE BASED ON THE BEST INFORMATION AVAILABLE BUT NO GUARANTEE IS GIVEN THAT ALL EXISTING UTILITIES ARE SHOWN OR THAT THE GIVEN LOCATIONS ARE EXACT. CONFIRMATION OF EXISTENCE AND EXACT LOCATION OF ALL SERVICES MUST BE OBTAINED FROM THE INDIVIDUAL UTILITIES BEFORE PROCEEDING WITH CONSTRUCTION.

B.M.
ELEV.

NO.	REVISIONS	DATE	BY

DESIGNED BY	TS	CHECKED BY	SC
DRAWN BY	RJ	APPROVED BY	KZ
SCALE: HORIZONTAL	1:250	RELEASED FOR CONSTRUCTION	
VERTICAL	1:50	KAS ZUREK	
DATE	2017 06 23	DATE	2017 06 23

PLOT DATE: 2017 06 23

ENGINEER'S SEAL

ORIGINAL SIGNED BY S.J.R. COURNOYER 17/06/23

CONSULTANT DRAWING NUMBER
–

Winnipeg

THE CITY OF WINNIPEG
WATER AND WASTE DEPARTMENT
ENGINEERING DIVISION

2017 WATER MAIN RENEWALS
CONTRACT 1

CHELSEA AVENUE
275 E OF WATT STREET TO GOLSPIE STREET

SHEET 5 OF 13

CITY DRAWING NUMBER
D-14783

BID OPPORTUNITY: 231-2017
CONTRACT NUMBER: 1

FILE PATH: R:\DRAWINGS\WATER\RENEWAL\2017 RENEWALS\CONTRACT 1\Construction\
FILE NAME: CHELSEA.dwg