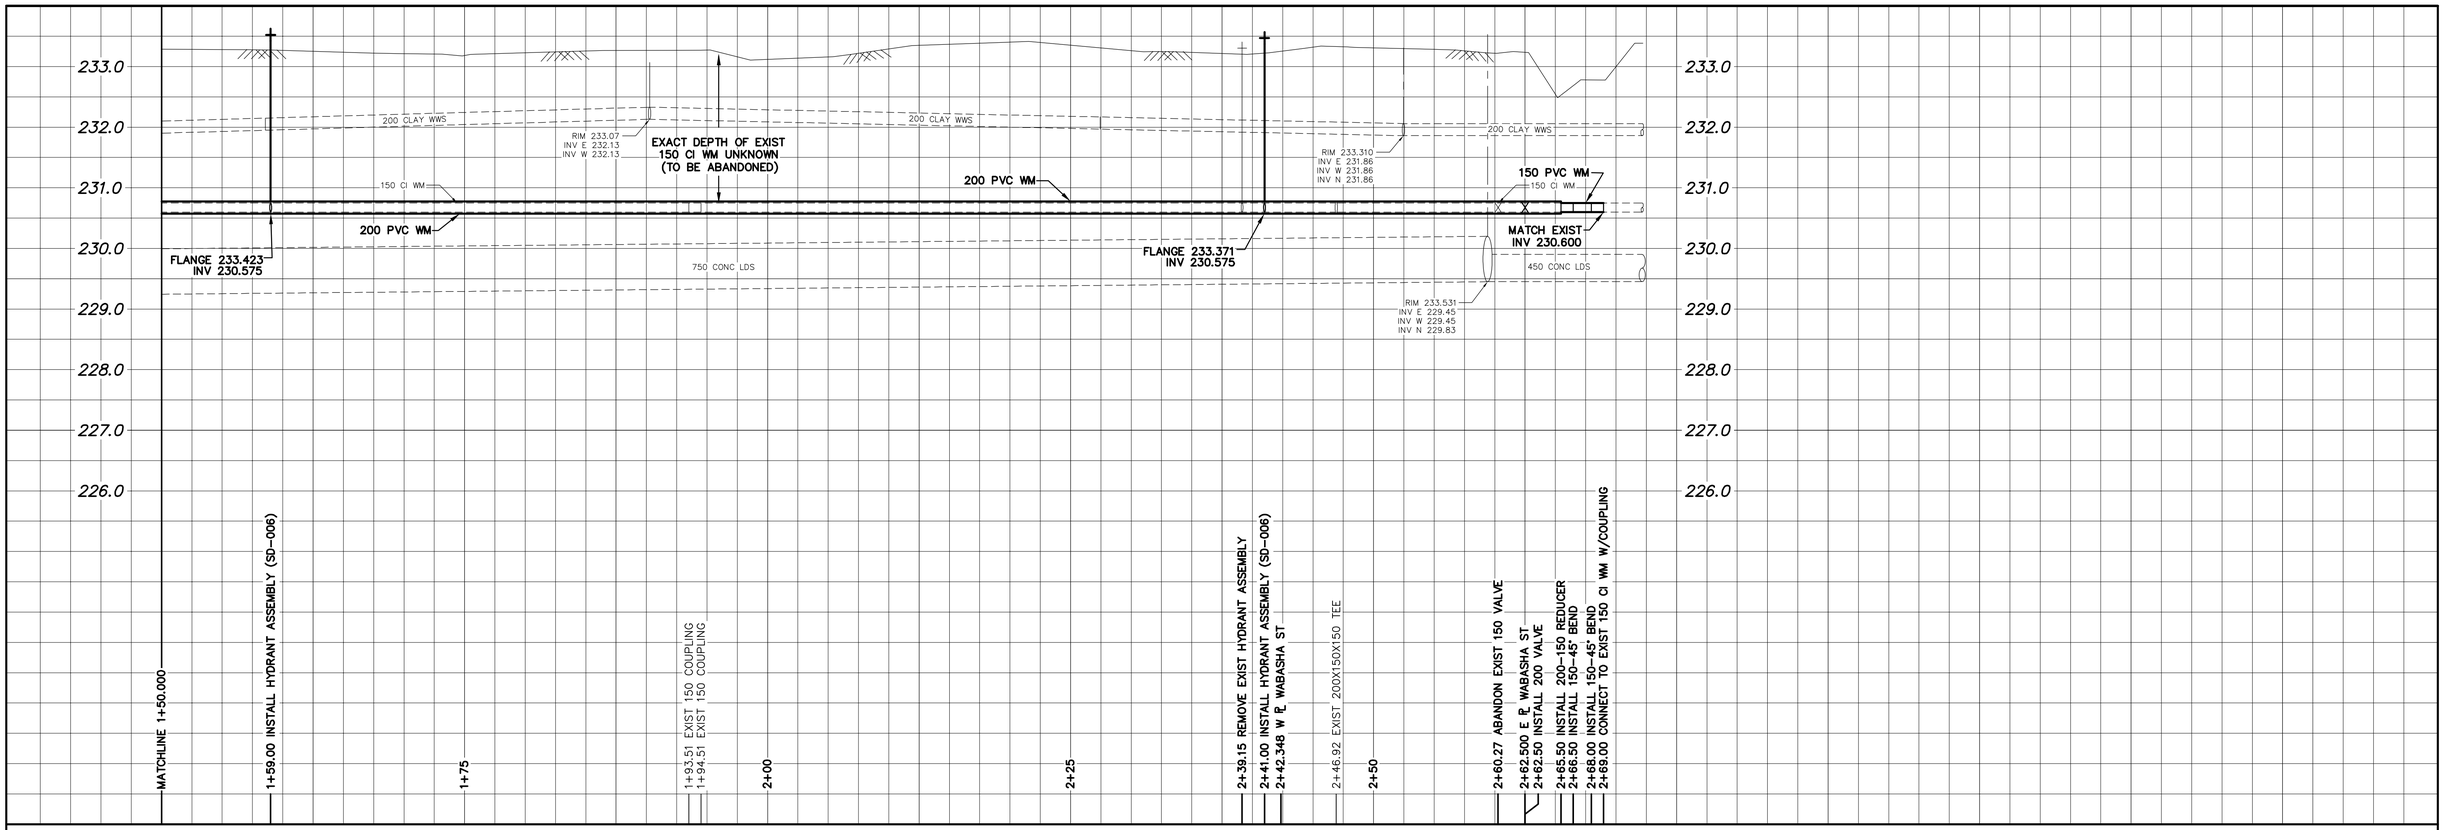

NOTE: CHAINAGES SHOWN ARE ALONG N. ℄ OF PANDORA AVENUE E.

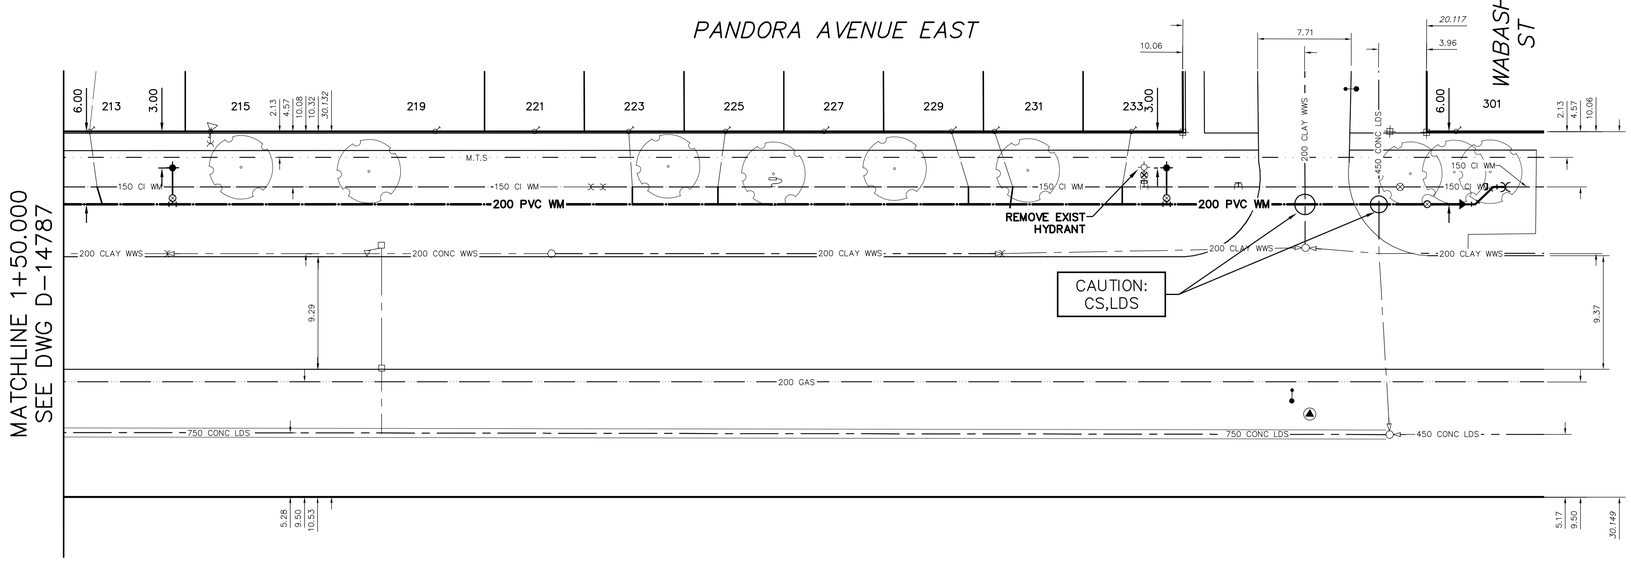

WATER SERVICE INFORMATION

ADDRESS	SIZE (mm) MATERIAL (STREET)	SIZE (mm) MATERIAL (PROP.)	SHORT & LONG MEASUREMENT	CORP. LOCATION	REMARKS
117 PANDORA AVE E	20	20	1.41 WWL HSE	0.1 W OF S/C	OUTSIDE SET LIMITS
RESIDENTIAL	CU	CU	73.516 WWL KANATA ST		–
119 PANDORA AVE E	20	20	0.75 WEL HSE	0.8 E OF S/C	RECONNECT SERVICE
RESIDENTIAL	CU	CU	57.659 WWL KANATA ST		–
121 PANDORA AVE E	–	20	1.36 WEL HSE	–	RECONNECT SERVICE
RESIDENTIAL	–	CU	49.581 WWL KANATA ST		–
123 PANDORA AVE E	20	20	2.81 EWL HSE	0.3 W OF S/C	RECONNECT SERVICE
RESIDENTIAL	CU	CU	41.753 WWL KANATA ST		–
125 PANDORA AVE E	–	20	2.87 EWL HSE	–	RECONNECT SERVICE
RESIDENTIAL	–	CU	30.241 WWL KANATA ST		–
127 PANDORA AVE E	–	20	0.99 EEL HSE	–	RECONNECT SERVICE
RESIDENTIAL	–	CU	13.994 WWL KANATA ST		–
129 PANDORA AVE E	20	20	4.36 SNL HSE	OPP S/C	SERVICED OFF KANATA ST
RESIDENTIAL	CU	CU	12.029 NNL PANDORA AVE E		–
203 PANDORA AVE E	–	20	2.45 WEL HSE	–	RECONNECT SERVICE
RESIDENTIAL	–	CU	16.195 EEL KANATA ST		–
207 PANDORA AVE E	–	20	0.50 EWL HSE	–	RECONNECT SERVICE
RESIDENTIAL	–	CU	23.974 EEL KANATA ST		–
209 PANDORA AVE E	–	20	3.28 WEL HSE	–	RECONNECT SERVICE
RESIDENTIAL	–	CU	41.146 EEL KANATA ST		–
213 PANDORA AVE E	20	20	6.19 WEL HSE	0.6 E OF S/C	RECONNECT SERVICE
RESIDENTIAL	CU	CU	90.211 WWL WABASHA ST		–
215 PANDORA AVE E	20	20	2.05 EWL HSE	–	RECONNECT SERVICE
RESIDENTIAL	CU	CU	80.235 WWL WABASHA ST		–
219 PANDORA AVE E	–	16	2.83 WEL HSE	–	RECONNECT SERVICE
RESIDENTIAL	–	LEAD	61.700 WWL WABASHA ST		–
221 PANDORA AVE E	–	20	2.63 WEL HSE	–	RECONNECT SERVICE
RESIDENTIAL	–	CU	53.501 WWL WABASHA ST		–
223 PANDORA AVE E	20	16	3.197 EWL HSE	0.3 E OF S/C	RECONNECT SERVICE
RESIDENTIAL	CU	LEAD	45.735 WWL WABASHA ST		–
225 PANDORA AVE E	20	16	3.07 EWL HSE	0.6 W OF S/C	RECONNECT SERVICE
RESIDENTIAL	CU	LEAD	37.752 WWL WABASHA ST		–
227 PANDORA AVE E	–	20	3.32 EWL HSE	–	RECONNECT SERVICE
RESIDENTIAL	–	CU	29.609 WWL WABASHA ST		–
229 PANDORA AVE E	20	16	1.74 WEL HSE	1.4 E OF S/C	RECONNECT SERVICE
RESIDENTIAL	CU	LEAD	19.101 WWL WABASHA ST		–
231 PANDORA AVE E	20	12	0.47 EWL HSE	1.5 E OF S/C	RECONNECT SERVICE
RESIDENTIAL	CU	CU	15.556 WWL WABASHA ST		–
233 PANDORA AVE E	20	20	3.43 EWL HSE	0.8 W OF S/C	RECONNECT SERVICE
RESIDENTIAL	CU	CU	24.374 WEL WABASHA ST		–
301 PANDORA AVE E	–	20	1.58 EWL HSE	–	RECONNECT SERVICE
RESIDENTIAL	–	CU	22.534 EWL WABASHA ST		–

* SERVICES TO BE RENEWED TO ℄. ALL OTHERS TO BE RECONNECTED

NOTE: ALL VALVES TO BE INSTALLED CLOCKWISE TO CLOSE

FOR INDEX SEE D-14780

METRIC
WHOLE NUMBERS INDICATE MILLIMETRES
DECIMALIZED NUMBERS INDICATE METRES

0.0 5.0 10.0 15.0 20.0 25.0

WARNING

IF POWER EQUIPMENT OR EXPLOSIVES ARE TO BE USED FOR EXCAVATION ON THIS PROJECT THE CONTRACTOR MUST:

1) NOTIFY THE GAS COMPANY OF THE PROPOSED LOCATION OF EXCAVATION.

2) TAKE PRECAUTION TO AVOID DAMAGE TO GAS COMPANY INSTALLATIONS.

SEE PROVINCIAL REGULATION 210/72 FOR DETAILS

LOCATION APPROVED
UNDERGROUND STRUCTURES

SUPV. U/G STRUCTURES COMMITTEE — DATE

NOTE:

LOCATION OF UNDERGROUND STRUCTURES AS SHOWN ARE BASED ON THE BEST INFORMATION AVAILABLE BUT NO GUARANTEE IS GIVEN THAT ALL EXISTING UTILITIES ARE SHOWN OR THAT THE GIVEN LOCATIONS ARE EXACT. CONFIRMATION OF EXISTENCE AND EXACT LOCATION OF ALL SERVICES MUST BE OBTAINED FROM THE INDIVIDUAL UTILITIES BEFORE PROCEEDING WITH CONSTRUCTION.

B.M.
ELEV.

NO.	REVISIONS	DATE	BY

DESIGNED BY	TS	CHECKED BY	SC
DRAWN BY	RS	APPROVED BY	KZ
SCALE: HORIZONTAL	1:250	RELEASED FOR CONSTRUCTION	KAS ZUREK
VERTICAL	1:50		
DATE	2017 06 30	DATE	2017 06 23

PLOT DATE: 2017 06 30

ENGINEER'S SEAL

ORIGINAL SIGNED BY S.J.R. COURNOYER 17/06/23

CONSULTANT DRAWING NUMBER
–

BID OPPORTUNITY: 239-2017
CONTRACT NUMBER: 1

Winnipeg

THE CITY OF WINNIPEG

WATER AND WASTE DEPARTMENT
ENGINEERING DIVISION

2017 WATER MAIN RENEWALS
CONTRACT 1

PANDORA AVENUE EAST

50 E OF KANATA STREET TO WABASHA STREET

SHEET 10 OF 13

CITY DRAWING NUMBER
D-14788

FILE PATH: R:\DRAWINGS\WATER\RENEWAL\2017 RENEWALS\CONTRACT 1\Construction\
FILE NAME: PANDORA.dwg