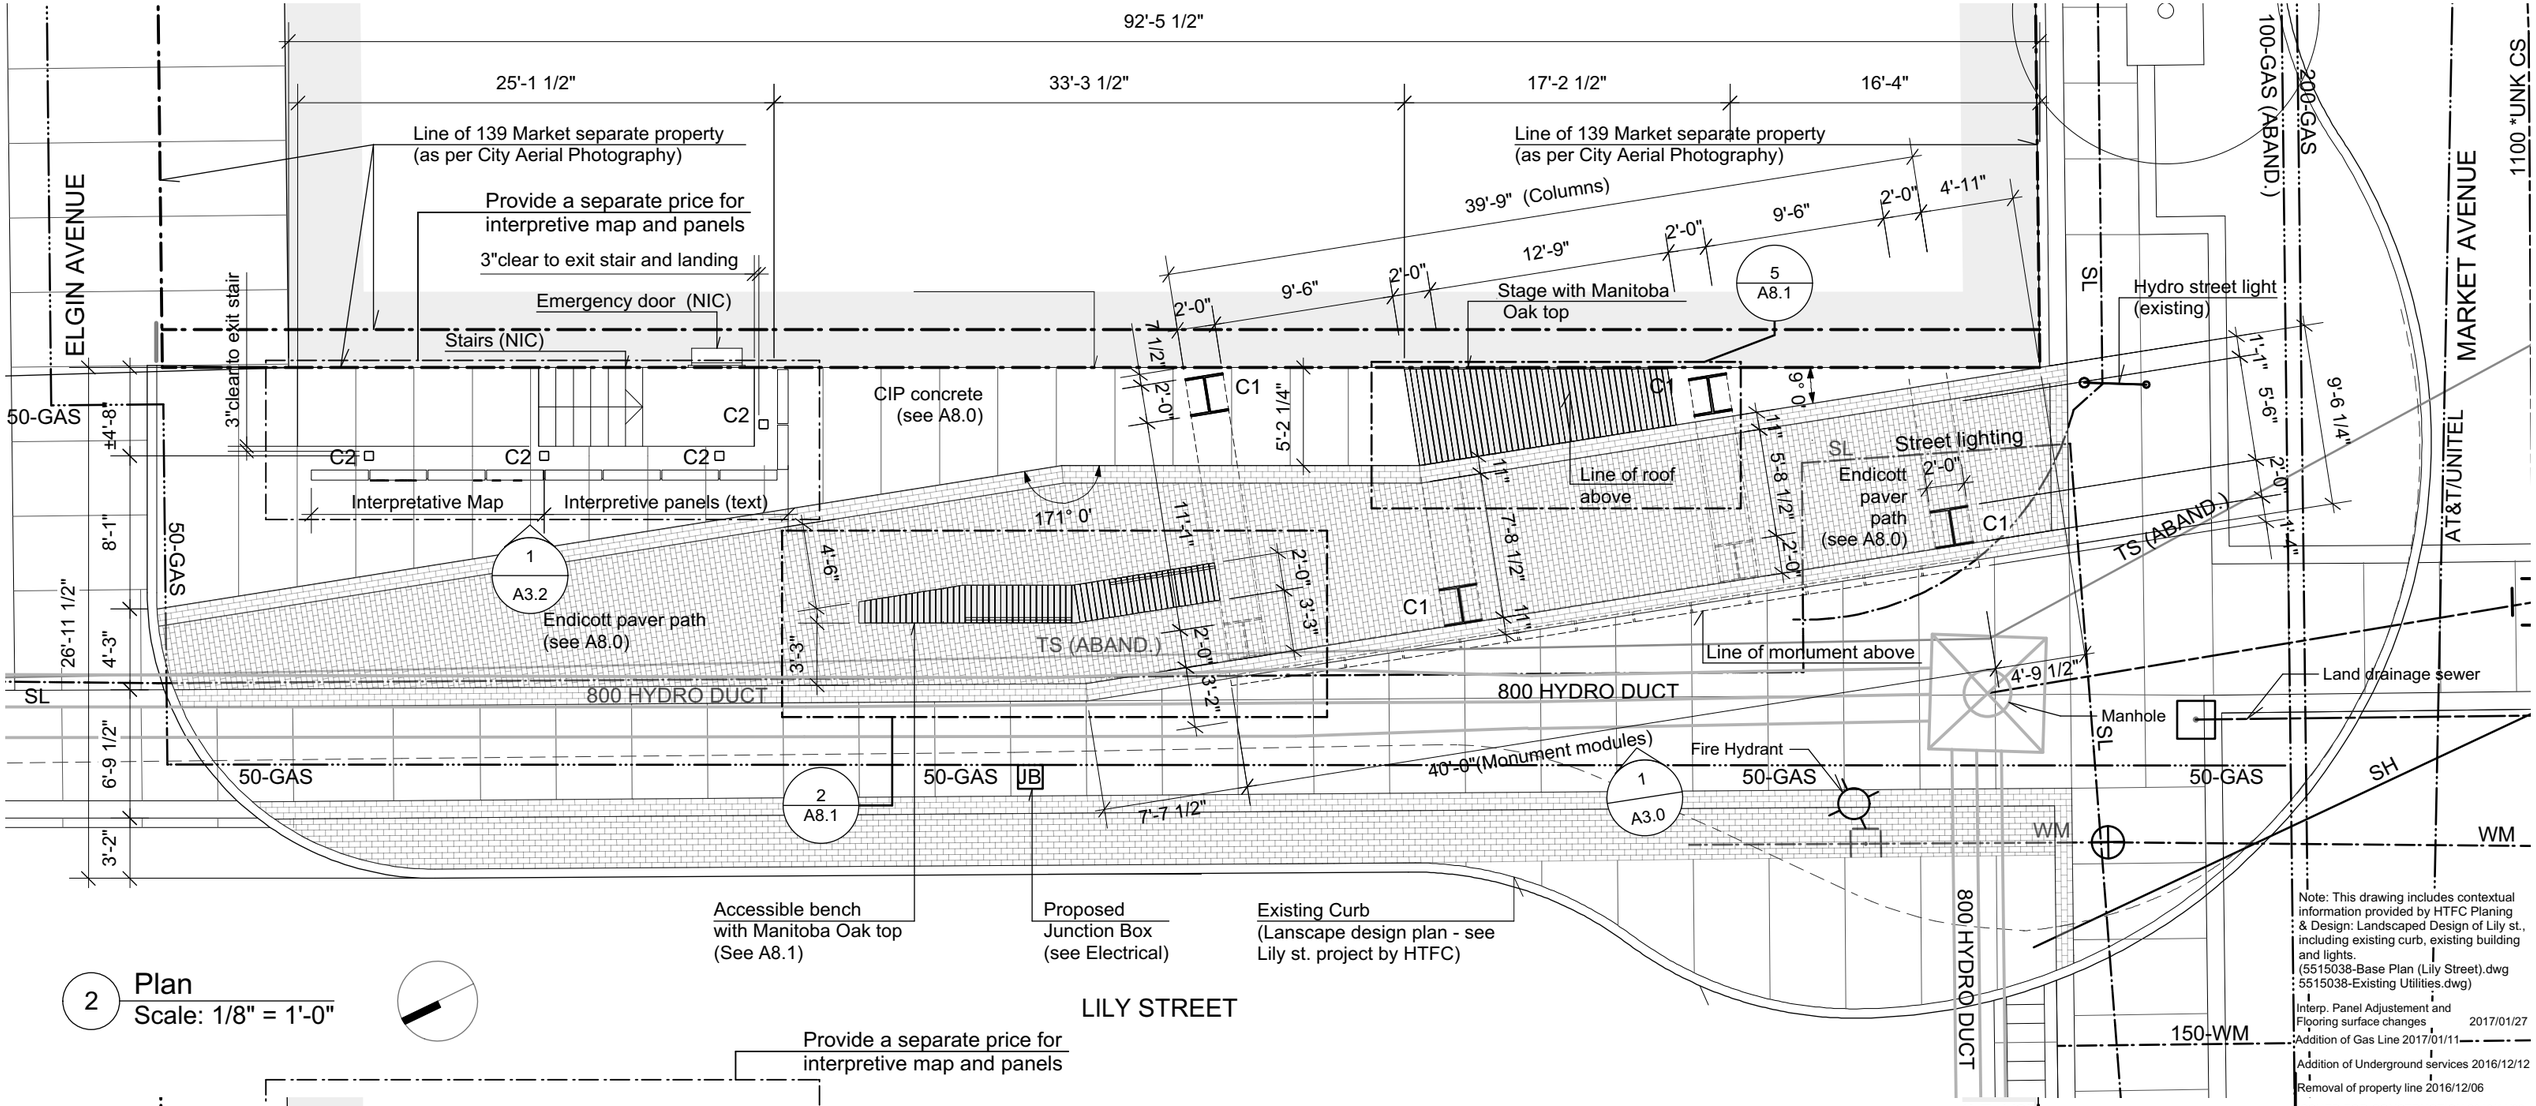

2 Plan
Scale: 1/8" = 1'-0"

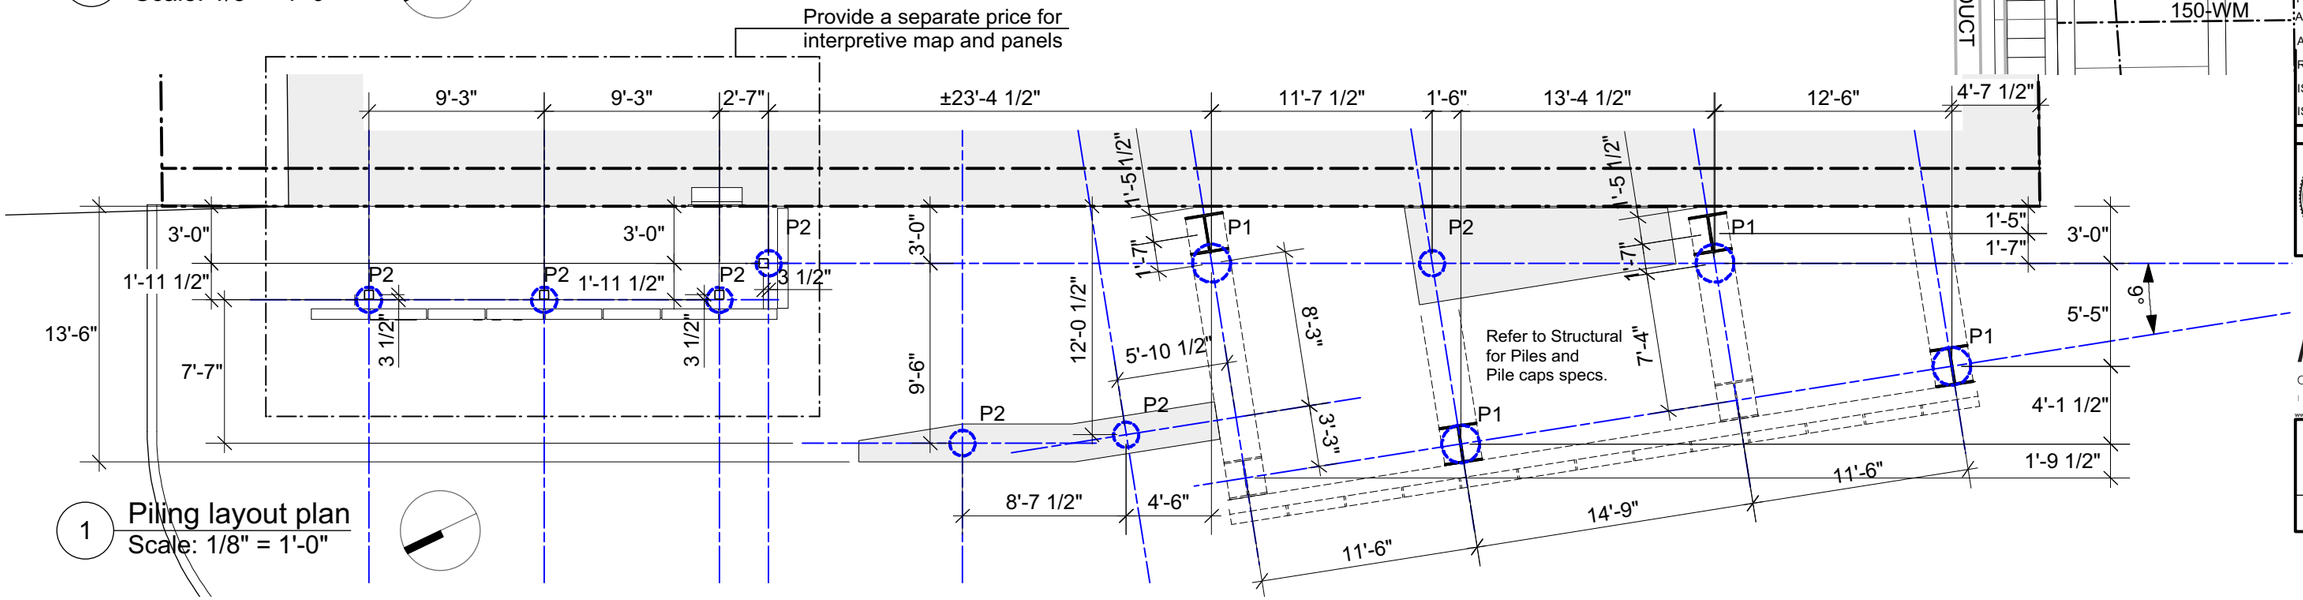

1 Piling layout plan
Scale: 1/8" = 1'-0"

Note: This drawing includes contextual information provided by HTFC Planing & Design: Landscaped Design of Lily st., including existing curb, existing building and lights.
(5515038-Base Plan (Lily Street).dwg
5515038-Existing Utilities.dwg)

Interp. Panel Adjustement and Flooring surface changes	2017/01/27
Addition of Gas Line	2017/01/11
Addition of Underground services	2016/12/12
Removal of property line	2016/12/06
ISSUED FOR CONSTRUCTION	2016/11/28
ISSUED FOR PRICING	2016/10/20

1602	2017/01/11

PROVINCE OF MANITOBA — 28 Nov 2016 — THOMAS MONTEYNE — REGISTERED ARCHITECT

PROVINCE OF MANITOBA — MONTEYNE ARCHITECTURE WORKS INCORPORATED — NO. 101 — APPROVED ARCHITECTURAL CORPORATION

MONTEYNE
architecture works
INCORPORATED
www.mont-arc.com 204 947 3155 194 Sherbrook St. Winnipeg, R3C 2B6

1919 MARQUEE
Winnipeg, Manitoba
Intersection Lily St & Market Ave

PLAN & PILING PLAN

A2.0