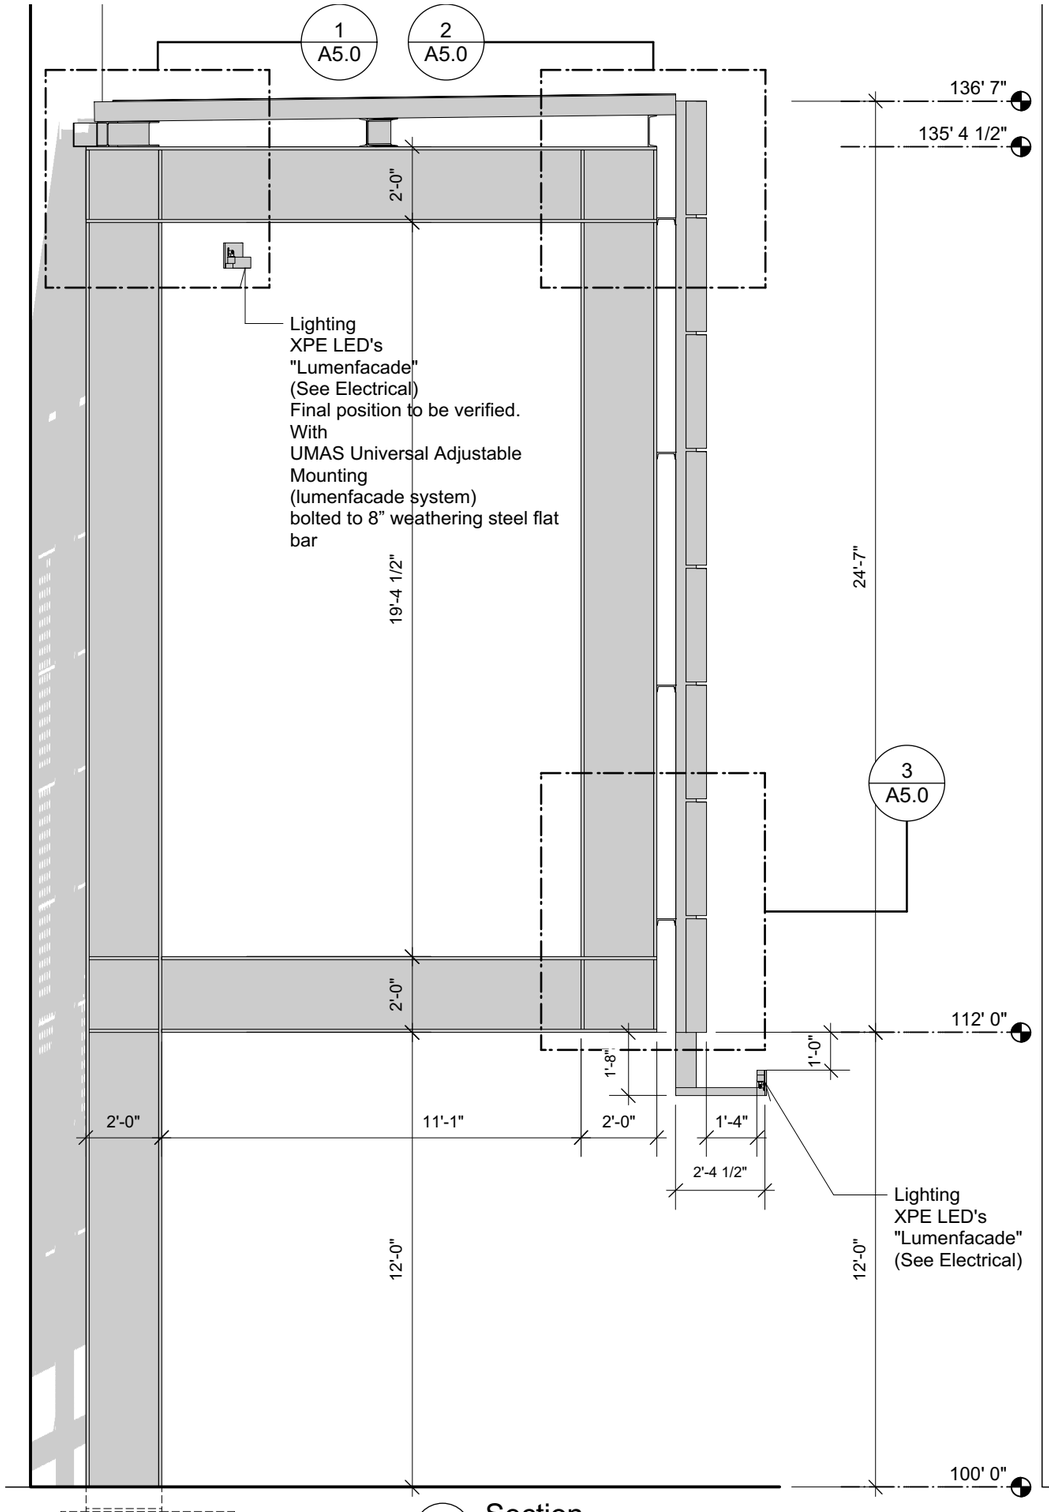

1 Section
Scale: 1/4" = 1'-0"

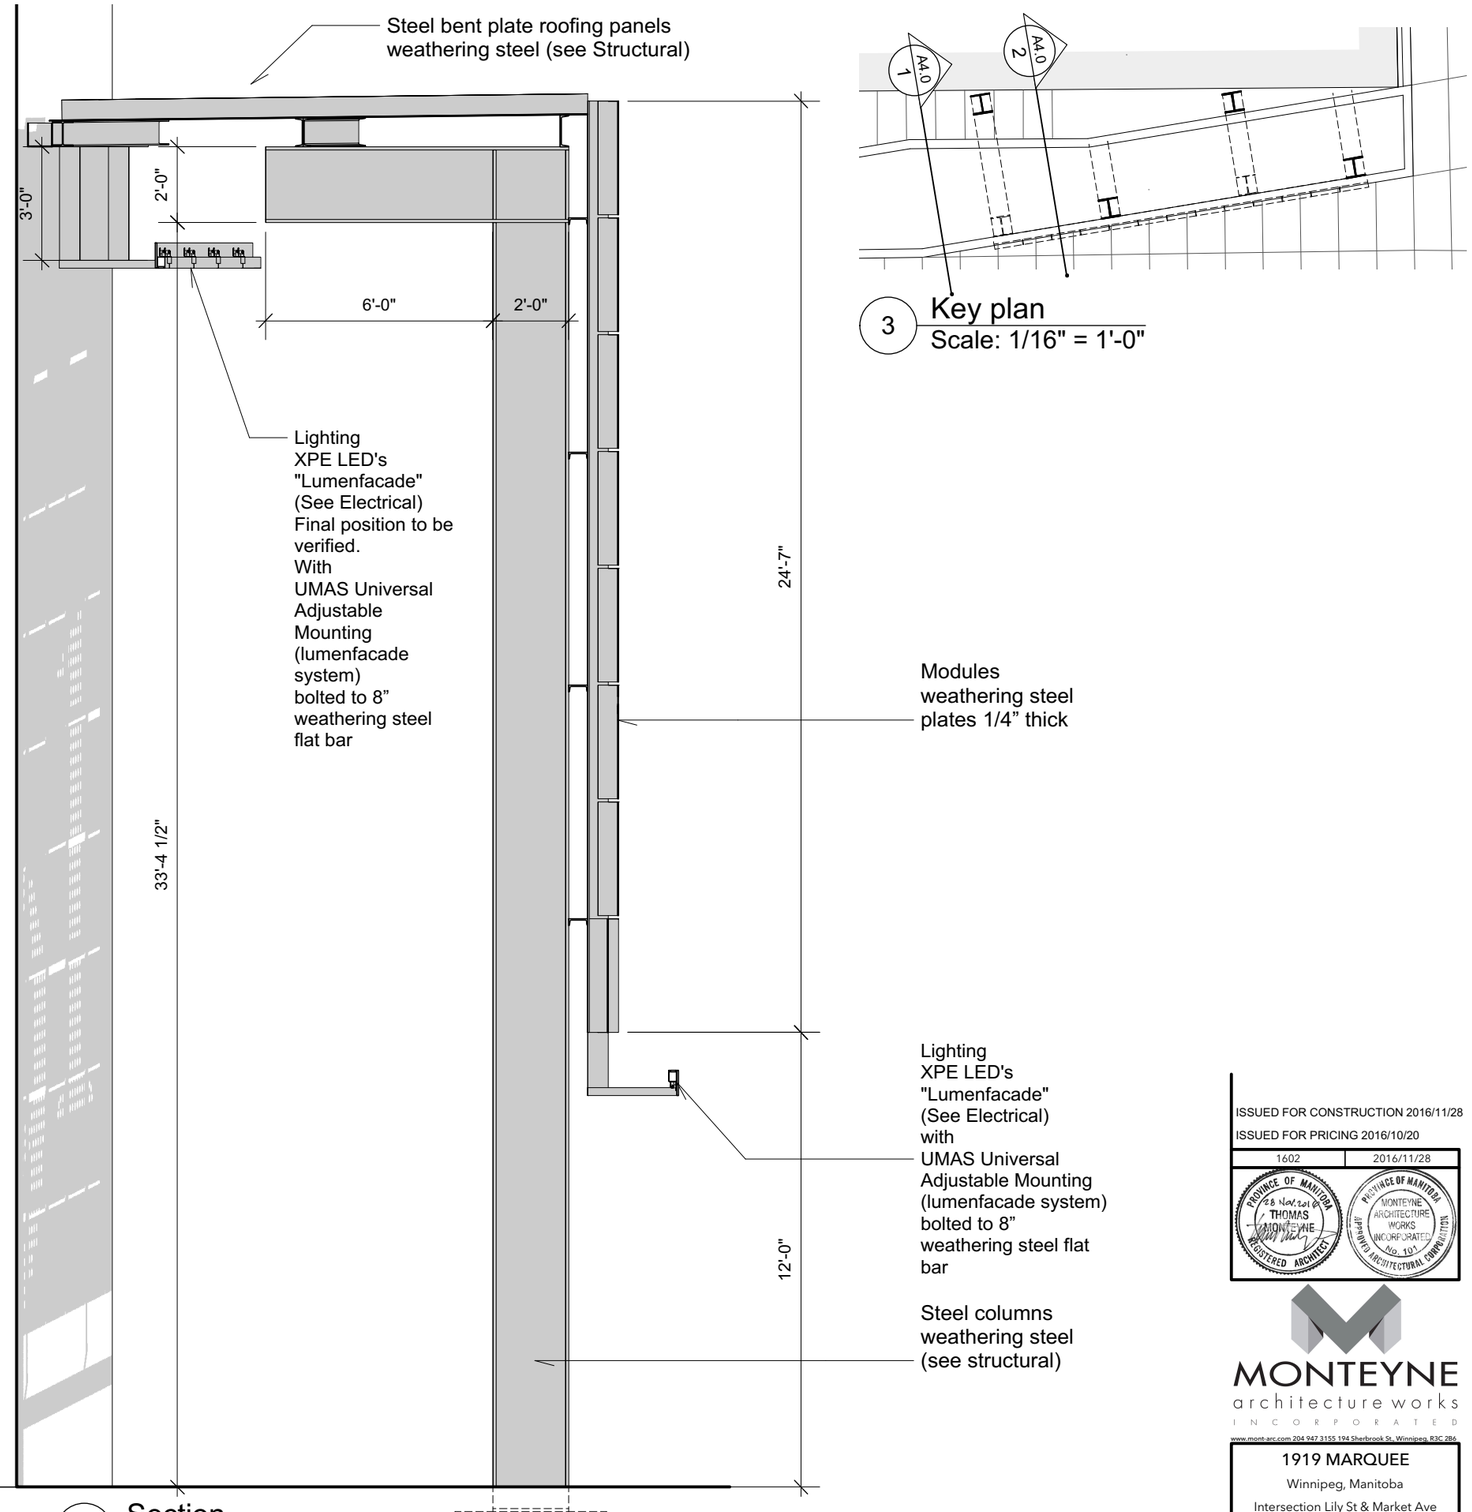

2 Section
Scale: 1/4" = 1'-0"

3 Key plan
Scale: 1/16" = 1'-0"

ISSUED FOR CONSTRUCTION 2016/11/28
ISSUED FOR PRICING 2016/10/20

1602	2016/11/28

PROVINCE OF MANITOBA
28 Nov 2016
THOMAS MONTEYNE
REGISTERED ARCHITECT

PROVINCE OF MANITOBA
MONTEYNE ARCHITECTURE WORKS INCORPORATED
No. 101
APPROVED ARCHITECTURAL CORPORATION

MONTEYNE
architecture works
INCORPORATED
www.mont-arc.com 204 947 3155 194 Sherbrook St., Winnipeg, R3C 2B6

1919 MARQUEE
Winnipeg, Manitoba
Intersection Lily St & Market Ave

SECTIONS MONUMENT

A4.0