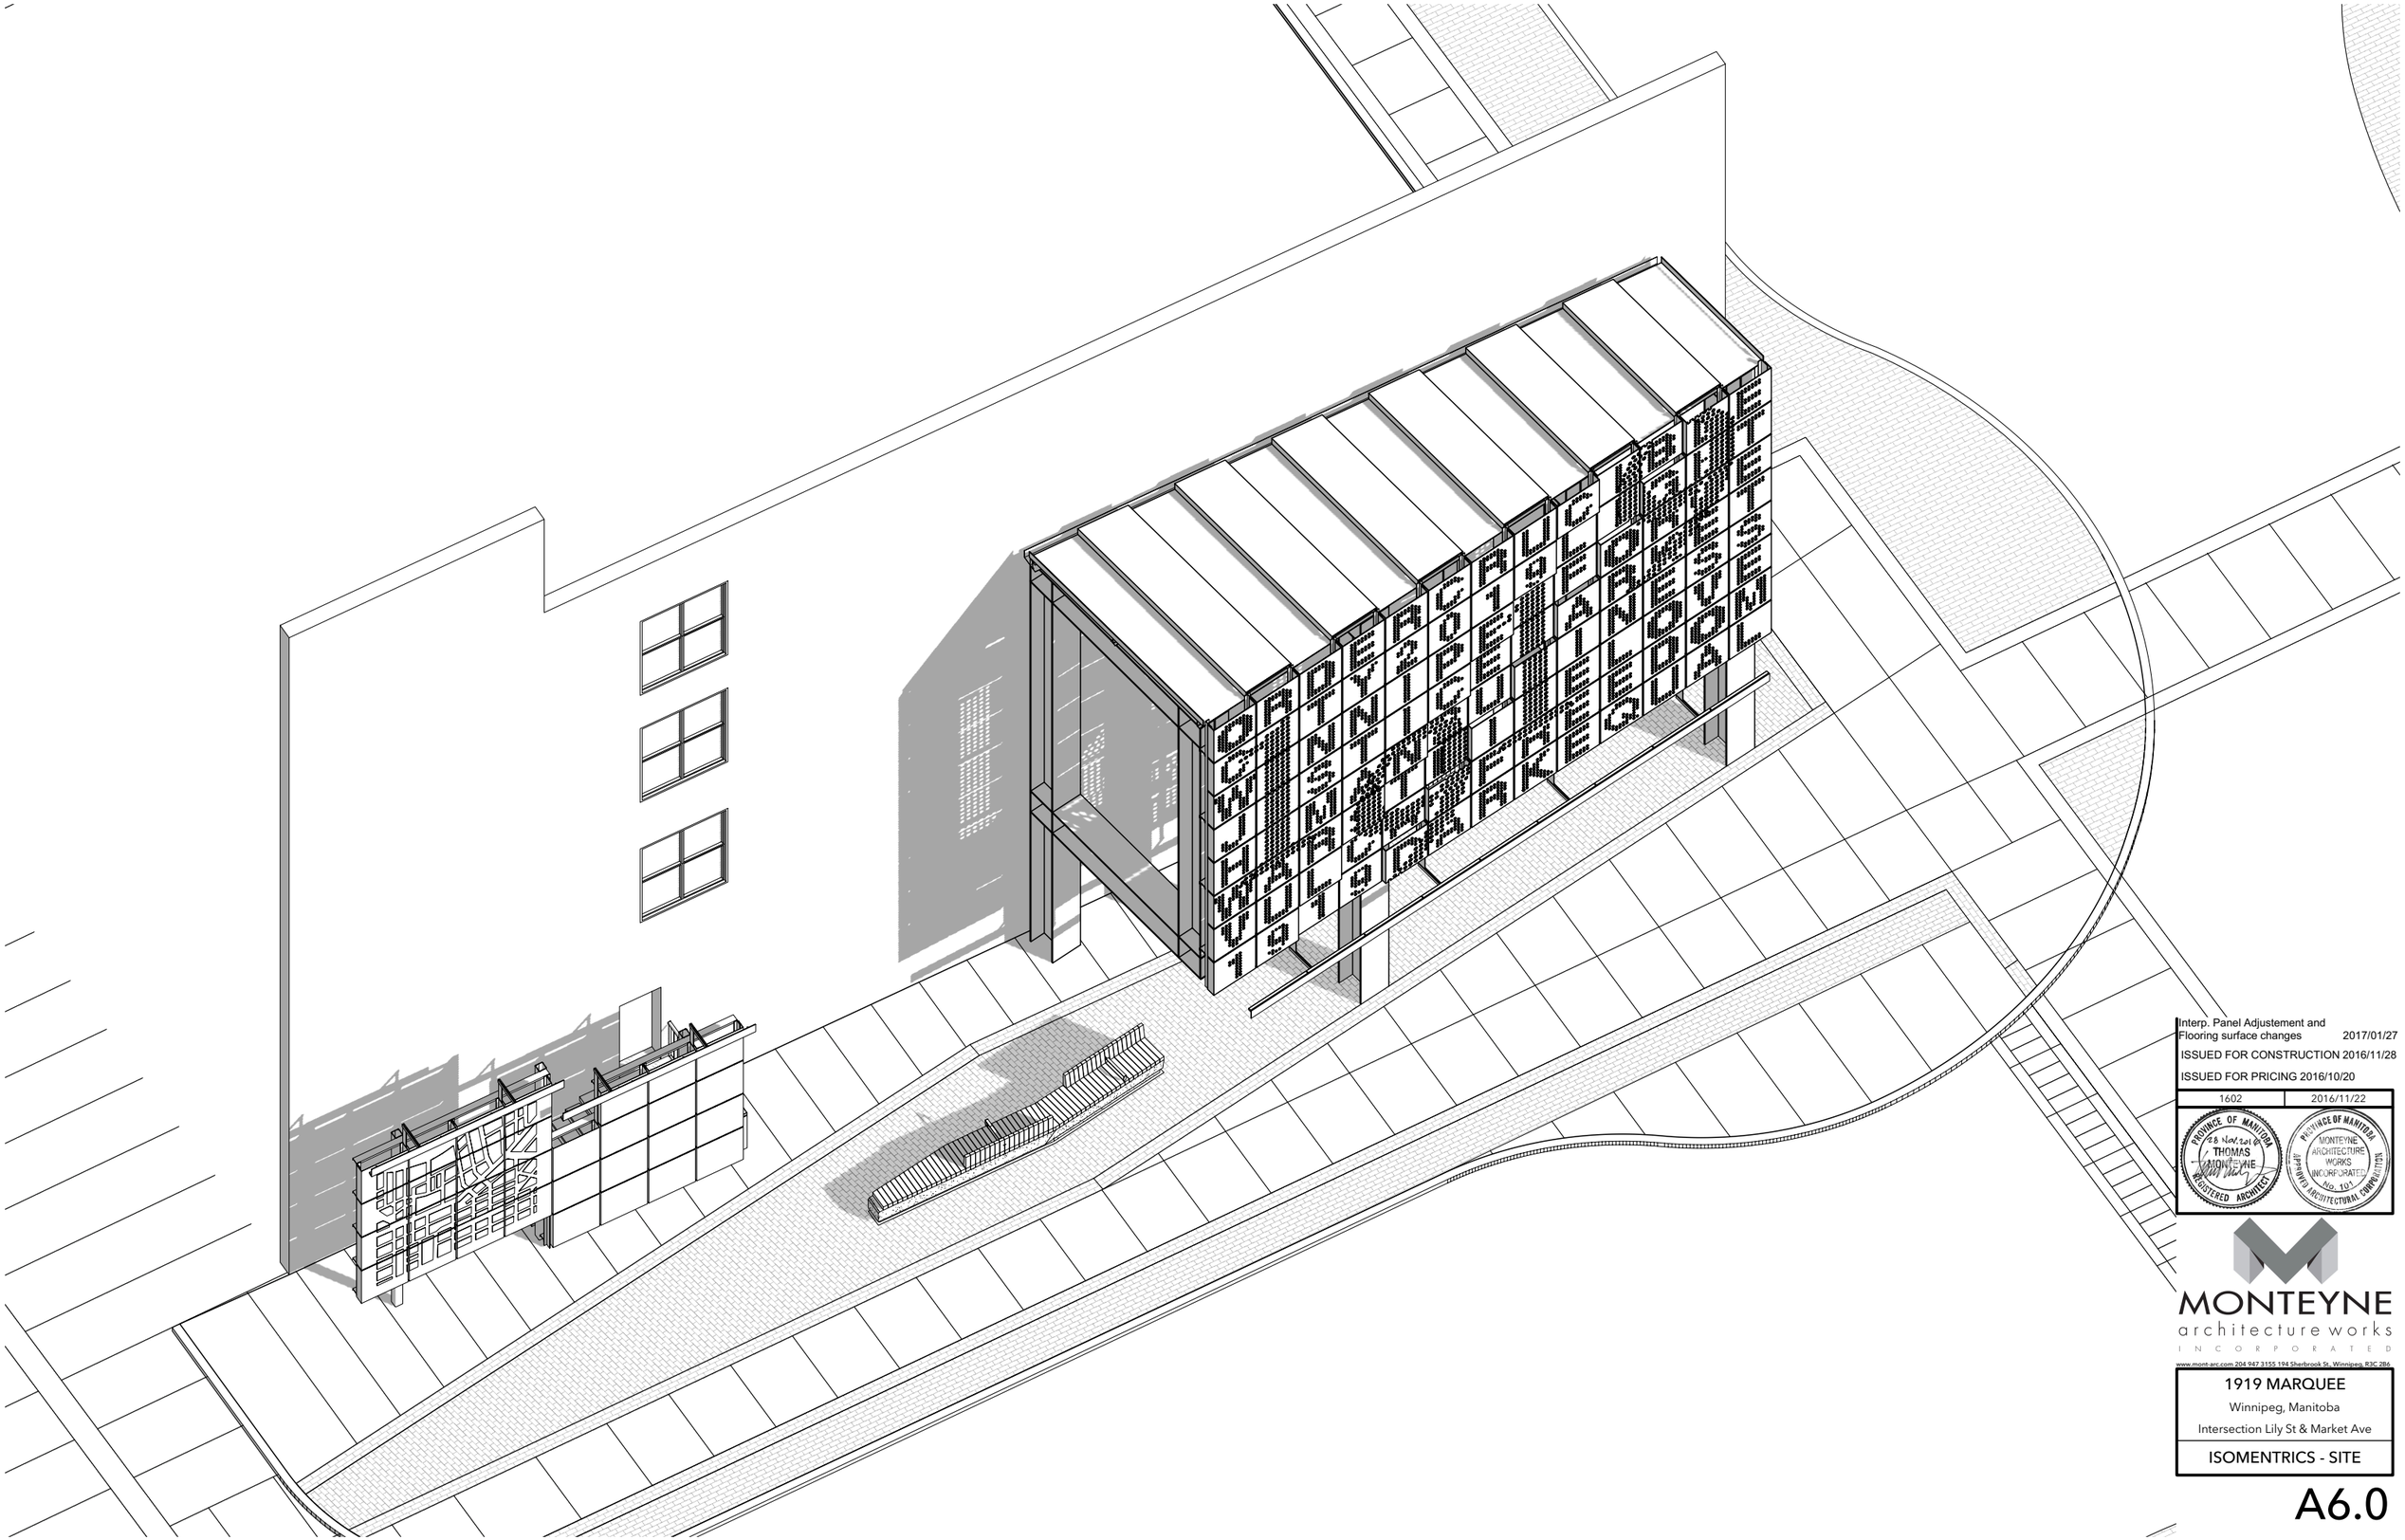

Interp. Panel Adjustement and Flooring surface changes 2017/01/27

ISSUED FOR CONSTRUCTION 2016/11/28

ISSUED FOR PRICING 2016/10/20

1602	2016/11/22

PROVINCE OF MANITOBA — 28 Nov 2016 — THOMAS MONTEYNE — REGISTERED ARCHITECT

PROVINCE OF MANITOBA — MONTEYNE ARCHITECTURE WORKS INCORPORATED — No. 101 — APPROVED ARCHITECTURAL CORPORATION

MONTEYNE
architecture works
INCORPORATED
www.mont-arc.com 204 947 3155 194 Sherbrook St. Winnipeg, R3C 2B6

1919 MARQUEE

Winnipeg, Manitoba

Intersection Lily St & Market Ave

ISOMENTRICS - SITE

A6.0