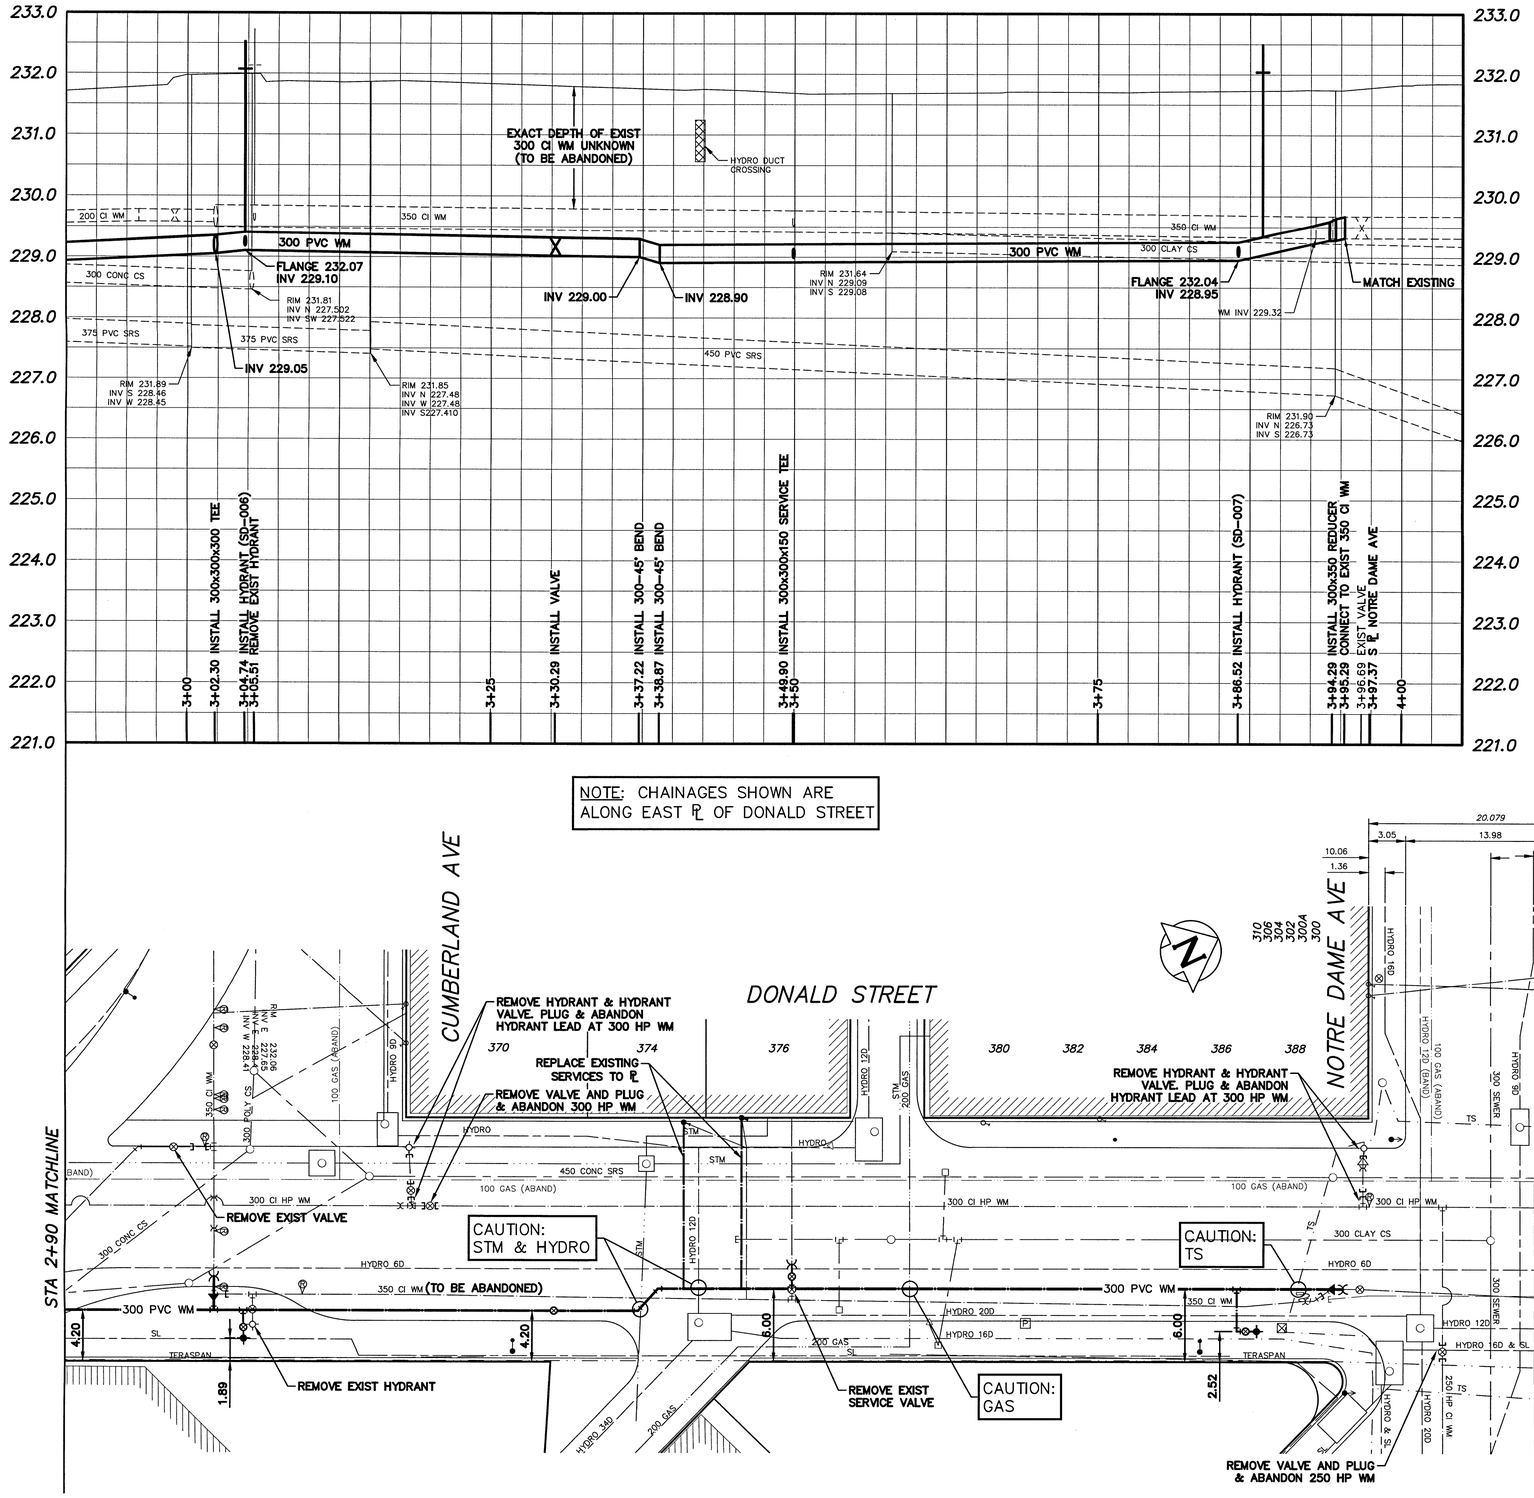

NOTE: CHAINAGES SHOWN ARE ALONG EAST ℄ OF DONALD STREET

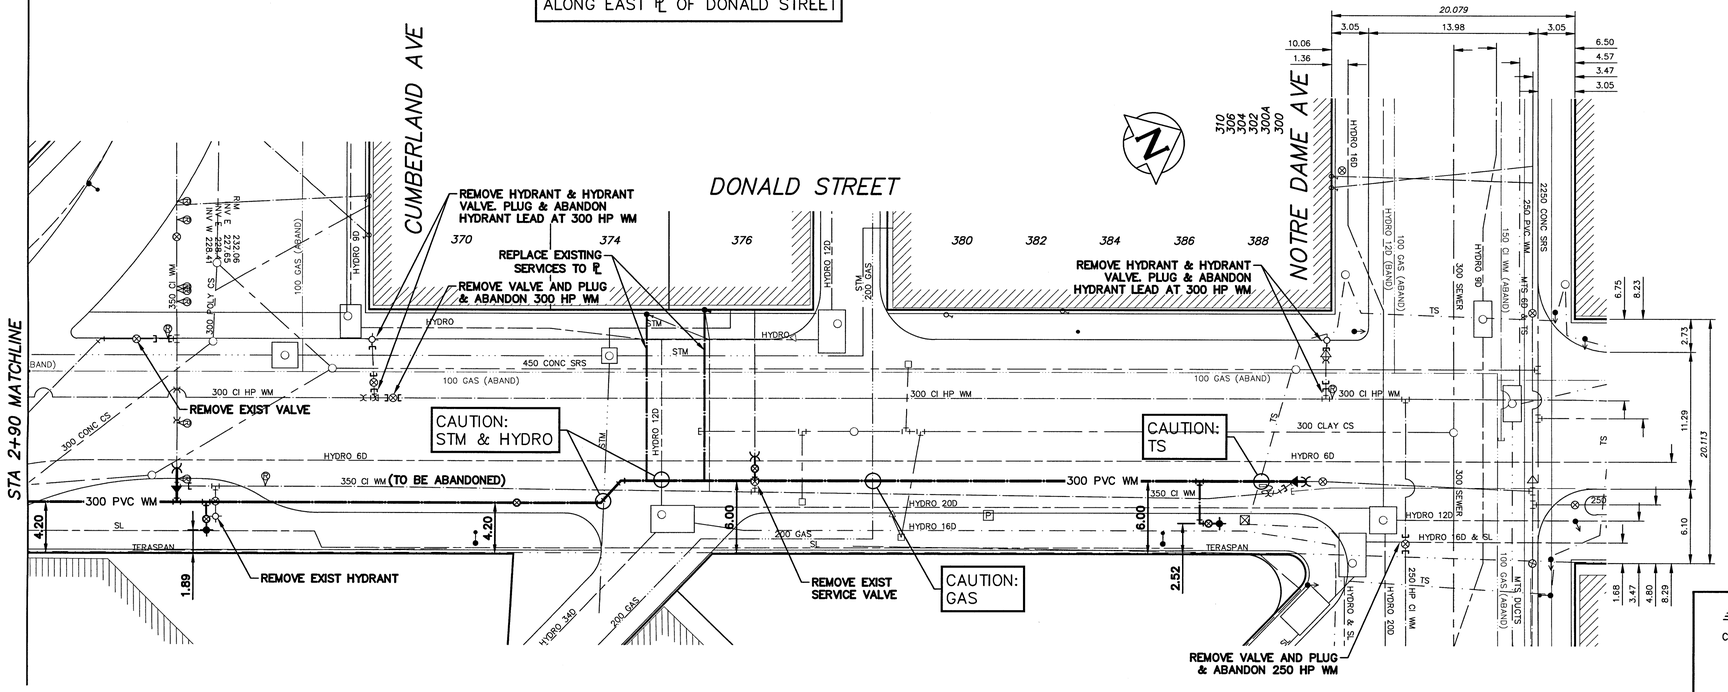

WATER SERVICE INFORMATION

	ADDRESS	SIZE (mm) MATERIAL (STREET)	SIZE (mm) MATERIAL (PROP.)	SHORT & LONG MEASUREMENT	CORP. LOCATION	REMARKS
*	374 DONALD ST RESIDENTIAL	–	20 LEAD	13.72 SNL BLDG 22.86 NNL CUMBERLAND	28.0 NNL CUMBERLAND	**RENEW TO PL WITH 20 COPPER POSSIBLE 'Y' SERVICE**
*	376 DONALD ST RESIDENTIAL	–	20 LEAD	13.72 SNL BLDG 28.04 NNL CUMBERLAND	28.0 NNL CUMBERLAND	**RENEW TO PL WITH 20 COPPER POSSIBLE 'Y' SERVICE**
	376 DONALD ST RESIDENTIAL	150 CAST IRON	150 CAST IRON	4.45 SNL BLDG 47.5 SSL NOTRE DAME	OPP S/C	–

* SERVICES TO BE RENEWED TO ℄. ALL OTHERS TO BE RECONNECTED

PROPERTY LIMITS DELINEATION

DELINEATION OF PROPERTY LIMITS AS SHOWN ON THIS DWG DOES NOT REPRESENT A "LEGAL SURVEY". KGS GROUP MAKES NO REPRESENTATION OR WARRANTY AS TO THE ACCURACY OF PROPERTY LIMITS DELINEATED ON THIS DWG, NOR ON THE DIMENSIONAL ACCURACY OF DWG FEATURES RELATIVE TO THOSE PROPERTY LIMITS.

NOTE: ALL VALVES TO BE INSTALLED COUNTERCLOCKWISE TO CLOSE

APEGM
Certificate of Authorization
KGS Group
No. 245

METRIC
WHOLE NUMBERS INDICATE MILLIMETRES
DECIMALIZED NUMBERS INDICATE METRES

0.0 5.0 10.0 15.0 20.0 25.0

WARNING

IF POWER EQUIPMENT OR EXPLOSIVES ARE TO BE USED FOR EXCAVATION ON THIS PROJECT THE CONTRACTOR MUST:

1) NOTIFY THE GAS COMPANY OF THE PROPOSED LOCATION OF EXCAVATION.

2) TAKE PRECAUTION TO AVOID DAMAGE TO GAS COMPANY INSTALLATIONS.

SEE PROVINCIAL REGULATION 210/72 FOR DETAILS

LOCATION APPROVED
UNDERGROUND STRUCTURES

SUPV. U/G STRUCTURES COMMITTEE _____ DATE _____

NOTE:

LOCATION OF UNDERGROUND STRUCTURES AS SHOWN ARE BASED ON THE BEST INFORMATION AVAILABLE BUT NO GUARANTEE IS GIVEN THAT ALL EXISTING UTILITIES ARE SHOWN OR THAT THE GIVEN LOCATIONS ARE EXACT. CONFIRMATION OF EXISTENCE AND EXACT LOCATION OF ALL SERVICES MUST BE OBTAINED FROM THE INDIVIDUAL UTILITIES BEFORE PROCEEDING WITH CONSTRUCTION.

B.M.
ELEV.

NO.	REVISIONS	DATE	BY
0	ISSUED FOR CONSTRUCTION	17/04/27	RBO

KGS GROUP CONSULTING ENGINEERS

DESIGNED BY	TLE	CHECKED BY	
DRAWN BY	GEL	APPROVED BY	RBO
SCALE: HORIZONTAL	1:250	RELEASED FOR CONSTRUCTION	
VERTICAL	1:50		
DATE	2017 04 26	DATE	4/27/17

PLOT DATE: 2017 04 26

ENGINEER'S SEAL
PROVINCE OF MANITOBA
R.B. OFFMAN
Member
23707
REGISTERED PROFESSIONAL ENGINEER

CONSULTANT DRAWING NUMBER
17-0107-002_C04

BID OPPORTUNITY: 295-2017

FILE PATH: P:\Projects\2017\17-0107-002\Dwg\Mun\

Winnipeg

THE CITY OF WINNIPEG
WATER AND WASTE DEPARTMENT
ENGINEERING DIVISION

2017 WATER MAIN RENEWALS
CONTRACT 8

DONALD STREET
PORTAGE AVENUE TO NOTRE DAME AVENUE
STA 2+90 TO NOTRE DAME AVENUE

SHEET 5 OF 19

CITY DRAWING NUMBER
D-14679