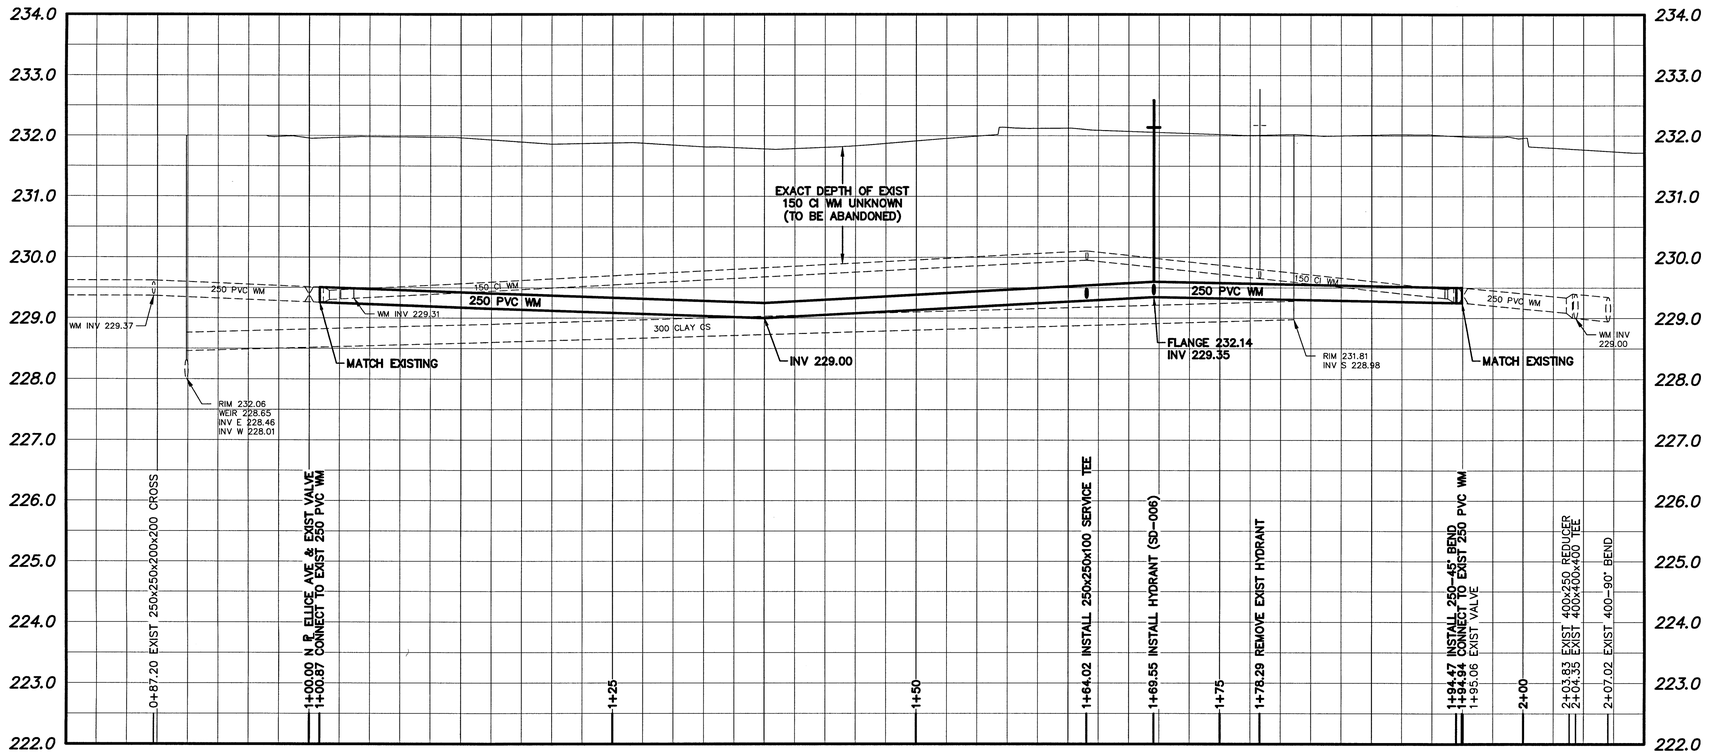

NOTE: CHAINAGES SHOWN ARE ALONG PROJECTION OF EAST ℄ SMITH STREET

WATER SERVICE INFORMATION

ADDRESS	SIZE (mm) MATERIAL (STREET)	SIZE (mm) MATERIAL (PROP.)	SHORT & LONG MEASUREMENT	CORP. LOCATION	REMARKS
364 SMITH ST COMMERCIAL	100 CAST IRON	100 CAST IRON	5.30 NSL BLDG 64.80 NNL ELLICE	OPP S/C	–
283 ELLICE AVE COMMERCIAL	20 COPPER	20 COPPER	1.83 SSL BLDG 17.53 NNL ELLICE	OPP S/C	–

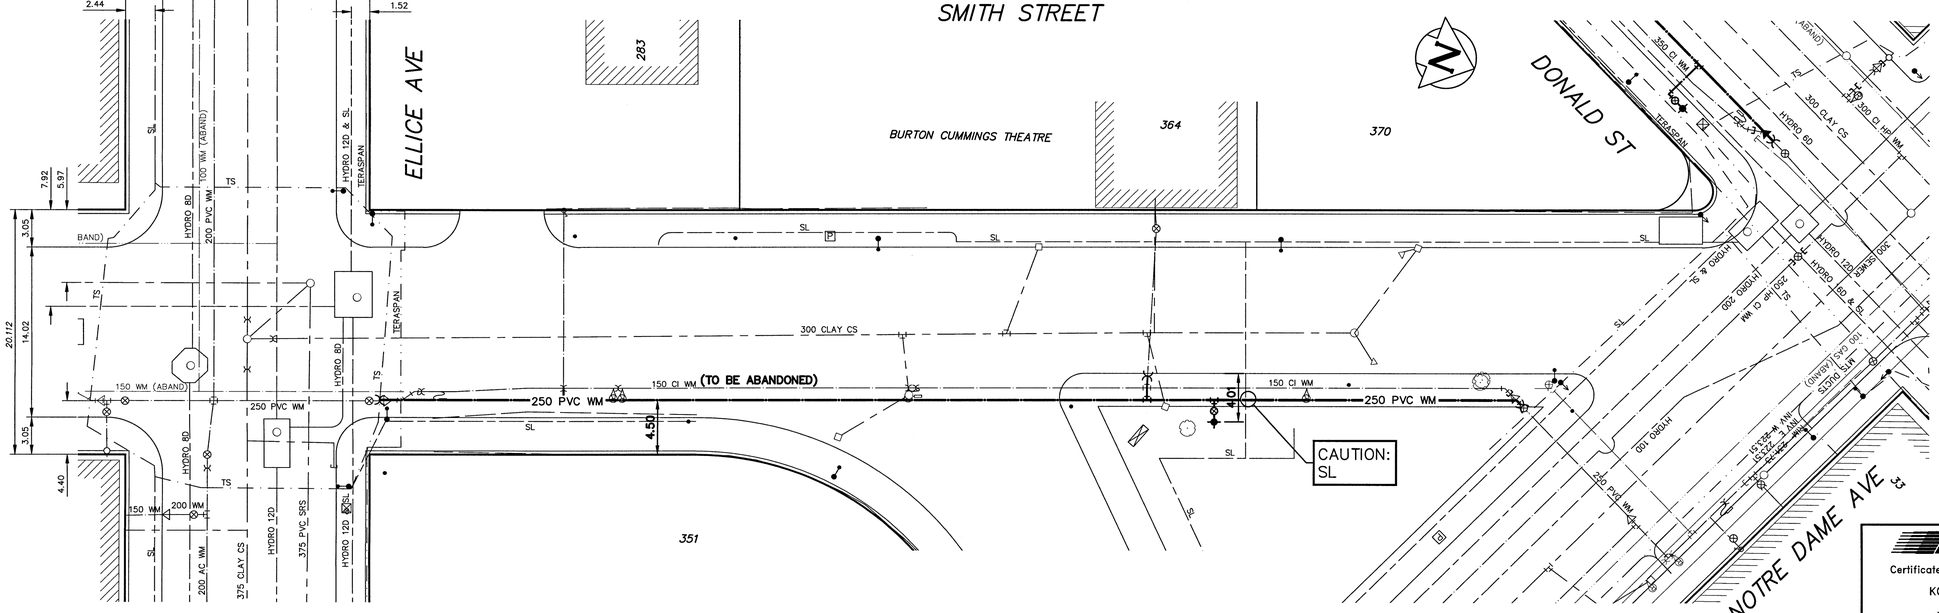

METRIC
WHOLE NUMBERS INDICATE MILLIMETRES
DECIMALIZED NUMBERS INDICATE METRES

0.0 5.0 10.0 15.0 20.0 25.0

WARNING

IF POWER EQUIPMENT OR EXPLOSIVES ARE TO BE USED FOR EXCAVATION ON THIS PROJECT THE CONTRACTOR MUST:

1) NOTIFY THE GAS COMPANY OF THE PROPOSED LOCATION OF EXCAVATION.

2) TAKE PRECAUTION TO AVOID DAMAGE TO GAS COMPANY INSTALLATIONS.

SEE PROVINCIAL REGULATION 210/72 FOR DETAILS

LOCATION APPROVED
UNDERGROUND STRUCTURES

SUPV. U/G STRUCTURES COMMITTEE _____ DATE _____

NOTE:

LOCATION OF UNDERGROUND STRUCTURES AS SHOWN ARE BASED ON THE BEST INFORMATION AVAILABLE BUT NO GUARANTEE IS GIVEN THAT ALL EXISTING UTILITIES ARE SHOWN OR THAT THE GIVEN LOCATIONS ARE EXACT. CONFIRMATION OF EXISTENCE AND EXACT LOCATION OF ALL SERVICES MUST BE OBTAINED FROM THE INDIVIDUAL UTILITIES BEFORE PROCEEDING WITH CONSTRUCTION.

NO.	REVISIONS	DATE	BY
0	ISSUED FOR CONSTRUCTION	17/04/27	RBO

B.M. ELEV.

KGS GROUP CONSULTING ENGINEERS

DESIGNED BY	TLE	CHECKED BY	
DRAWN BY	GEL	APPROVED BY	RBO
SCALE: HORIZONTAL	1:250	RELEASED FOR CONSTRUCTION	
VERTICAL	1:50	DATE	11/27/17
DATE	2017 04 26		

PLOT DATE: 2017 04 26

ENGINEER'S SEAL
PROVINCE OF MANITOBA
R.B. OFFMAN
Member 14701
REGISTERED PROFESSIONAL ENGINEER

CONSULTANT DRAWING NUMBER
17-0107-002_C07

BID OPPORTUNITY: 295-2017

FILE PATH: P:\Projects\2017\17-0107-002\Dwg\Mun\

PROPERTY LIMITS DELINEATION

DELINEATION OF PROPERTY LIMITS AS SHOWN ON THIS DWG DOES NOT REPRESENT A "LEGAL SURVEY". KGS GROUP MAKES NO REPRESENTATION OR WARRANTY AS TO THE ACCURACY OF PROPERTY LIMITS DELINEATED ON THIS DWG, NOR ON THE DIMENSIONAL ACCURACY OF DWG FEATURES RELATIVE TO THOSE PROPERTY LIMITS.

APEGM
Certificate of Authorization
KGS Group
No. 245

NOTE: ALL VALVES TO BE INSTALLED COUNTERCLOCKWISE TO CLOSE

Winnipeg

THE CITY OF WINNIPEG
WATER AND WASTE DEPARTMENT
ENGINEERING DIVISION

2017 WATER MAIN RENEWALS
CONTRACT 8
SMITH STREET
ELLICE AVENUE TO NOTRE DAME AVENUE

SHEET 8 OF 19

CITY DRAWING NUMBER
D-14682