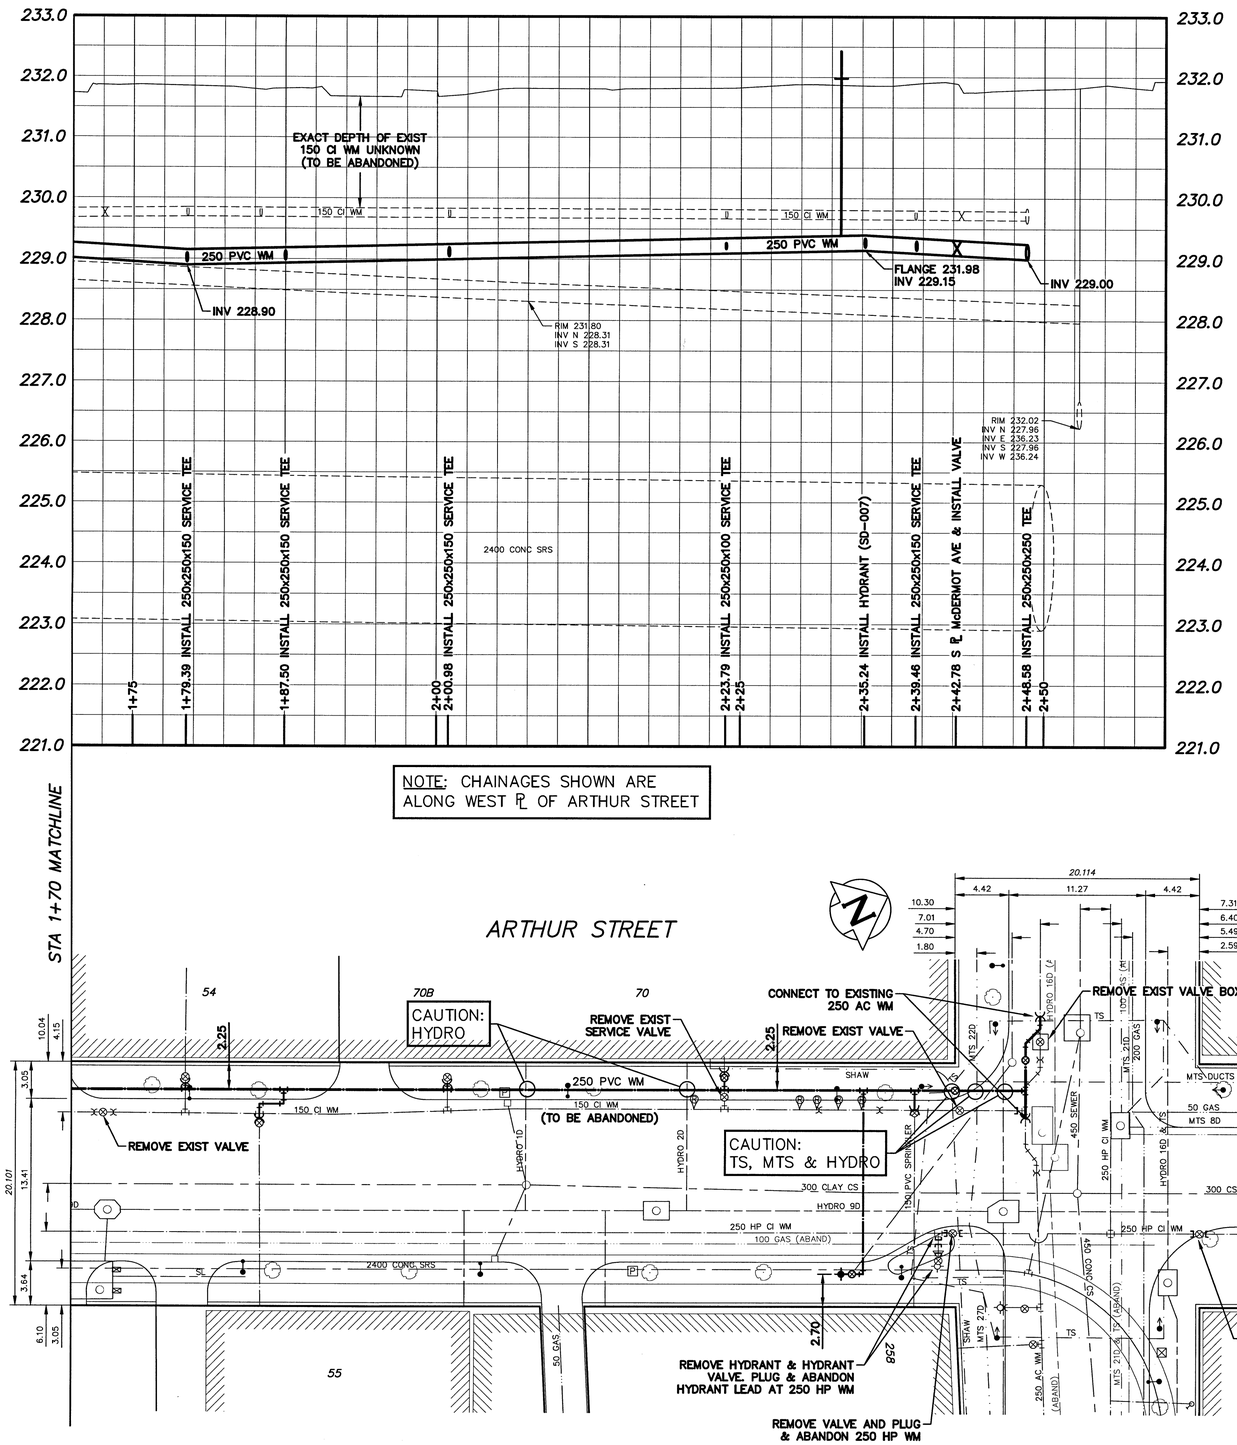

NOTE: CHAINAGES SHOWN ARE ALONG WEST ℄ OF ARTHUR STREET

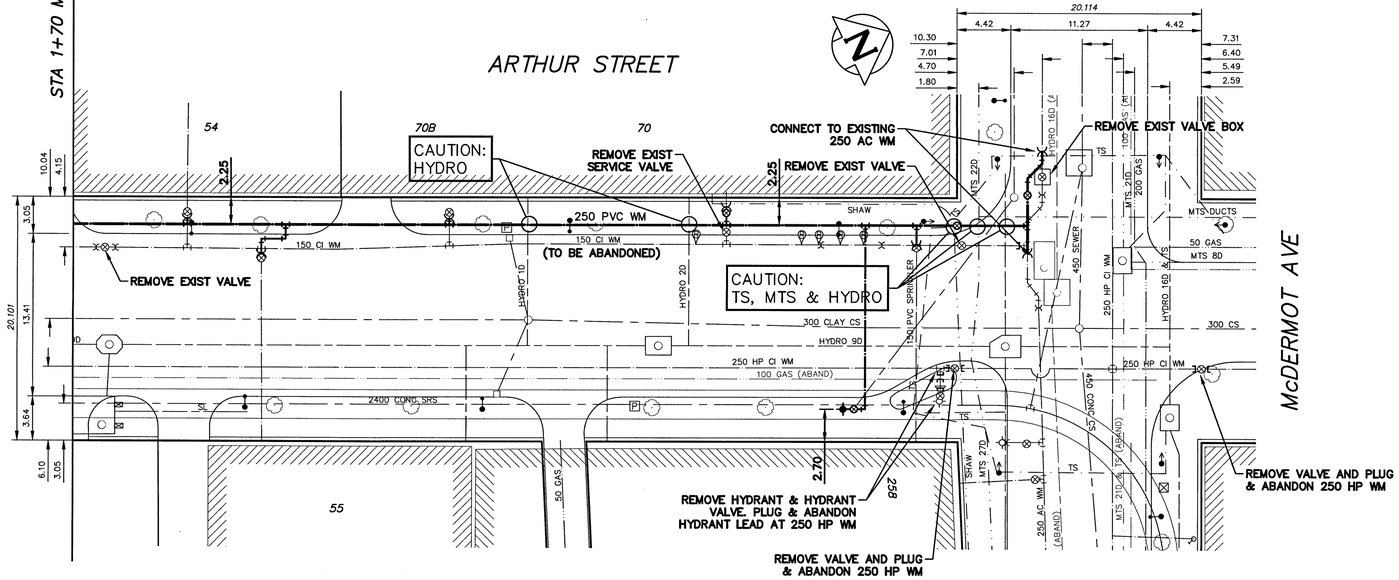

WATER SERVICE INFORMATION

ADDRESS	SIZE (mm) MATERIAL (STREET)	SIZE (mm) MATERIAL (PROP.)	SHORT & LONG MEASUREMENT	CORP. LOCATION	REMARKS
54 ARTHUR ST COMMERCIAL	150 CAST IRON	150 CAST IRON	9.72 NSL BLDG 63.4 SSL MCDERMOT	SAME AS S/C	–
55 ARTHUR ST COMMERCIAL	150 CAST IRON	150 CAST IRON	4.41 NSL BLDG 57.30 SSL MCDERMOT	SAME AS S/C	–
70B ARTHUR ST COMMERCIAL	100 CAST IRON	100 CAST IRON	41.21 SNL BLDG 41.80 SSL MCDERMOT	SAME AS S/C	–
70 ARTHUR ST COMMERCIAL	150 CAST IRON	150 CAST IRON	18.38 SNL BLDG 19.00 SSL MCDERMOT	SAME AS S/C	–
258 MCDERMOT AVE COMMERCIAL	150 PVC	150 PVC	2.77 EWL BLDG 3.40 EEL ARTHUR	SAME AS S/C	–

PROPERTY LIMITS DELINEATION

DELINEATION OF PROPERTY LIMITS AS SHOWN ON THIS DWG DOES NOT REPRESENT A "LEGAL SURVEY". KGS GROUP MAKES NO REPRESENTATION OR WARRANTY AS TO THE ACCURACY OF PROPERTY LIMITS DELINEATED ON THIS DWG, NOR ON THE DIMENSIONAL ACCURACY OF DWG FEATURES RELATIVE TO THOSE PROPERTY LIMITS.

NOTE: ALL VALVES TO BE INSTALLED COUNTERCLOCKWISE TO CLOSE

APEGM Certificate of Authorization KGS Group No. 245

METRIC
WHOLE NUMBERS INDICATE MILLIMETRES
DECIMALIZED NUMBERS INDICATE METRES
0.0 5.0 10.0 15.0 20.0 25.0

WARNING

IF POWER EQUIPMENT OR EXPLOSIVES ARE TO BE USED FOR EXCAVATION ON THIS PROJECT THE CONTRACTOR MUST:

1) NOTIFY THE GAS COMPANY OF THE PROPOSED LOCATION OF EXCAVATION.

2) TAKE PRECAUTION TO AVOID DAMAGE TO GAS COMPANY INSTALLATIONS.

SEE PROVINCIAL REGULATION 210/72 FOR DETAILS

LOCATION APPROVED
UNDERGROUND STRUCTURES

SUPV. U/G STRUCTURES COMMITTEE _____ DATE _____

NOTE:
LOCATION OF UNDERGROUND STRUCTURES AS SHOWN ARE BASED ON THE BEST INFORMATION AVAILABLE BUT NO GUARANTEE IS GIVEN THAT ALL EXISTING UTILITIES ARE SHOWN OR THAT THE GIVEN LOCATIONS ARE EXACT. CONFIRMATION OF EXISTENCE AND EXACT LOCATION OF ALL SERVICES MUST BE OBTAINED FROM THE INDIVIDUAL UTILITIES BEFORE PROCEEDING WITH CONSTRUCTION.

B.M.
ELEV.

NO.	REVISIONS	DATE	BY
0	ISSUED FOR CONSTRUCTION	17/04/27	RBO

KGS GROUP CONSULTING ENGINEERS

DESIGNED BY	TLE	CHECKED BY	GK
DRAWN BY	GEL	APPROVED BY	RBO
SCALE: HORIZONTAL	1:250	RELEASED FOR CONSTRUCTION	
VERTICAL	1:50		
DATE	2017 04 26	DATE	4/27/17

PLOT DATE: 2017 04 26

ENGINEER'S SEAL
PROVINCE OF MANITOBA
17/04/27
R.B. OFFMAN
Member
24781
REGISTERED PROFESSIONAL ENGINEER

CONSULTANT DRAWING NUMBER
17-0107-002_C09

BID OPPORTUNITY: 295-2017

Winnipeg

THE CITY OF WINNIPEG
WATER AND WASTE DEPARTMENT
ENGINEERING DIVISION

2017 WATER MAIN RENEWALS
CONTRACT 8

ARTHUR STREET
NOTRE DAME AVENUE TO McDERMOT AVENUE
STA 1+70 TO McDERMOT AVENUE

SHEET 10 OF 19

CITY DRAWING NUMBER
D-14684

FILE PATH: P:\Projects\2017\17-0107-002\Dwg\Mun\