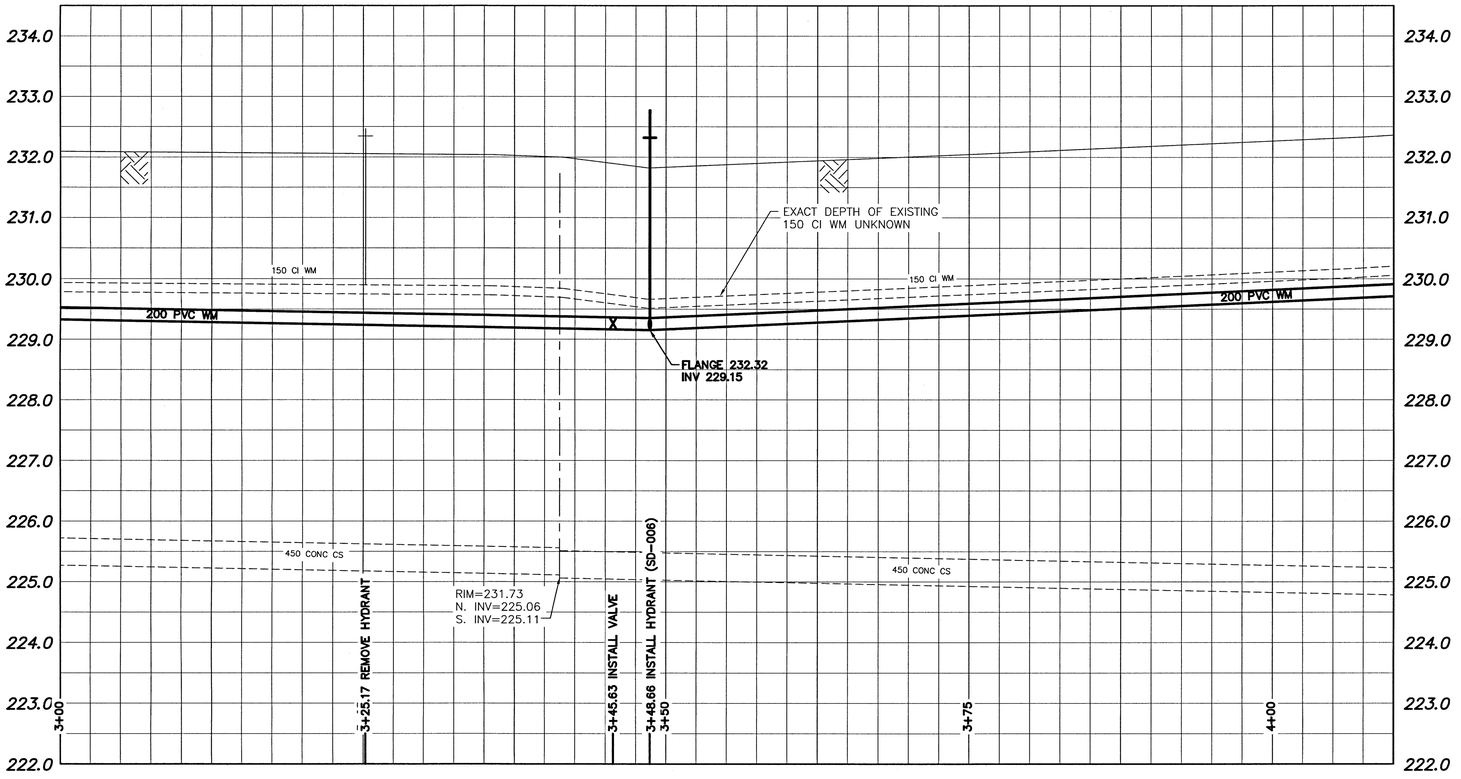

NOTE: CHAINAGES SHOWN ARE ALONG E. ℄ OF RUBY STREET

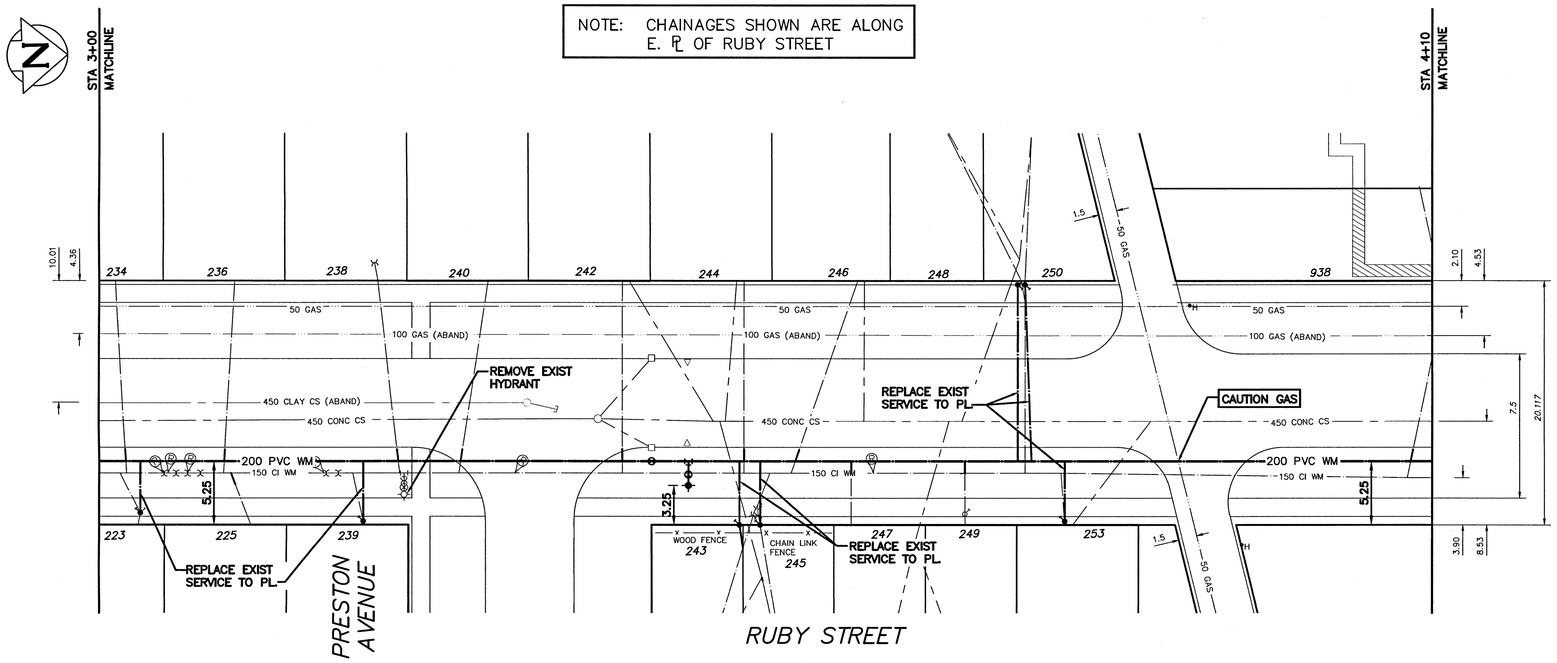

WATER SERVICE INFORMATION

	ADDRESS	SIZE (mm) MATERIAL (STREET)	SIZE (mm) MATERIAL (PROP.)	SHORT & LONG MEASUREMENT	CORP. LOCATION	REMARKS
*	223 RUBY ST RESIDENTAL	12 LEAD	20 COPPER	1.5 SNL HSE 23.16 SSL PRESTON	0.6 S S/C	REPLACE TO PL WITH 20 COPPER POSSIBLE LEAD SERVICE
	225 RUBY ST RESIDENTAL	20 COPPER	20 COPPER	4.5 NSL BLD 13.7 SSL PRESTON	1.6 S S/C	–
	234 RUBY ST RESIDENTAL	20 COPPER	12 LEAD	3.35 SNL CELLAR 124.0 SSL PORTAGE	0.9 N S/C	–
	236 RUBY ST RESIDENTAL	20 COPPER	12 LEAD	3.35 SNL HSE 14.3 SSL PRESTON	0.9 S S/C	–
	238 RUBY ST RESIDENTAL	20 COPPER	20 COPPER	2.4 SNL BLDG –	1.8 N S/C	–
*	239 RUBY ST RESIDENTAL	12 LEAD	12 LEAD	3.7 SSL PRESTON 3.7 SSL PRESTON	0.9 S S/C	–
	240 RUBY ST RESIDENTAL	20 COPPER	12 LEAD	OPP CENTRE FOUNDATION 93.3 SSL PORTAGE	2.4 S S/C	–
	242 RUBY ST RESIDENTAL	20 COPPER	12 LEAD	1.2 SNL HSE 17.7 NSL PRESTON	OPP S/C	–
	244 RUBY ST RESIDENTAL	20 COPPER	20 COPPER	0.3 SNL WINDOW 7.6 NNL PRESTON	OPP S/C	–
	246 RUBY ST RESIDENTAL	20 COPPER	12 LEAD	2.0 SNL HSE 62.8 SSL PORTAGE	5.5 S S/C	–
	247 RUBY ST RESIDENTAL	20 COPPER	20 COPPER	1.4 NSL HSE 36.6 NSL PRESTON	OPP S/C	–
*	248 RUBY ST RESIDENTAL	– –	12 LEAD	0.3 NSL #250 30.5 NNL PRESTON	OPP S/C #250	REPLACE TO PL WITH 20 COPPER POSSIBLE "Y" SERVICE
	249 RUBY ST RESIDENTAL	20 COPPER	20 COPPER	2.6 NSL HSE 26.2 NNL PRESTON	OPP S/C	–
*	250 RUBY ST RESIDENTAL	– –	12 LEAD	0.6 NSL #250 30.8 NNL PRESTON	OPP S/C #250	REPLACE TO PL WITH 20 COPPER POSSIBLE "Y" SERVICE
*	253 RUBY ST RESIDENTAL	12 LEAD	12 LEAD	5.3 SNL HSE 45.7 SSL PORTAGE	0.3 S S/C	REPLACE TO PL WITH 20 COPPER POSSIBLE LEAD SERVICE
	243 RUBY ST RESIDENTAL	– –	– –	– –	– –	– –
	245 RUBY ST RESIDENTAL	– –	– –	– –	– –	– –

* SERVICES TO BE RENEWED TO ℄. ALL OTHERS TO BE RECONNECTED

PROPERTY LIMITS DELINEATION

DELINEATION OF PROPERTY LIMITS AS SHOWN ON THIS DWG DOES NOT REPRESENT A "LEGAL SURVEY". KGS GROUP MAKES NO REPRESENTATION OR WARRANTY AS TO THE ACCURACY OF PROPERTY LIMITS DELINEATED ON THIS DWG, NOR ON THE DIMENSIONAL ACCURACY OF DWG FEATURES RELATIVE TO THOSE PROPERTY LIMITS.

NOTE: ALL VALVES TO BE INSTALLED COUNTERCLOCKWISE TO CLOSE

APEGM
Certificate of Authorization
KGS Group
No. 245

METRIC
WHOLE NUMBERS INDICATE MILLIMETRES
DECIMALIZED NUMBERS INDICATE METRES

0.0 5.0 10.0 15.0 20.0 25.0

WARNING

IF POWER EQUIPMENT OR EXPLOSIVES ARE TO BE USED FOR EXCAVATION ON THIS PROJECT THE CONTRACTOR MUST:

1) NOTIFY THE GAS COMPANY OF THE PROPOSED LOCATION OF EXCAVATION.

2) TAKE PRECAUTION TO AVOID DAMAGE TO GAS COMPANY INSTALLATIONS.

SEE PROVINCIAL REGULATION 210/72 FOR DETAILS

LOCATION APPROVED
UNDERGROUND STRUCTURES

SUPV. U/G STRUCTURES COMMITTEE _____ DATE _____

NOTE:
LOCATION OF UNDERGROUND STRUCTURES AS SHOWN ARE BASED ON THE BEST INFORMATION AVAILABLE BUT NO GUARANTEE IS GIVEN THAT ALL EXISTING UTILITIES ARE SHOWN OR THAT THE GIVEN LOCATIONS ARE EXACT. CONFIRMATION OF EXISTENCE AND EXACT LOCATION OF ALL SERVICES MUST BE OBTAINED FROM THE INDIVIDUAL UTILITIES BEFORE PROCEEDING WITH CONSTRUCTION.

B.M. ELEV.

NO.	REVISIONS	DATE	BY
0	ISSUED FOR CONSTRUCTION	17/05/17	T.L.E.

KGS GROUP CONSULTING ENGINEERS

DESIGNED BY	T.L.E.	CHECKED BY	
DRAWN BY	D.M.W.	APPROVED BY	
SCALE: HORIZONTAL	1:250	RELEASED FOR CONSTRUCTION	
VERTICAL	1:50		
DATE	2017 05 17	DATE	

PLOT DATE: 2017 05 17

ENGINEER'S SEAL
PROVINCE OF MANITOBA
R.B. OFFMAN
Member 24719
REGISTERED PROFESSIONAL ENGINEER

CONSULTANT DRAWING NUMBER
17-0107-003_C09

BID OPPORTUNITY: 296-2017
CONTRACT NUMBER: 11

FILE PATH: U:\FMS\17-0107-003\
FILE NAME: 17-0107-003_CALL.dwg

Winnipeg

THE CITY OF WINNIPEG
WATER AND WASTE DEPARTMENT
ENGINEERING DIVISION

2017 WATER MAIN RENEWALS (CONTRACT 11)
RUBY STREET
WESTMINSTER AVENUE TO PORTAGE AVENUE
STA 3+00 TO STA 4+10

SHEET 10 OF 17

CITY DRAWING NUMBER
D-14767