


PRELIMINARY

NOT TO BE USED FOR CONSTRUCTION

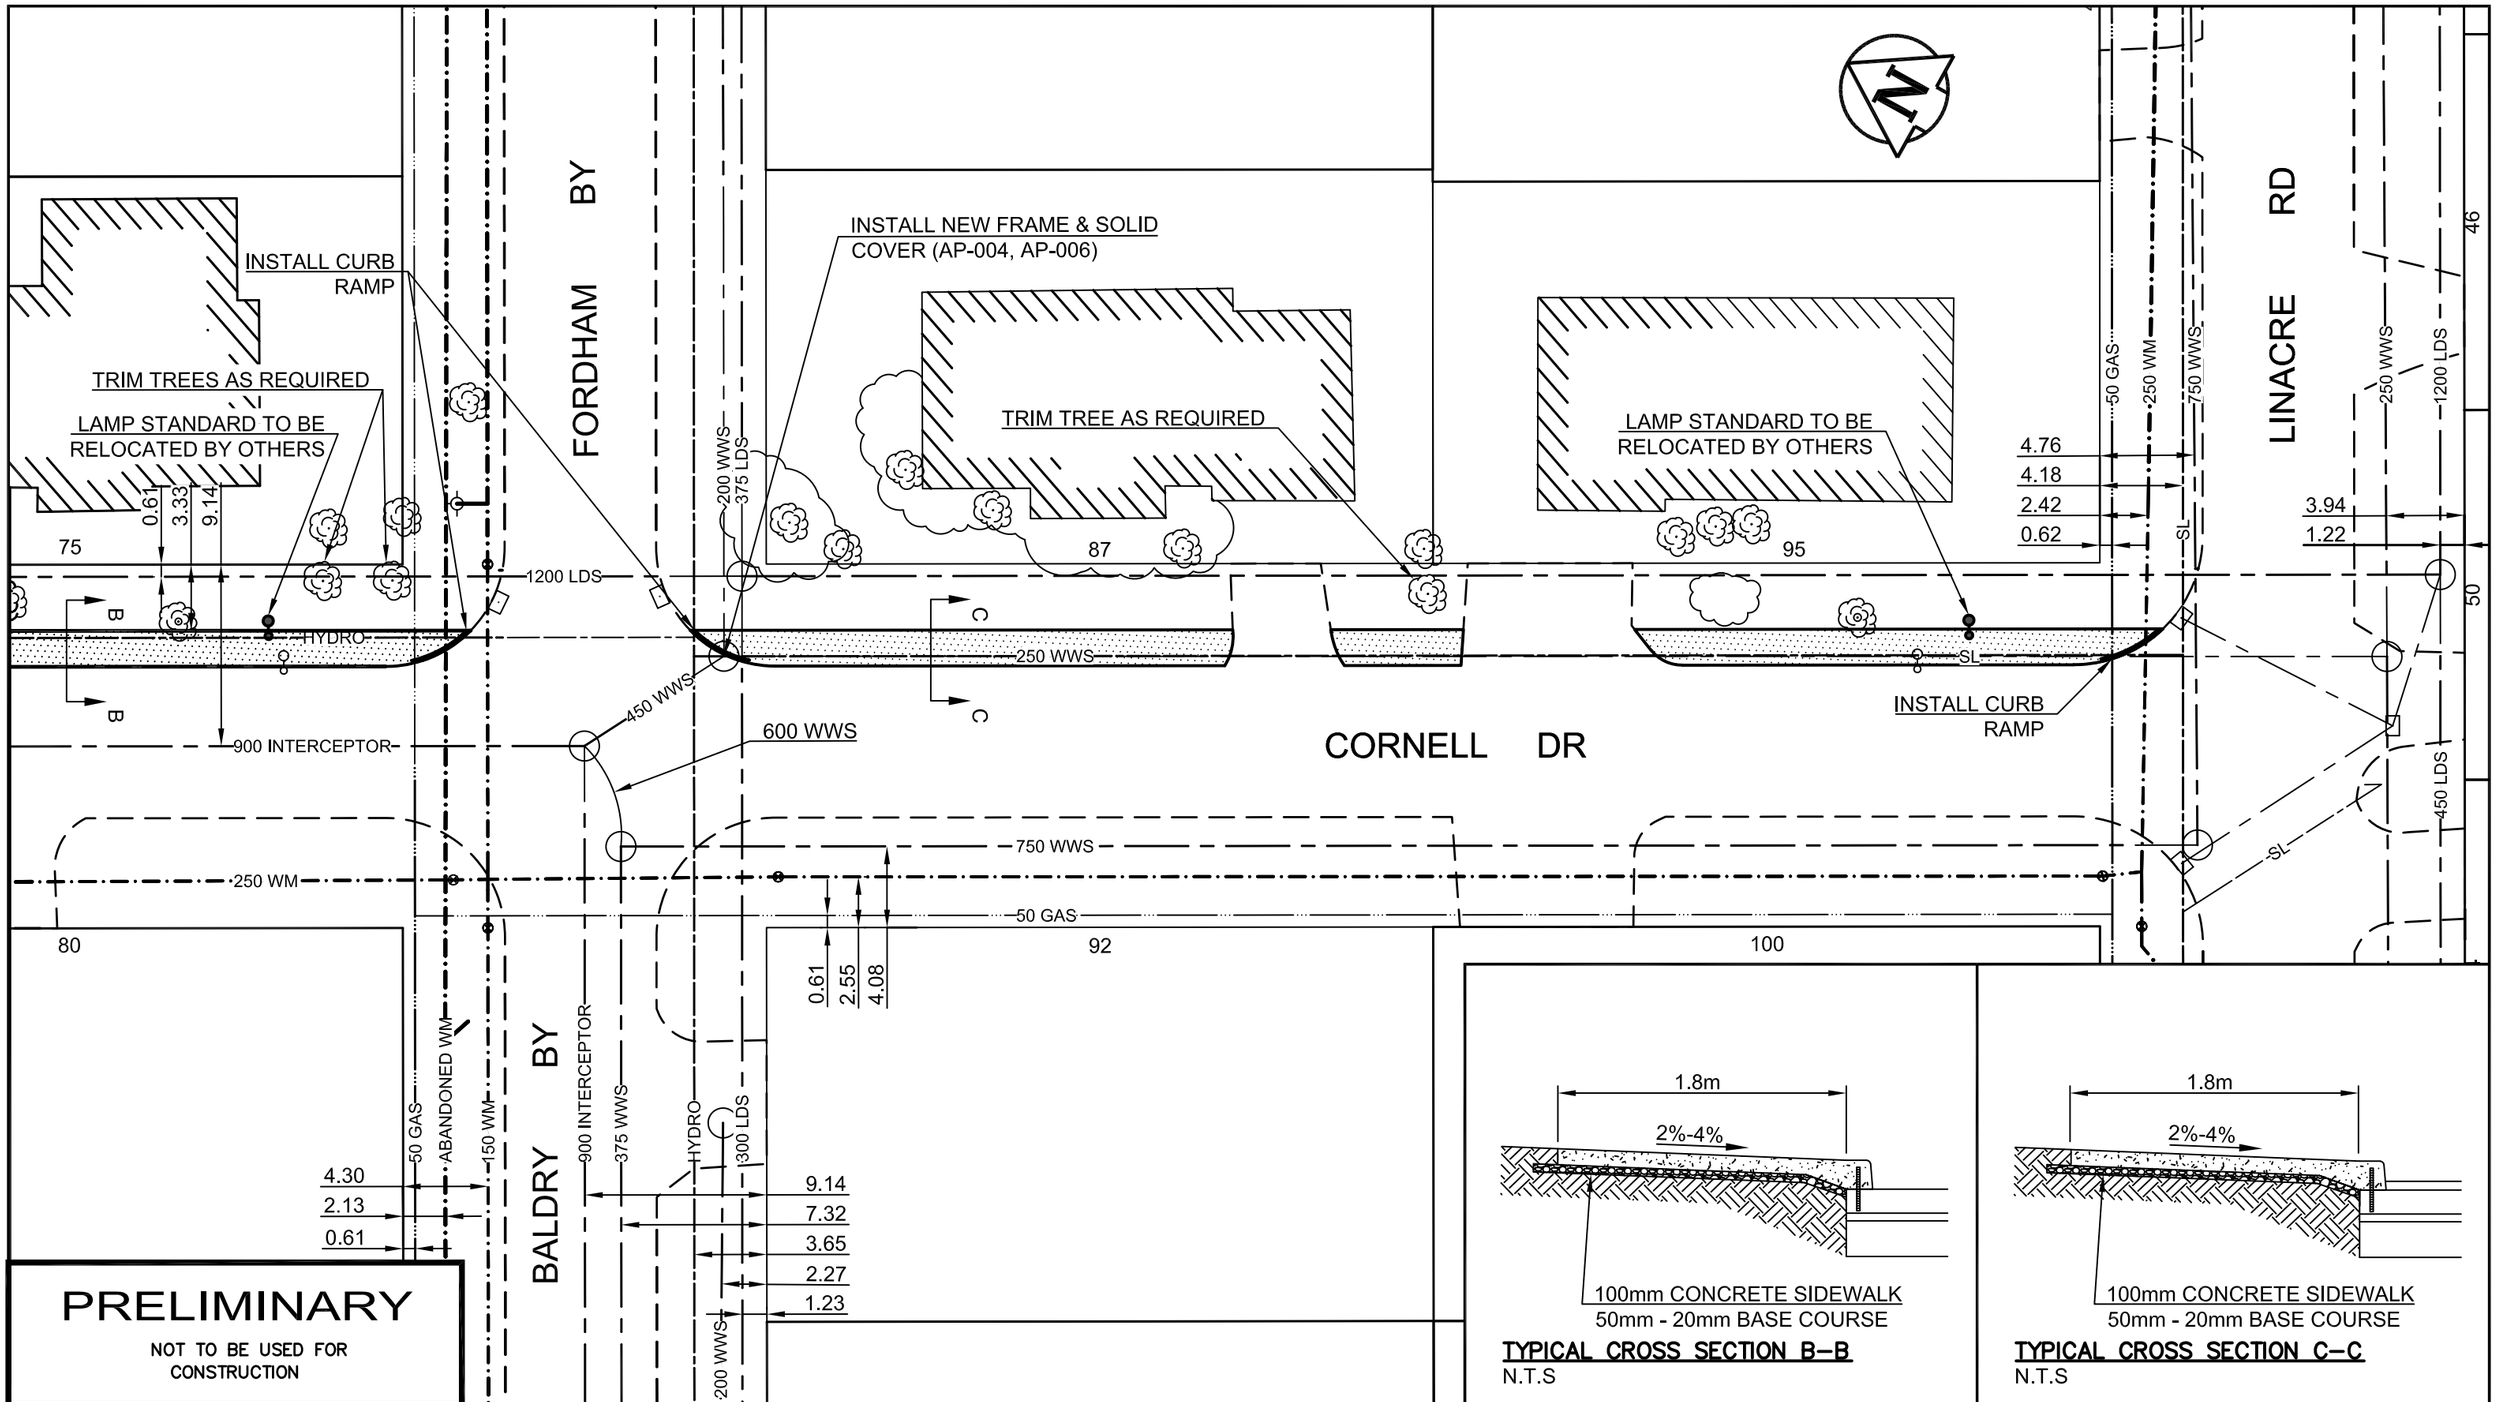


TYPICAL CROSS SECTION B–B
N.T.S




TYPICAL CROSS SECTION C–C
N.T.S

THE CITY OF WINNIPEG
PUBLIC WORKS DEPARTMENT
ENGINEERING DIVISION
TECHNOLOGY SERVICES BRANCH
106 - 1155 PACIFIC AVE

# CORNELL DRIVE

FROM 38m N. OF FORDHAM BAY TO LINACRE ROAD
NEW SIDEWALK AND ASSOCIATED WORKS

| | |
|---|---|
| DATE: JAN 25, 2017 | DRAWING SE-17-11 |
| DRAWN BY: R.B. | SHEET # 2 OF 2 |
| SCALE: 1:300 | 13 |