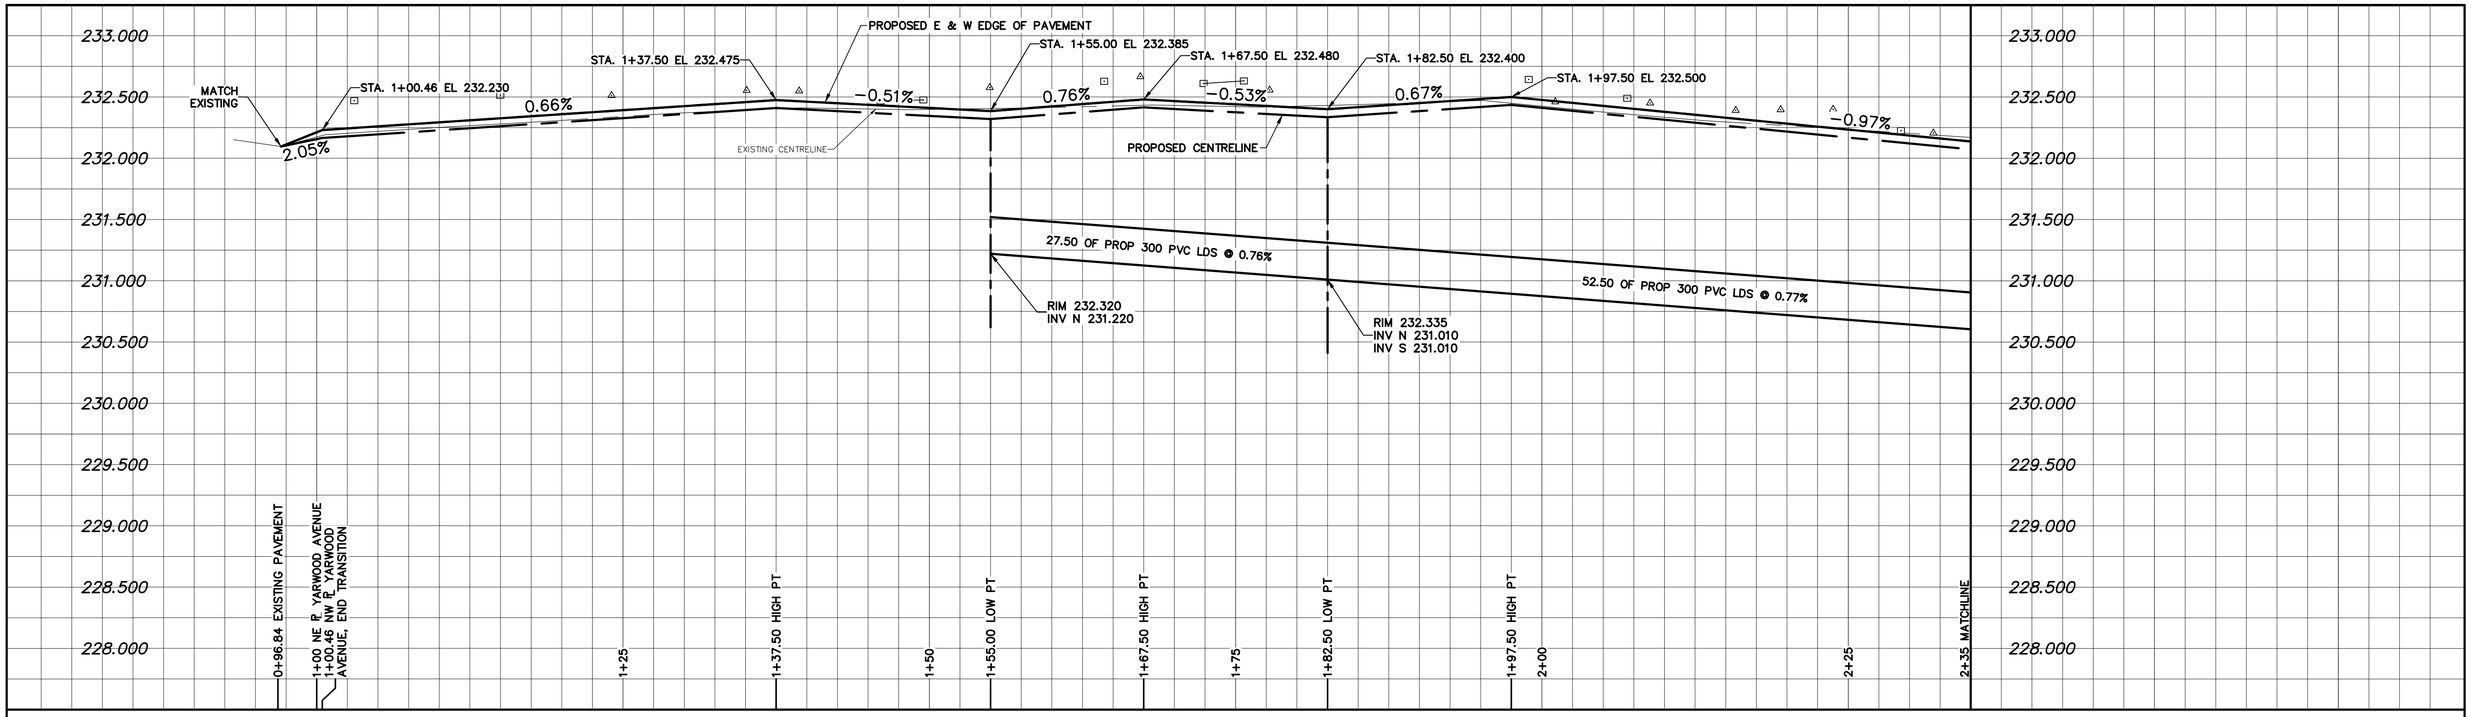

NOTES:

1. ISOLATE EXISTING HYDRO POLES AS DIRECTED BY CONTRACT ADMINISTRATOR
2. RENEW EXISTING APPROACHES AND SIDEWALK AS DIRECTED BY CONTRACT ADMINISTRATON
3. ADDITIONAL EXCAVATION AND INSTALLATION OF SUBGRADE GEOGRID TO BE DETERMINED BY CONTRACT ADMINISTRATOR
4. ADJUSTMENTS TO PROPOSED CROSSFALL, WHERE REQUIRED, ARE TO BE DETERMINED BY CONTRACT ADMINISTRATOR TO SUIT EXISTING DRIVEWAYS, APPROACHES, ETC.
5. LIGHT STANDARDS, HYDROPOLES, AND ANCHORS MAY REQUIRE SUPPORT AND/OR REMOVAL AND REPLACEMENT AT CONTRACTORS EXPENSE

NOTE: CHAINAGES SHOWN ARE ALONG ℄ OF PUBLIC RIGHT-OF-WAY

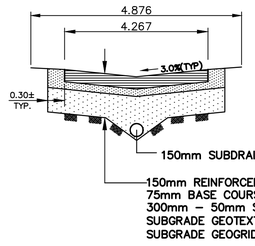

TYPICAL ALLEY CROSS SECTION WITH SUBDRAIN
SCALE: N.T.S.

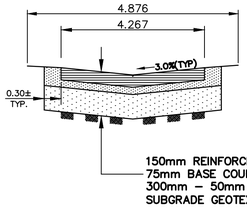

TYPICAL ALLEY CROSS SECTION
SCALE: N.T.S.

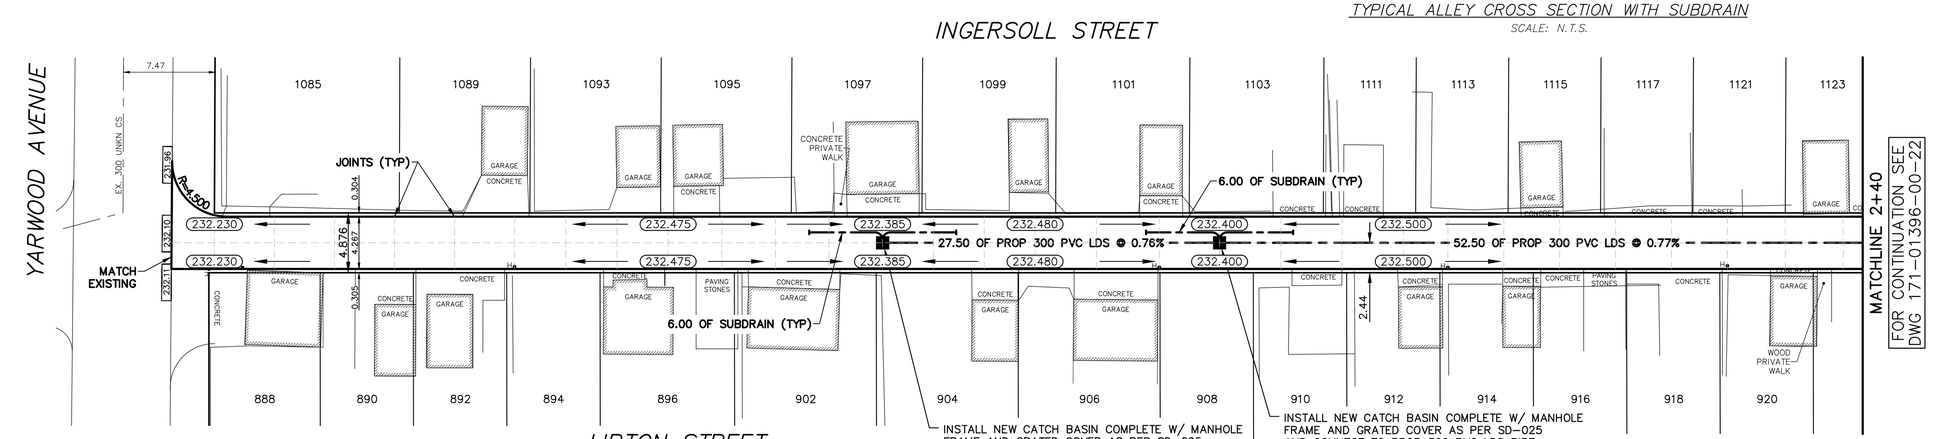

METRIC
WHOLE NUMBERS INDICATE MILLIMETRES
DECIMALIZED NUMBERS INDICATE METRES

0.0 5.0 10.0 15.0 20.0 25.0

EXISTING	LEGEND – PLAN	PROPOSED
	WATERMAIN	
	HYDRANT	
	VALVE	
	CURB STOP	
	LAND DRAINAGE SEWER	
	WASTE WATER SEWER	
	CB LEAD	
○	MANHOLE	●
□	CATCH BASIN	■
▽	CURB INLET	▼
	HYDRO	

EXISTING	LEGEND – PLAN	PROPOSED
	GAS	
	M.T.S.	
	TRAFFIC SIGNALS	
	CONCRETE/ASPHALT	
	SIDEWALK	
	CURB RAMP	
32.00	ELEVATIONS	32.000
	PROPERTY LINE	
	SURVEY BAR	

EXISTING	LEGEND – PROFILE	PROPOSED
150 WM	WATERMAIN	150 WM
	VALVE	
300 LDS	LAND DRAINAGE SEWER	300 LDS
250 WWS	WASTE WATER SEWER	250 WWS
	CENTERLINE	
	SOUTH & EAST GUTTER	
	NORTH & WEST GUTTER	
	S & E GARAGE PAD	
	N & W GARAGE PAD	

LOCATION APPROVED
UNDERGROUND STRUCTURES

SUPV. U/G STRUCTURES COMMITTEE DATE

NOTE:

LOCATION OF UNDERGROUND STRUCTURES AS SHOWN ARE BASED ON THE BEST INFORMATION AVAILABLE BUT NO GUARANTEE IS GIVEN THAT ALL EXISTING UTILITIES ARE SHOWN OR THAT THE GIVEN LOCATIONS ARE EXACT. CONFIRMATION OF EXISTENCE AND EXACT LOCATION OF ALL SERVICES MUST BE OBTAINED FROM THE INDIVIDUAL UTILITIES BEFORE PROCEEDING WITH CONSTRUCTION.

B.M. ELEV.			
--	--	--	--
--	--	--	--
--	--	--	--
--	--	--	--
--	--	--	--
--	--	--	--
2	ISSUED FOR TENDER	17/06/05	R.H.
1	PRELIMINARY DESIGN	17/04/03	K.G.
	--	--	

111-93 Lombard Avenue
Winnipeg, Manitoba
R3B 3B1 Canada
Phone: 204-943-3178
Fax: 204-943-4948
wsp.com

DESIGNED BY	K.G.	CHECKED BY	R.H.
DRAWN BY	K.G.	APPROVED BY	S.M.
HOR. SCALE:	1:250	RELEASED FOR CONSTRUCTION	--
VERT. SCALE:	1:25	--	--

PROVINCE OF MANITOBA
X.X. XXXXXXX
REGISTERED PROFESSIONAL ENGINEER

CONSULTANT DRAWING NO.
171-01396-00 -21

APEGM
Certificate of Authorization
WSP Canada Inc.
No. 5750 Date: _____

Winnipeg

THE CITY OF WINNIPEG
PUBLIC WORKS DEPARTMENT

2017 ALLEY RENEWALS – CONTRACT 2
INGERSOLL STREET/LIPTON STREET ALLEY
FROM YARWOOD AVENUE TO MATCHLINE AT 2+35

CONCRETE PAVEMENT

CITY DRAWING NO.

SHEET 1 OF 4

BID OPPORTUNITY
380-2017

PLOT DATE: 2017 06 05

BID OPPORTUNITY: 380-2017
CONTRACT NUMBER: 2

FILE PATH: L:\Projects\2017\171-01396-00 2017 Alley Renewals (S.M.)\03 DWGS\02 Working Dwgs\04 Civil\2017 Alley Renewals –
FILE NAME: INGERSOLL_LIPTON.dwg