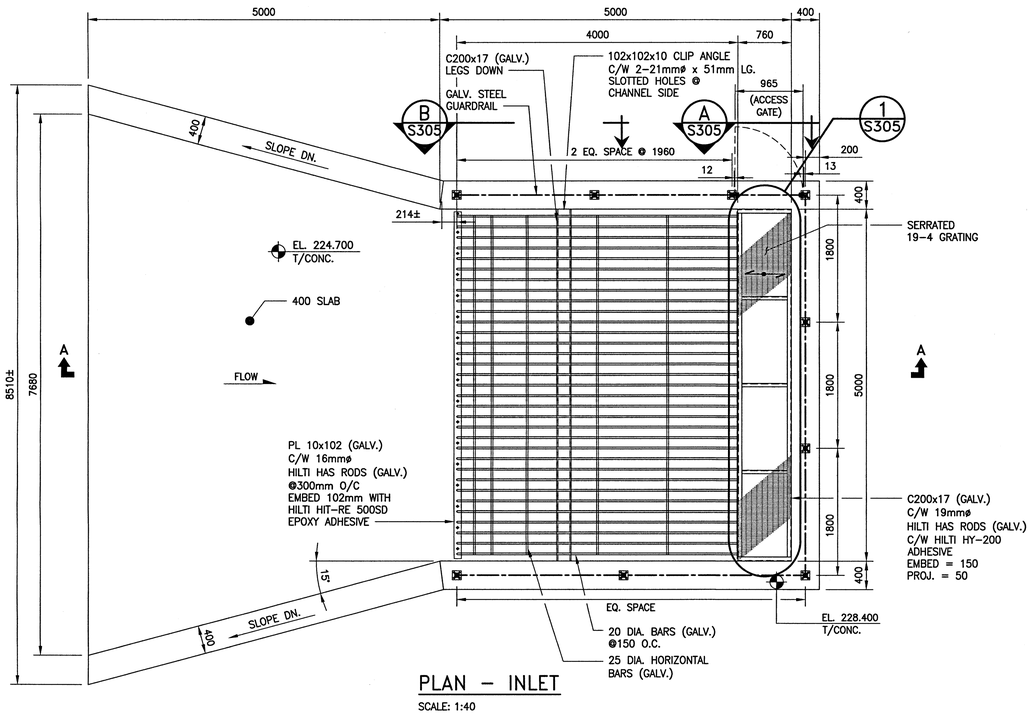

PLAN – INLET

SCALE: 1:40

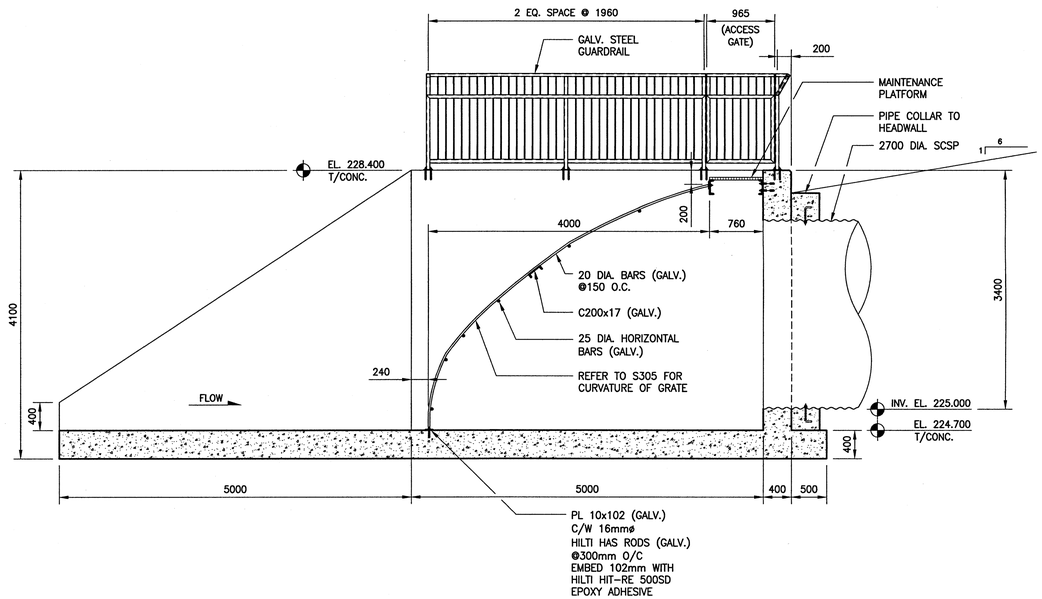

SECTION A–A

SCALE: 1:40

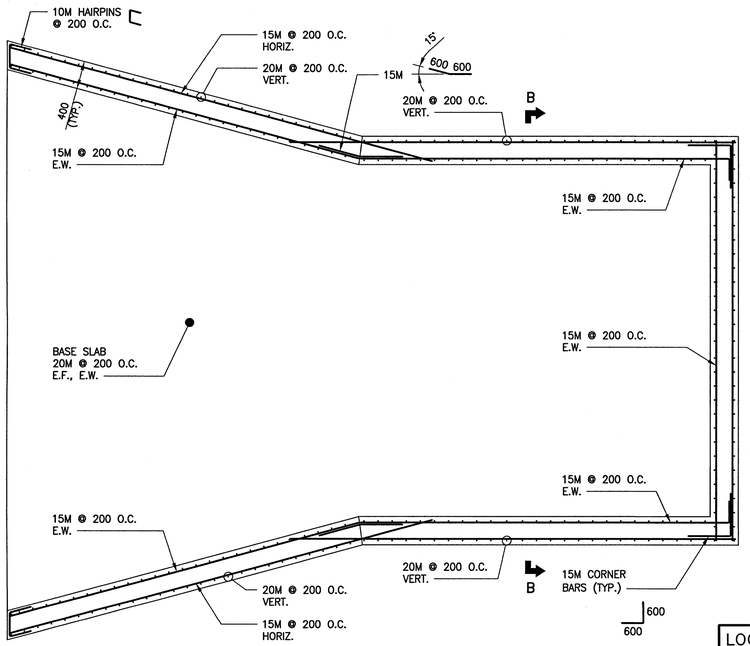

PLAN – INLET HEADWALL REINFORCING

SCALE: 1:40

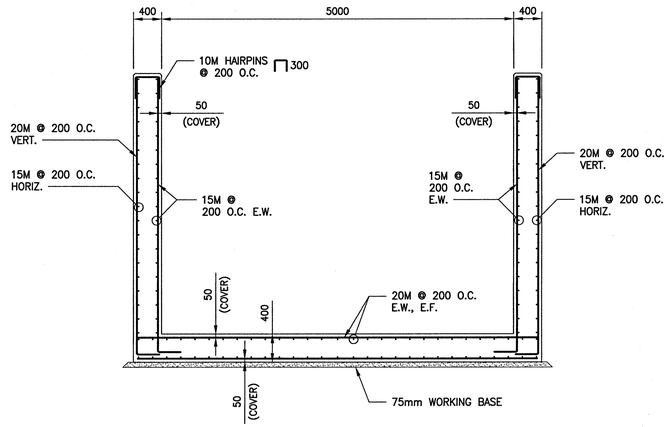

SECTION B–B

SCALE: 1:40

1600 0 1600 2400 3200 4000

SCALE: 1:40 METRIC (A1)

METRIC

DECIMALIZED NUMBERS INDICATE METRES
WHOLE NUMBERS INDICATE MILLIMETRES

APEGM Certificate of Authorization KGS Group No. 245

LOCATION APPROVED
UNDERGROUND STRUCTURES

SUPV. U/G STRUCTURES COMMITTEE — DATE

NOTE:
LOCATION OF UNDERGROUND STRUCTURES AS SHOWN ARE BASED ON THE BEST INFORMATION AVAILABLE BUT NO GUARANTEE IS GIVEN THAT ALL EXISTING UTILITIES ARE SHOWN OR THAT THE GIVEN LOCATIONS ARE EXACT. CONFIRMATION OF EXISTENCE AND EXACT LOCATION OF ALL SERVICES MUST BE OBTAINED FROM THE INDIVIDUAL UTILITIES BEFORE PROCEEDING WITH CONSTRUCTION.

B.M. KGS BASE ELEV. –
DWGS BASED ON C.S.R.S. NAD 83 SYSTEM, UTM GRID

NO.	REVISIONS	DATE	BY
0	ISSUED FOR CONSTRUCTION	17/07/13	KRD

KGS GROUP CONSULTING ENGINEERS

DESIGNED BY	KRD	CHECKED BY	CMS
DRAWN BY	FBV	APPROVED BY	RBD
SCALE:	AS NOTED	RELEASED FOR CONSTRUCTION:	
DATE	16/06/29	DATE	7-8-17

ENGINEER'S SEAL
PROVINCE OF MANITOBA C.M. SIEPMAN Member 20813 REGISTERED PROFESSIONAL ENGINEER
17/07/13

CONSULTANT DRAWING NO.
11-0107-18_S303

THE CITY OF WINNIPEG
WATER AND WASTE DEPARTMENT

PROJECT TITLE
COCKBURN/CALROSSIE COMBINED SEWER RELIEF WORKS
STORMWATER RETENTION BASIN
INLET HEADWALL STRUCTURE
GENERAL ARRANGEMENT
PLANS, SECTIONS AND DETAILS

SHEET 1 OF 1
COMPUTER FILE NAME 11-0107_18_S303
CITY DRAWING NUMBER LD-8227

FileName: P:\Projects\2011\11-0107-18\Doc Control\Issued\DWGs\11-0107-18_LD-8227.dwg - lob: XX-XXXX Plotted by: dderoche 07/12/2017 [Wed 4:20pm]