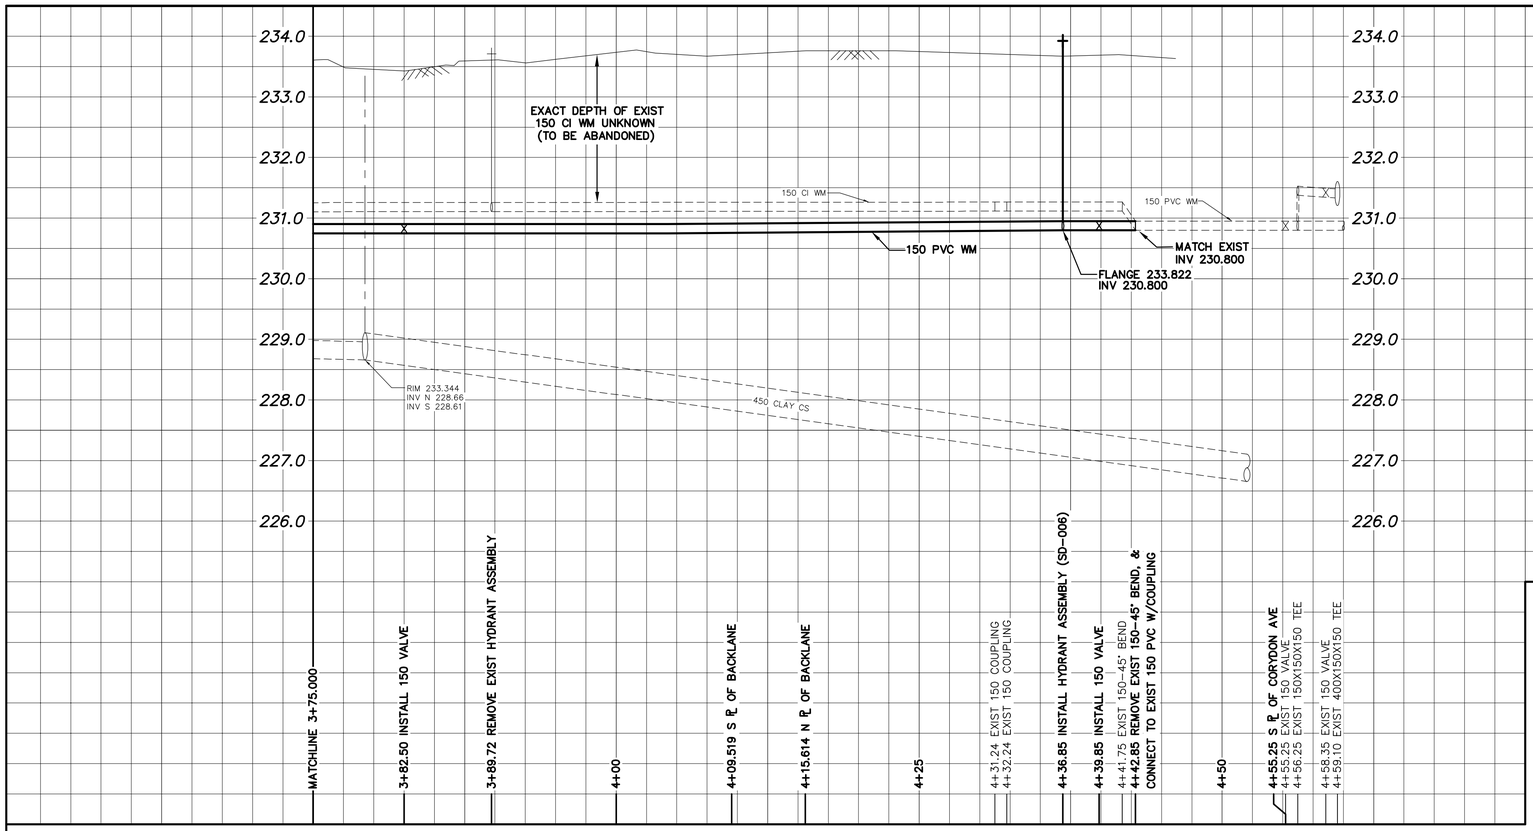

NOTE: CHAINAGES SHOWN ARE ALONG W. R/L OF CARPATHIA RD.

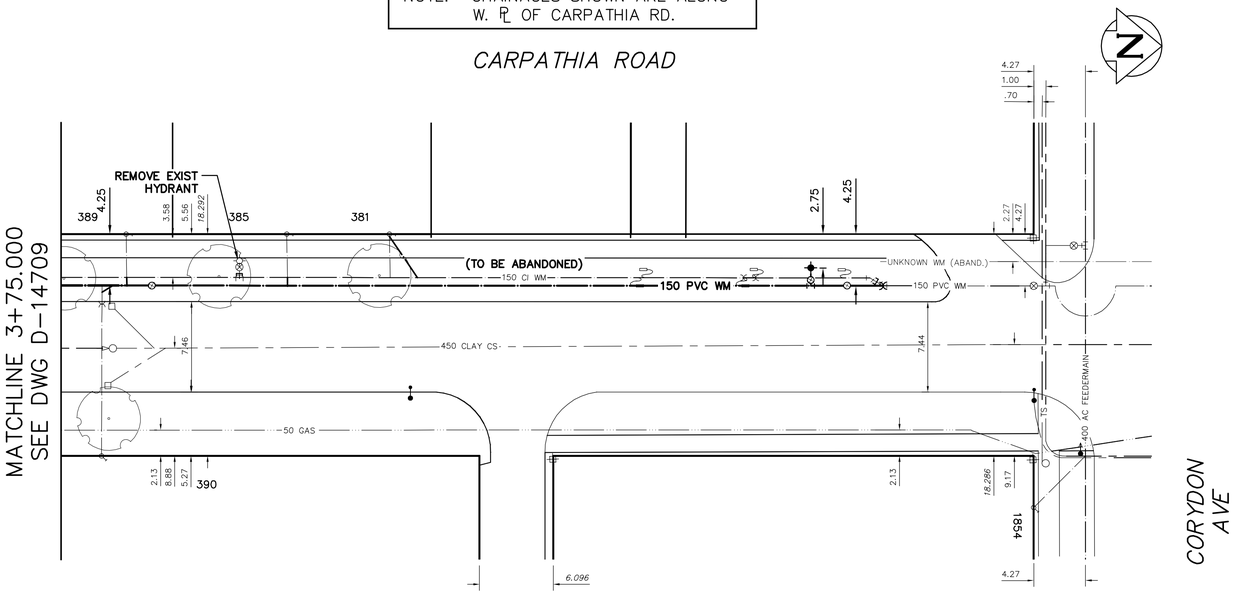

WATER SERVICE INFORMATION

ADDRESS	SIZE (mm) MATERIAL (STREET)	SIZE (mm) MATERIAL (PROP.)	SHORT & LONG MEASUREMENT	CORP. LOCATION	REMARKS
381 CARPATHIA RD RESIDENTIAL	20 CU	20 CU	1.75 SNL HSE 53.156 SSL CORYDON AVE	OPP S/C	RECONNECT SERVICE –
385 CARPATHIA RD RESIDENTIAL	20 CU	20 CU	5.72 NSL HSE 61.621 SSL CORYDON AVE	OPP S/C	RECONNECT SERVICE –
389 CARPATHIA RD RESIDENTIAL	20 CU	20 CU	0.53 SNL HSE 74.879 SSL CORYDON AVE	OPP S/C	RECONNECT SERVICE –
390 CARPATHIA RD COMMERCIAL	– –	– –	4.21 NSL BLDG 76.904 SSL CORYDON AVE	OPP S/C	RECONNECT SERVICE –
393 CARPATHIA RD RESIDENTIAL	20 CU	20 CU	0.10 NNL HSE 90.261 SSL CORYDON AVE	OPP S/C	RECONNECT SERVICE –
394 CARPATHIA RD COMMERCIAL	– –	– –	– –	–	RECONNECT SERVICE –
397 CARPATHIA RD RESIDENTIAL	20 CU	20 CU	7.05 NSL HSE 98.556 SSL CORYDON AVE	OPP S/C	RECONNECT SERVICE –
401 CARPATHIA RD RESIDENTIAL	20 CU	20 CU	1.31 SNL HSE 113.001 SSL CORYDON AVE	OPP S/C	RECONNECT SERVICE –
405 CARPATHIA RD RESIDENTIAL	20 CU	20 CU	0.95 NNL HSE 127.240 SSL CORYDON AVE	0.5 N OF S/C	RECONNECT SERVICE –
409 CARPATHIA RD RESIDENTIAL	20 CU	20 CU	4.88 NSL HSE 138.432 SSL CORYDON AVE	0.4 N OF S/C	RECONNECT SERVICE –
413 CARPATHIA RD RESIDENTIAL	20 CU	20 CU	1.18 NNL HSE 148.926 SSL CORYDON AVE	OPP S/C	RECONNECT SERVICE –
417 CARPATHIA RD RESIDENTIAL	20 CU	20 CU	2.03 NNL HSE 164.064 SSL CORYDON AVE	OPP S/C	RECONNECT SERVICE –
420 CARPATHIA RD COMMERCIAL	38 CU	– –	– –	–	RECONNECT SERVICE –
421 CARPATHIA RD RESIDENTIAL	20 CU	20 CU	5.34 NSL HSE 175.911 SSL CORYDON AVE	0.3 N OF S/C	RECONNECT SERVICE –
422 CARPATHIA RD COMMERCIAL	38 CU	– –	18.25 SNL BLDG 167.453 SSL CORYDON AVE	–	RECONNECT SERVICE –
425 CARPATHIA RD RESIDENTIAL	20 CU	20 CU	0.10 NNL HSE 191.695 SSL CORYDON AVE	OPP S/C	RECONNECT SERVICE –
429 CARPATHIA RD RESIDENTIAL	20 CU	20 CU	3.16 NNL HSE 206.886 SSL CORYDON AVE	0.3 N OF S/C	RECONNECT SERVICE –
433 CARPATHIA RD RESIDENTIAL	20 CU	20 CU	2.77 NSL HSE 234.349 SSL CORYDON AVE	0.4 N OF S/C	RECONNECT SERVICE –
437 CARPATHIA RD RESIDENTIAL	20 CU	20 CU	0.76 NNL HSE 244.321 SSL CORYDON AVE	OPP S/C	RECONNECT SERVICE –
441 CARPATHIA RD RESIDENTIAL	20 CU	20 CU	6.32 NSL HSE 253.165 SSL CORYDON AVE	0.6 N OF S/C	RECONNECT SERVICE –
442 CARPATHIA RD COMMERCIAL	38 CU	– –	– –	–	RECONNECT SERVICE –
444 CARPATHIA RD COMMERCIAL	38 CU	– –	– –	–	RECONNECT SERVICE –
445 CARPATHIA RD RESIDENTIAL	20 CU	20 CU	0.94 SNL HSE 88.080 NNL CARPATHIA RD (S.LEG)	OPP S/C	RECONNECT SERVICE –
449 CARPATHIA RD RESIDENTIAL	20 CU	20 CU	0.90 SNL HSE 73.219 NNL CARPATHIA RD (S.LEG)	OPP S/C	RECONNECT SERVICE –
453 CARPATHIA RD RESIDENTIAL	20 CU	20 CU	2.76 NSL HSE 60.758 NNL CARPATHIA RD (S.LEG)	0.1 N OF S/C	RECONNECT SERVICE –
457 CARPATHIA RD RESIDENTIAL	20 CU	20 CU	0.66 SNL HSE 50.216 NNL CARPATHIA RD (S.LEG)	OPP S/C	RECONNECT SERVICE –
461 CARPATHIA RD RESIDENTIAL	20 CU	20 CU	0.31 SNL HSE 34.564 NNL CARPATHIA RD (S.LEG)	OPP S/C	RECONNECT SERVICE –
465 CARPATHIA RD RESIDENTIAL	20 CU	20 CU	5.97 NSL HSE 28.856 NNL CARPATHIA RD (S.LEG)	0.1 N OF S/C	RECONNECT SERVICE –
468 CARPATHIA RD COMMERCIAL	38 CU	– –	– –	–	RECONNECT SERVICE –
469 CARPATHIA RD RESIDENTIAL	20 CU	20 CU	0.86 NNL HSE 12.652 NNL CARPATHIA RD (S.LEG)	OPP S/C	RECONNECT SERVICE –
470 CARPATHIA RD COMMERCIAL	38 CU	– –	– –	–	RECONNECT SERVICE –

* SERVICES TO BE RENEWED TO R/L. ALL OTHERS TO BE RECONNECTED

NOTE: ALL VALVES TO BE INSTALLED COUNTERCLOCKWISE TO CLOSE

FOR INDEX SEE D-14707

METRIC
WHOLE NUMBERS INDICATE MILLIMETRES
DECIMALIZED NUMBERS INDICATE METRES

0.0 5.0 10.0 15.0 20.0 25.0

WARNING

IF POWER EQUIPMENT OR EXPLOSIVES ARE TO BE USED FOR EXCAVATION ON THIS PROJECT THE CONTRACTOR MUST:

1) NOTIFY THE GAS COMPANY OF THE PROPOSED LOCATION OF EXCAVATION.

2) TAKE PRECAUTION TO AVOID DAMAGE TO GAS COMPANY INSTALLATIONS.

SEE PROVINCIAL REGULATION 210/72 FOR DETAILS

LOCATION APPROVED
UNDERGROUND STRUCTURES

SUPV. U/G STRUCTURES COMMITTEE — DATE

NOTE:

LOCATION OF UNDERGROUND STRUCTURES AS SHOWN ARE BASED ON THE BEST INFORMATION AVAILABLE BUT NO GUARANTEE IS GIVEN THAT ALL EXISTING UTILITIES ARE SHOWN OR THAT THE GIVEN LOCATIONS ARE EXACT. CONFIRMATION OF EXISTENCE AND EXACT LOCATION OF ALL SERVICES MUST BE OBTAINED FROM THE INDIVIDUAL UTILITIES BEFORE PROCEEDING WITH CONSTRUCTION.

B.M.
ELEV.

NO.	REVISIONS	DATE	BY

DESIGNED BY	JC	CHECKED BY	SC
DRAWN BY	RJ	APPROVED BY	KZ
SCALE: HORIZONTAL	1:250	RELEASED FOR CONSTRUCTION	KAS ZUREK
VERTICAL	1:50		
DATE	2017 05 10	DATE	2017 05 09

PLOT DATE: 2017 05 10

ENGINEER'S SEAL

ORIGINAL SIGNED BY S.J.R. COURNOYER 17/05/10

CONSULTANT DRAWING NUMBER
–

BID OPPORTUNITY: 407-2017
CONTRACT NUMBER: 3

Winnipeg

THE CITY OF WINNIPEG

WATER AND WASTE DEPARTMENT
ENGINEERING DIVISION

2017 WATER MAIN RENEWALS
CONTRACT 3

CARPATHIA ROAD

275 N OF CARPATHIA ROAD (S.LEG) TO CORYDON AVENUE

SHEET 5 OF 16

CITY DRAWING NUMBER
D-14710

FILE PATH: R:\DRAWINGS\WATER\RENEWAL\2017 RENEWALS\CONTRACT 3\Construction\
FILE NAME: CARPATHIA.dwg