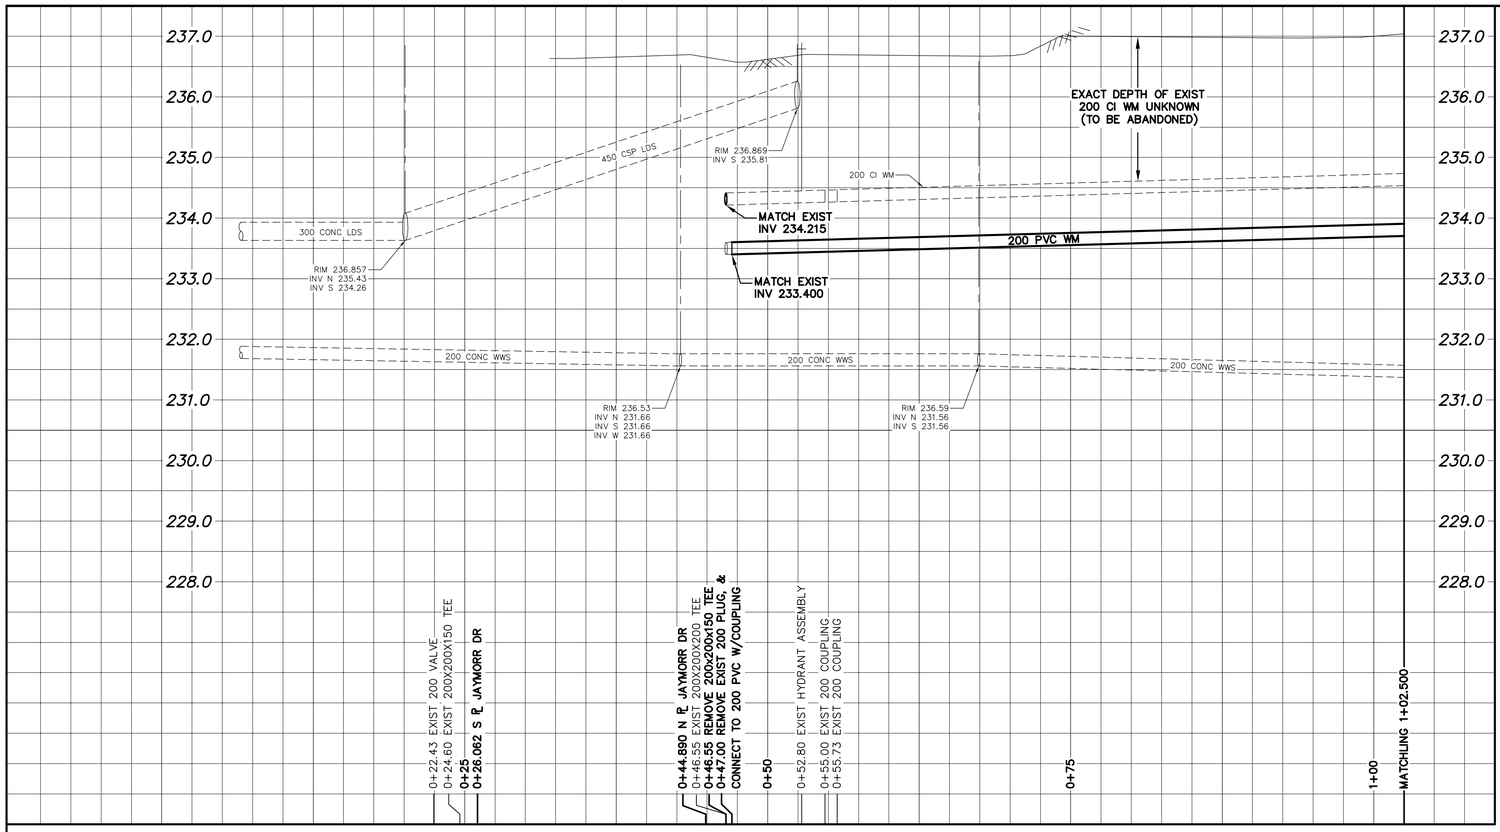

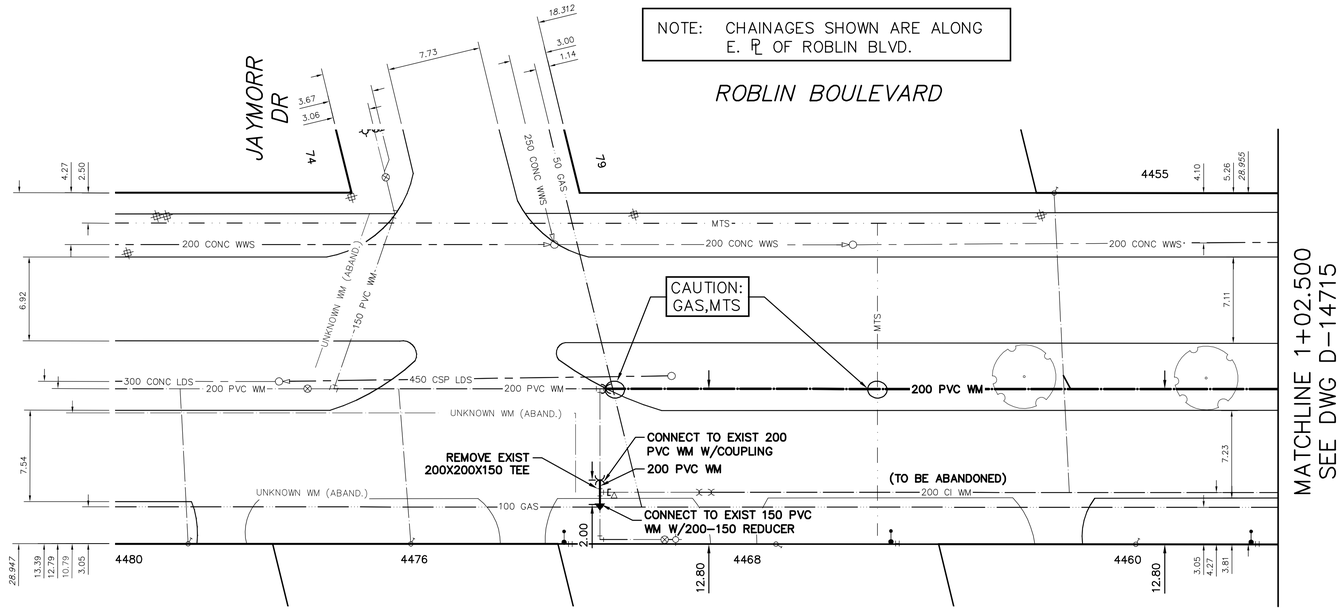

WATER SERVICE INFORMATION

ADDRESS	SIZE (mm) MATERIAL (STREET)	SIZE (mm) MATERIAL (PROP.)	SHORT & LONG MEASUREMENT	CORP. LOCATION	REMARKS
4437 ROBLIN BLVD	20	–	2.10 NSL HSE	1.5 W OF S/C	**RECONNECT SERVICE**
RESIDENTIAL	CU	–	136.532 NNL JAYMORR DR		–
4441 ROBLIN BLVD	–	–	–	–	**RECONNECT SERVICE**
RESIDENTIAL	–	–	–		–
4444 ROBLIN BLVD	–	–	4.31 SNL HSE	–	**RECONNECT SERVICE**
RESIDENTIAL	–	–	112.072 NNL JAYMORR DR		–
4445 ROBLIN BLVD	–	20	6.58 SNL HSE	–	**RECONNECT SERVICE**
RESIDENTIAL	–	CU	101.999 NNL JAYMORR DR		–
4449 ROBLIN BLVD	20	20	5.87 NSL HSE	–	**RECONNECT SERVICE**
RESIDENTIAL	CU	CU	72.248 NNL JAYMORR DR		–
4452 ROBLIN BLVD	–	–	1.57 SNL HSE	–	**RECONNECT SERVICE**
RESIDENTIAL	–	–	86.387 NNL JAYMORR DR		–
4455 ROBLIN BLVD	20	20	1.02 SSL HSE	1.2 E OF S/C	**RECONNECT SERVICE**
RESIDENTIAL	CU	CU	112.072 NNL JAYMORR DR		–
4460 ROBLIN BLVD	20	20	11.804 NSL HSE	–	**RECONNECT SERVICE**
RESIDENTIAL	CU	CU	48.821 NNL JAYMORR DR		–
4468 ROBLIN BLVD	20	20	7.22 NSL HSE	–	**RECONNECT SERVICE**
RESIDENTIAL	CU	CU	16.149 NNL JAYMORR DR		–
4476 ROBLIN BLVD	20	12	5.02 SNL HSE	–	**RECONNECT SERVICE**
RESIDENTIAL	CU	CU	13.949 SNL JAYMORR DR		–
4480 ROBLIN BLVD	20	–	3.95 SNL HSE	1.0 W OF S/C	**RECONNECT SERVICE**
RESIDENTIAL	CU	–	32.310 SNL JAYMORR DR		–
4406 BATCHELOR AVE	–	20	1.93 EEL HSE	–	OUTSIDE SET LIMITS
RESIDENTIAL	–	CU	21.633 EEL ROBLIN BLVD		–
4407 BATCHELOR AVE	20	–	EL HSE	0.8 E OF S/C	OUTSIDE SET LIMITS
RESIDENTIAL	CU	–	19.173 EEL ROBLIN BLVD		–
74 JAYMORR DR	20	–	4.44 WEL HSE	–	OUTSIDE SET LIMITS
RESIDENTIAL	CU	–	14.811 WWL ROBLIN BLVD		–
79 JAYMORR DR	20	20	8.62 EWL HSE	–	OUTSIDE SET LIMITS
RESIDENTIAL	CU	CU	12.815 WWL ROBLIN BLVD		–

* SERVICES TO BE REWORKED TO ℄. ALL OTHERS TO BE RECONNECTED

NOTE: ALL VALVES TO BE INSTALLED CLOCKWISE TO CLOSE

FOR INDEX SEE D-14707

METRIC
WHOLE NUMBERS INDICATE MILLIMETRES
DECIMALIZED NUMBERS INDICATE METRES

0.0 5.0 10.0 15.0 20.0 25.0

WARNING

IF POWER EQUIPMENT OR EXPLOSIVES ARE TO BE USED FOR EXCAVATION ON THIS PROJECT THE CONTRACTOR MUST:

1) NOTIFY THE GAS COMPANY OF THE PROPOSED LOCATION OF EXCAVATION.

2) TAKE PRECAUTION TO AVOID DAMAGE TO GAS COMPANY INSTALLATIONS.

SEE PROVINCIAL REGULATION 210/72 FOR DETAILS

LOCATION APPROVED
UNDERGROUND STRUCTURES

SUPV. U/G STRUCTURES COMMITTEE DATE

NOTE:

LOCATION OF UNDERGROUND STRUCTURES AS SHOWN ARE BASED ON THE BEST INFORMATION AVAILABLE BUT NO GUARANTEE IS GIVEN THAT ALL EXISTING UTILITIES ARE SHOWN OR THAT THE GIVEN LOCATIONS ARE EXACT. CONFIRMATION OF EXISTENCE AND EXACT LOCATION OF ALL SERVICES MUST BE OBTAINED FROM THE INDIVIDUAL UTILITIES BEFORE PROCEEDING WITH CONSTRUCTION.

B.M.
ELEV.

NO.	REVISIONS	DATE	BY

DESIGNED BY	JF	CHECKED BY	SC
DRAWN BY	RJ	APPROVED BY	KZ
SCALE: HORIZONTAL	1:250	RELEASED FOR CONSTRUCTION	KAS ZUREK
VERTICAL	1:50		
DATE	2017 05 10	DATE	2017 05 09

PLOT DATE: 2017 05 10

ENGINEER'S SEAL

ORIGINAL SIGNED BY S.J.R. COURNOYER 17/05/10

CONSULTANT DRAWING NUMBER
–

Winnipeg

THE CITY OF WINNIPEG
WATER AND WASTE DEPARTMENT
ENGINEERING DIVISION

2017 WATER MAIN RENEWALS
CONTRACT 3

ROBLIN BOULEVARD
58 E OF JAYMORR DRIVE TO BATCHELOR AVENUE

SHEET 9 OF 16

CITY DRAWING NUMBER
D-14714

BID OPPORTUNITY: 407-2017
CONTRACT NUMBER: 3

FILE PATH: R:\DRAWINGS\WATER\RENEWAL\2017 RENEWALS\CONTRACT 3\Construction\
FILE NAME: ROBLIN.DWG