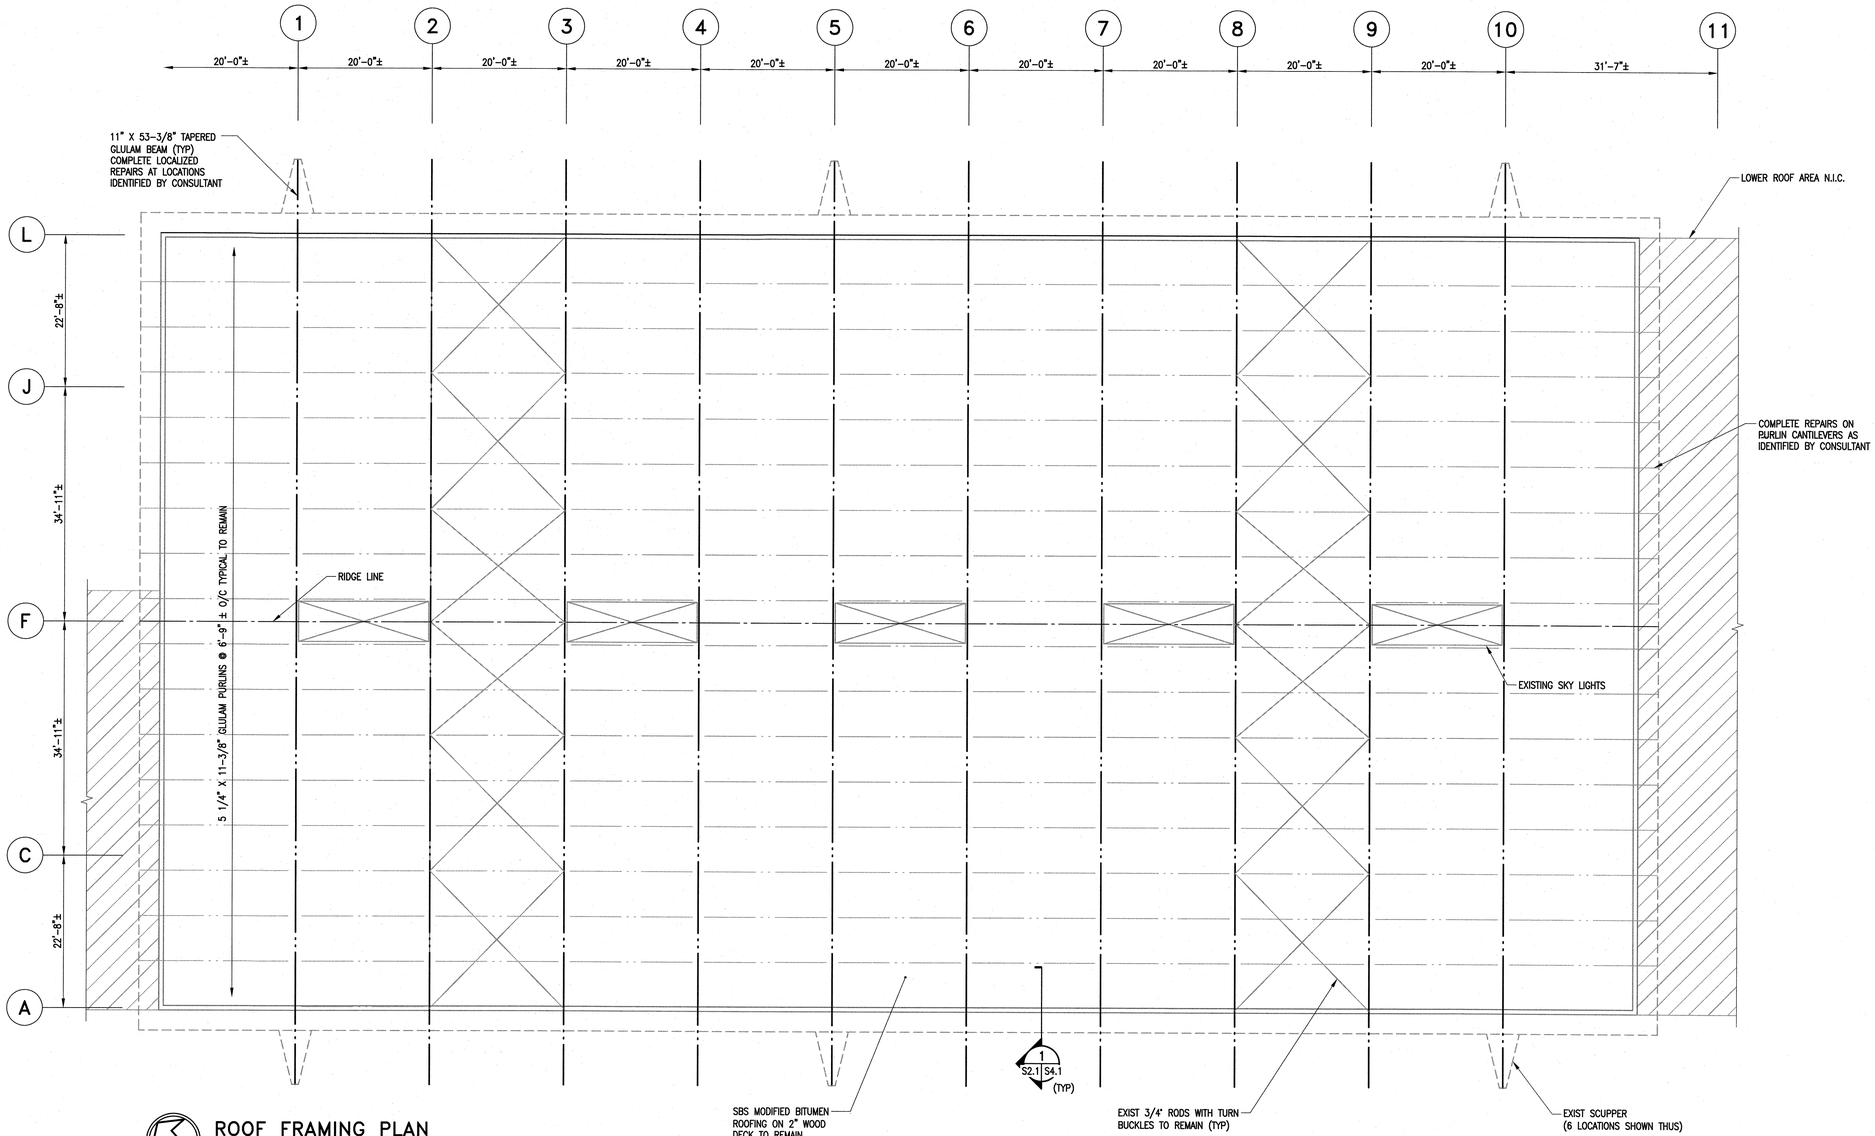

ROOF FRAMING PLAN

3/32 = 1'-0"

-FIELD VERIFY ALL DIMENSIONS

-DESIGN DEAD LOAD = 15 PSF
LIVE LOAD = 36 PSF

-REPAIR AREAS AND QUANTITIES TO BE MEASURED BY CONTRACTOR AND VERIFIED BY CONTRACT ADMINISTRATOR

The General Contractor shall check & verify all dimensions and report any errors or omissions to the designers.

No.	Date	Issue/Revision	By
0	2017-04-19	ISSUED FOR CONSTRUCTION	SMC

APEGM
Certificate of Authorization
Crosier Kilgour & Partners Ltd.
No. 235 Date: 2017-04-19

PROVINCE OF MANITOBA
S.M.A. CABIGTING
Member
24563
Apr. 19/17
REGISTERED PROFESSIONAL ENGINEER

Consultant

300-275 Carlton Street
Winnipeg, Manitoba R3C 5R6
T 204. 943. 7501
F 204. 943. 7507

Crosier Kilgour & Partners Ltd.
CONSULTING STRUCTURAL ENGINEERS

Project
CENTURY ARENA
GLULAM REPAIRS

1377 CLARENCE AVENUE
WINNIPEG, MANITOBA

Sheet Title
ROOF FRAMING PLAN

File	Date
2017-0007	2017-04-19
Design: SMC	Drawn: RJM
Revision: A	Sheet No.: S2.1