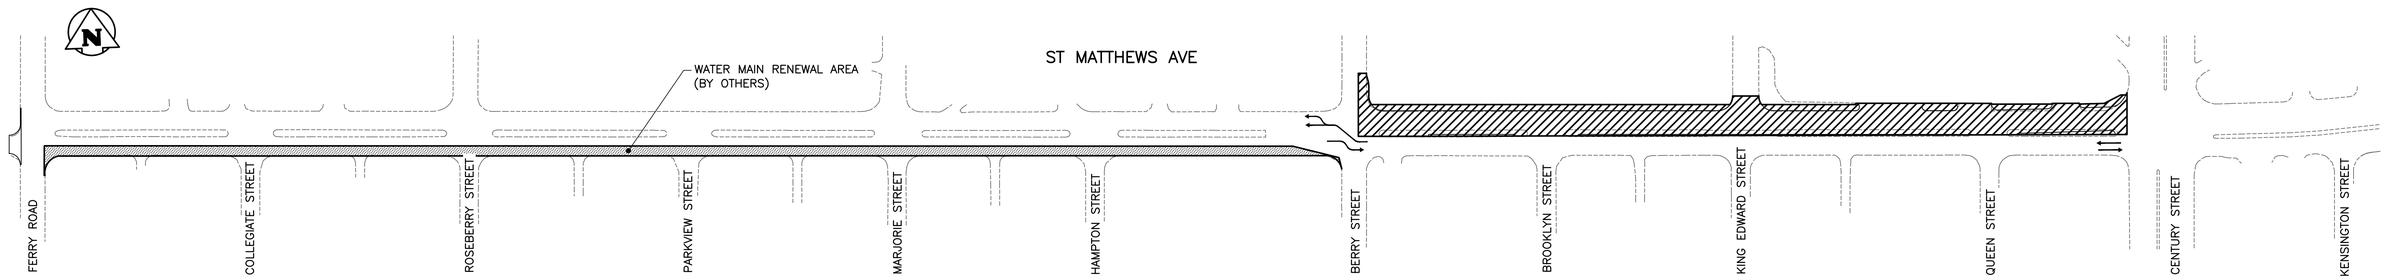

CONSTRUCTION STAGING PLAN – PHASE 1

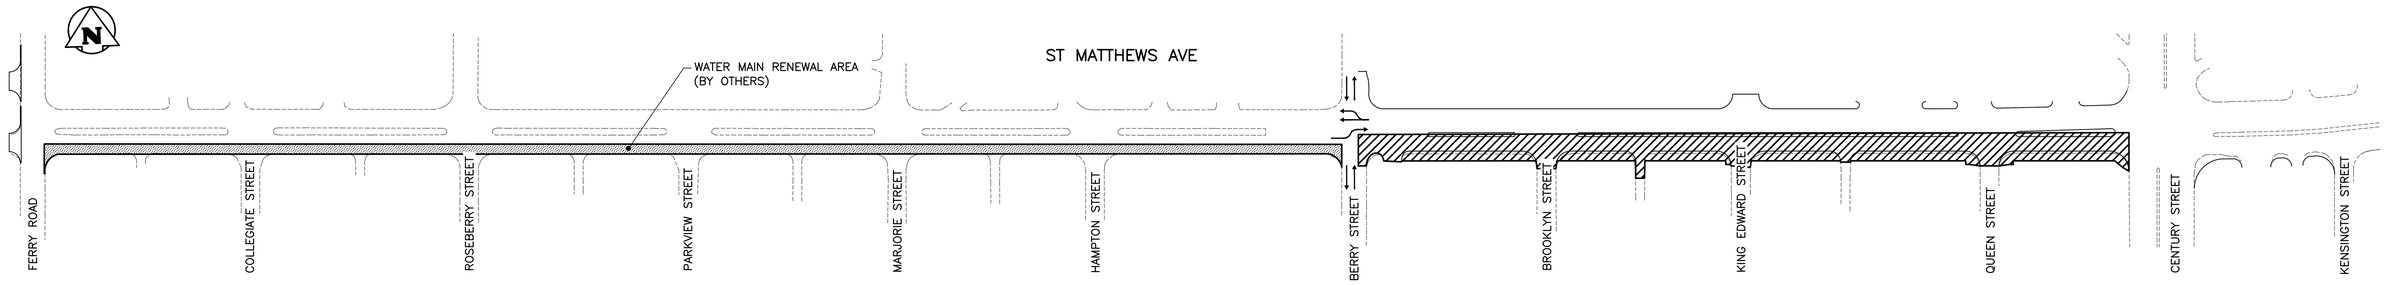

CONSTRUCTION STAGING PLAN – PHASE 2

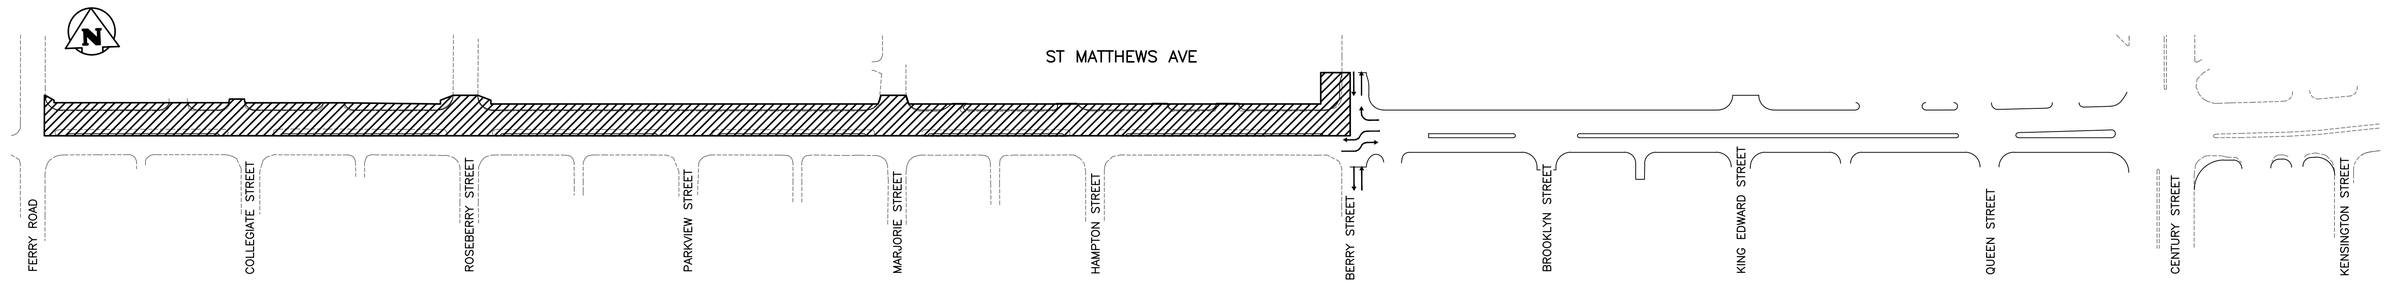

CONSTRUCTION STAGING PLAN – PHASE 3

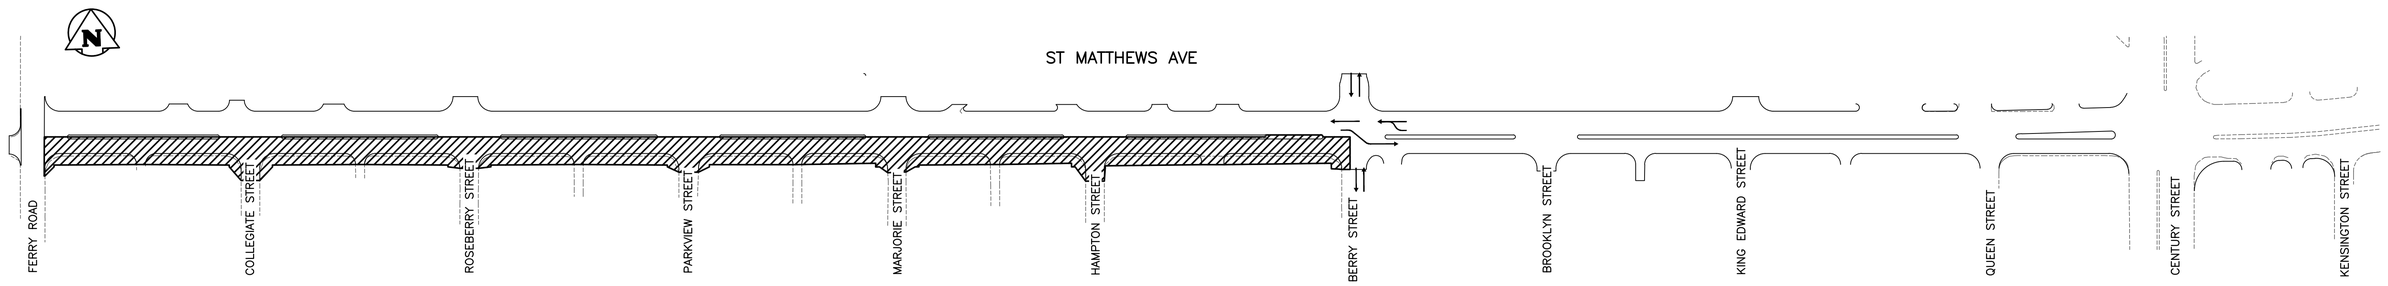

CONSTRUCTION STAGING PLAN – PHASE 4

0 20.0 40.0 60.0 80.0 100.0m
SCALE: 1:1250m (A1)

PRELIMINARY
NOT TO BE USED FOR CONSTRUCTION

WARNING

NOTIFY THE GAS COMPANY OF THE PROPOSED LOCATION OF EXCAVATION.

TAKE PRECAUTION TO AVOID DAMAGE TO GAS COMPANY INSTALLATIONS.

SEE PROVINCIAL REGULATION 210/72 FOR DETAILS.

METRIC

WHOLE NUMBERS INDICATE MILLIMETRES
DECIMALIZED NUMBERS INDICATE METRES

PROPERTY LIMITS DELINEATION

DELINEATION OF PROPERTY LIMITS AS SHOWN ON THIS DWG DOES NOT REPRESENT A "LEGAL SURVEY". KGS GROUP MAKES NO REPRESENTATION OR WARRANTY AS TO THE ACCURACY OF PROPERTY LIMITS DELINEATED ON THIS DWG, NOR ON THE DIMENSIONAL ACCURACY OF DWG FEATURES RELATIVE TO THOSE PROPERTY LIMITS.

EXISTING	LEGEND–PLAN	PROPOSED	EXISTING	LEGEND–PLAN	PROPOSED	EXISTING	LEGEND–PROFILE	PROPOSED
300 LDS	LAND DRAINAGE SEWER	300 LDS						
250 WWS	WASTE WATER SEWER	250 WWS		TEST HOLE				
— — —	GAS	— — —		GUY WIRE				
— — —	HYDRO	— — —		LIGHT STANDARD				
— — —	M.T.S.	— — —		BACK OF CURB				
150 WM	WATERMAIN	150 WM		CONCRETE			℄ PROFILE	
	HYDRANT			ASPHALT			N/W LANE EDGE	
	VALVE			SIDEWALK			S/E LANE EDGE	
	MANHOLE			PROPERTY LINE			N/W LANE ℄	
	CATCH BASIN			SURVEY BAR			S/E MEDIAN ℄	
	CURB INLET			GEODETIC BENCHMARK			PARKING/DRIVEWAY	
	POLES T–MTS H–HYDRO		231.334	ELEVATION	32.231		WINDOW/DOOR SILL	

LOCATION APPROVED
UNDERGROUND STRUCTURES

SUPV. U/G STRUCTURES COMMITTEE — DATE

NOTE:
LOCATION OF UNDERGROUND STRUCTURES AS SHOWN ARE BASED ON THE BEST INFORMATION AVAILABLE BUT NO GUARANTEE IS GIVEN THAT ALL EXISTING UTILITIES ARE SHOWN OR THAT THE GIVEN LOCATIONS ARE EXACT. CONFIRMATION OF EXISTENCE AND EXACT LOCATION OF ALL SERVICES MUST BE OBTAINED FROM THE INDIVIDUAL UTILITIES BEFORE PROCEEDING WITH CONSTRUCTION.

B.M. KGS_BASE
ELEV. 249.213
COORDINATE SYSTEM: CGVD28

NO.	REVISIONS	DATE	BY
A	ISSUED FOR TENDER	17/06/21	

KGS GROUP CONSULTING ENGINEERS

DESIGNED BY	JB	CHECKED BY	
DRAWN BY	JB	APPROVED BY	
HOR. SCALE: 1:1250 VERTICAL: –		RELEASED FOR CONSTRUCTION:	
DATE	17/04/18	DATE	

ENGINEER'S SEAL

CONSULTANT DRAWING NO.
C211

Winnipeg

THE CITY OF WINNIPEG
PUBLIC WORKS DEPARTMENT
ENGINEERING DIVISION

PROJECT TITLE
2017 INDUSTRIAL STREETS PACKAGE
ST. MATTHEWS AVENUE
CONSTRUCTION STAGING PLAN

SHEET 25 OF 26
COMPUTER FILE NAME: ST. MATTHEWS_CALL.DWG
CITY DRAWING NUMBER: –

P:\PROJECTS\2017\17-0107-005\DESIGN\MUN\ST MATTHEWS_DESIGN.dwg
PLOT 1:1 (A-1)