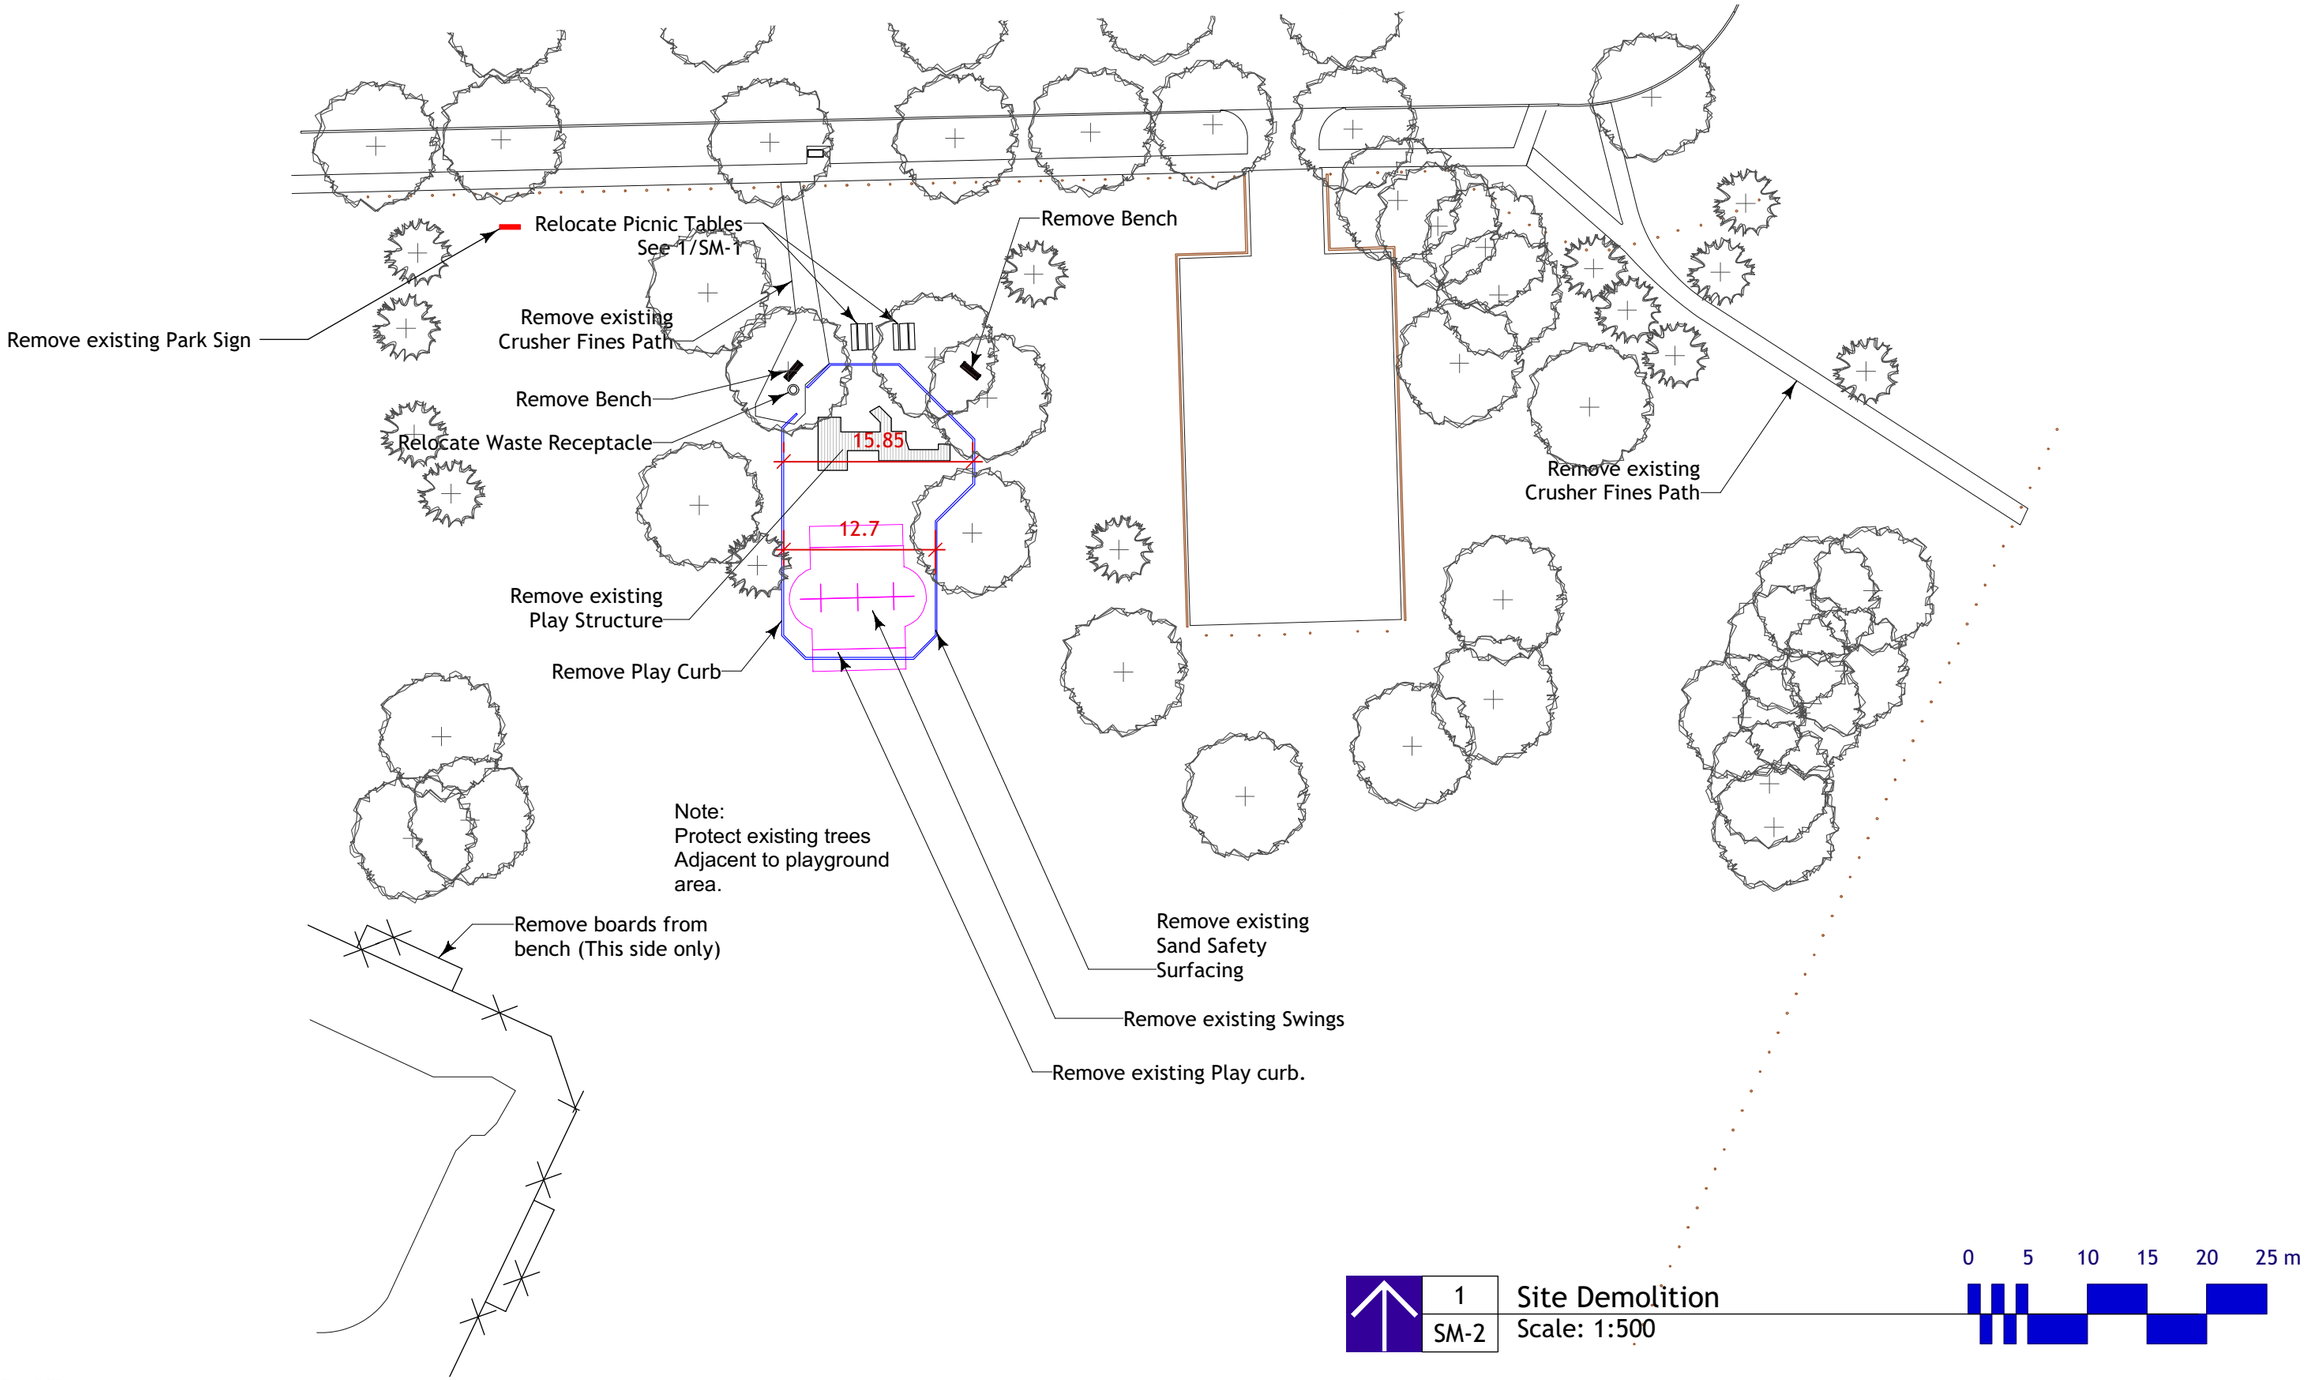

1
SM-2

Site Demolition
Scale: 1:500

No.	Date	Issue Notes
1	17-6-12	For RFP

Drawing No.

SM-2 of 15

Old Kildonan Parks 2017

Simkin Park - Demo

Dean Spearman
Landscape Architect