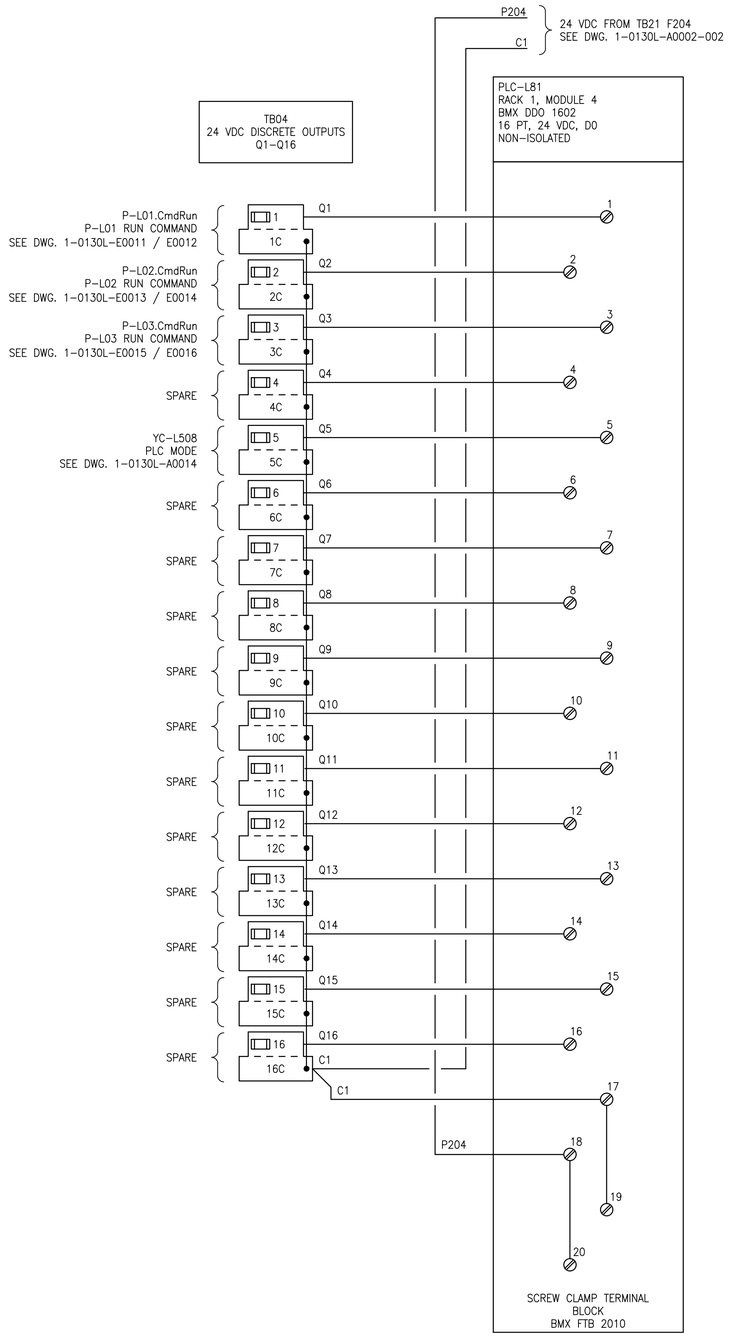

FUSE SCHEDULE

TB	IDENTIFIER	SIZE	RATED CURRENT (A) FA
TB04	1	5x20mm	0.5
	2	5x20mm	0.5
	3	5x20mm	0.5
	4	5x20mm	0.5
	5	5x20mm	0.5
	6	5x20mm	0.5
	7	5x20mm	0.5
	8	5x20mm	0.5
	9	5x20mm	0.5
	10	5x20mm	0.5
	11	5x20mm	0.5
	12	5x20mm	0.5
	13	5x20mm	0.5
	14	5x20mm	0.5
	15	5x20mm	0.5
	16	5x20mm	0.5

DRAWING NUMBER	REFERENCE DRAWINGS

APEGM Certificate of Authorization
SNC-Lavalin Inc.
No. 4489

NO.	REVISIONS	DATE	DESIGN	CHECK
00	ISSUED FOR TENDER, BID OPP. 639-2017	2017-07-25	TMC	BJC

SNC·LAVALIN
SNC-LAVALIN INC.
148 Nature Park Way
Winnipeg, MB, Canada R3P 0X7
204-786-8080

DESIGNED BY: T. CHURCH	CHECKED BY: B. CLEVEN
DRAWN BY: Y. KONIG	APPROVED BY: B. CLEVEN
SCALE: NTS	ISSUED FOR CONSTRUCTION BY:
DATE: 2017/05/18	DATE:
CONSULTANT NO.:	

ENGINEER'S SEAL

PRELIMINARY
NOT TO BE USED FOR CONSTRUCTION

Winnipeg
THE CITY OF WINNIPEG
WATER AND WASTE DEPARTMENT

COMMUNITY ROW WASTEWATER PUMPING STATION
2017 UPGRADES
IO WIRING DIAGRAMS
CONTROL PANEL CP-L81
DISCRETE OUTPUTS

CITY DRAWING NUMBER	SHEET	REV.	SIZE
1-0130L-A0004	001	00	A1

A1 SIZE - 594mm x 841mm

LAST SAVE: 2017/07/26 - 2:16pm
PATH: M:\644548\ENG\48IC\DD - General DWG\1-0130L-A0004-001-00.dwg

1-0130L-A0004-001-00.dwg