REF. or DRAWING No. 400

DETAILS

file # SP10088

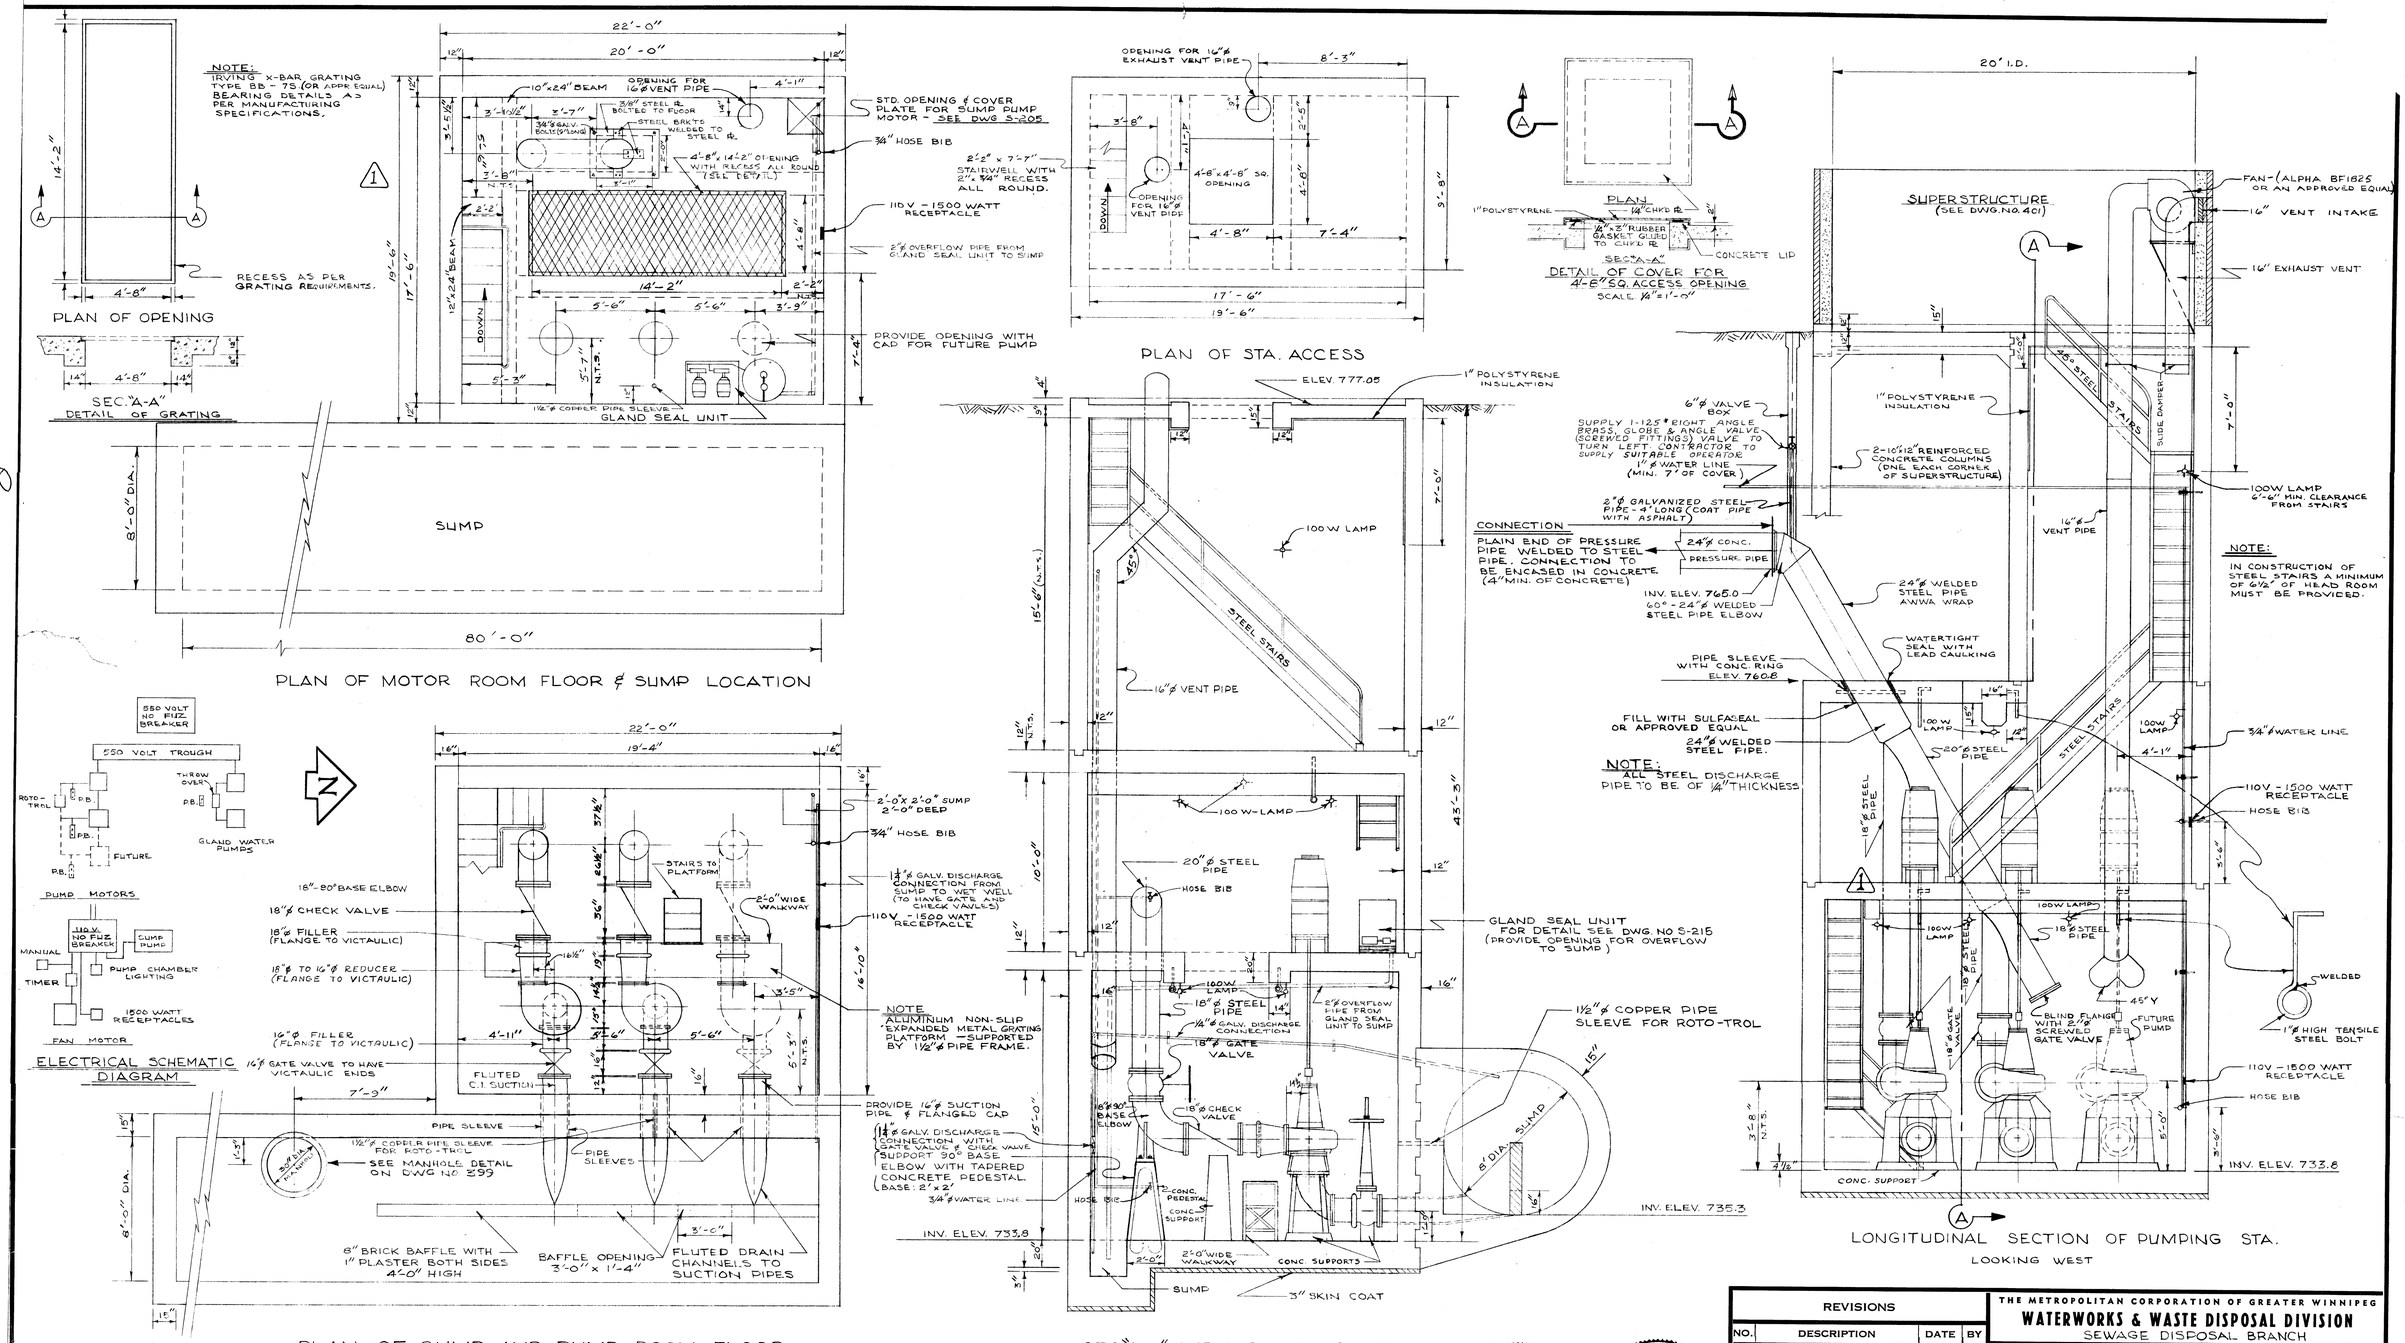

NOTE:

1 - FIELD CHECK ALL INVERTS PRIOR TO CONSTRUCTION
2 - HOT GALV. ALL MISC. IRON & STEEL WORK
3 - ALL VICTAULIC COUPLINGS TO BE STYLE #44

PROVINCE OF MANITOBA — E. H. KLASSEN — REGISTERED ENGINEER

PROVINCE OF MANITOBA — G. E. BURNS — REGISTERED ENGINEER

REVISIONS			
NO.	DESCRIPTION	DATE	BY
1	BEAM DETAILS ADDED	AUG. 26/63	KHB
2			
3			
4			
5			
6			
7			
8			

THE METROPOLITAN CORPORATION OF GREATER WINNIPEG
WATERWORKS & WASTE DISPOSAL DIVISION
SEWAGE DISPOSAL BRANCH

CHARLESWOOD INTERCEPTOR PUMPING STATION AT COMMUNITY ROW & ROBLIN BLVD.

APPROVED BY — CHIEF ENGINEER
DESIGNED BY — CHECKED BY
DRAWN BY KHB. — DATE FEB. 20/1963
SCALES 1/4" = 1'-0"
DRAWING NO. 400

Micro-Filmed 1965