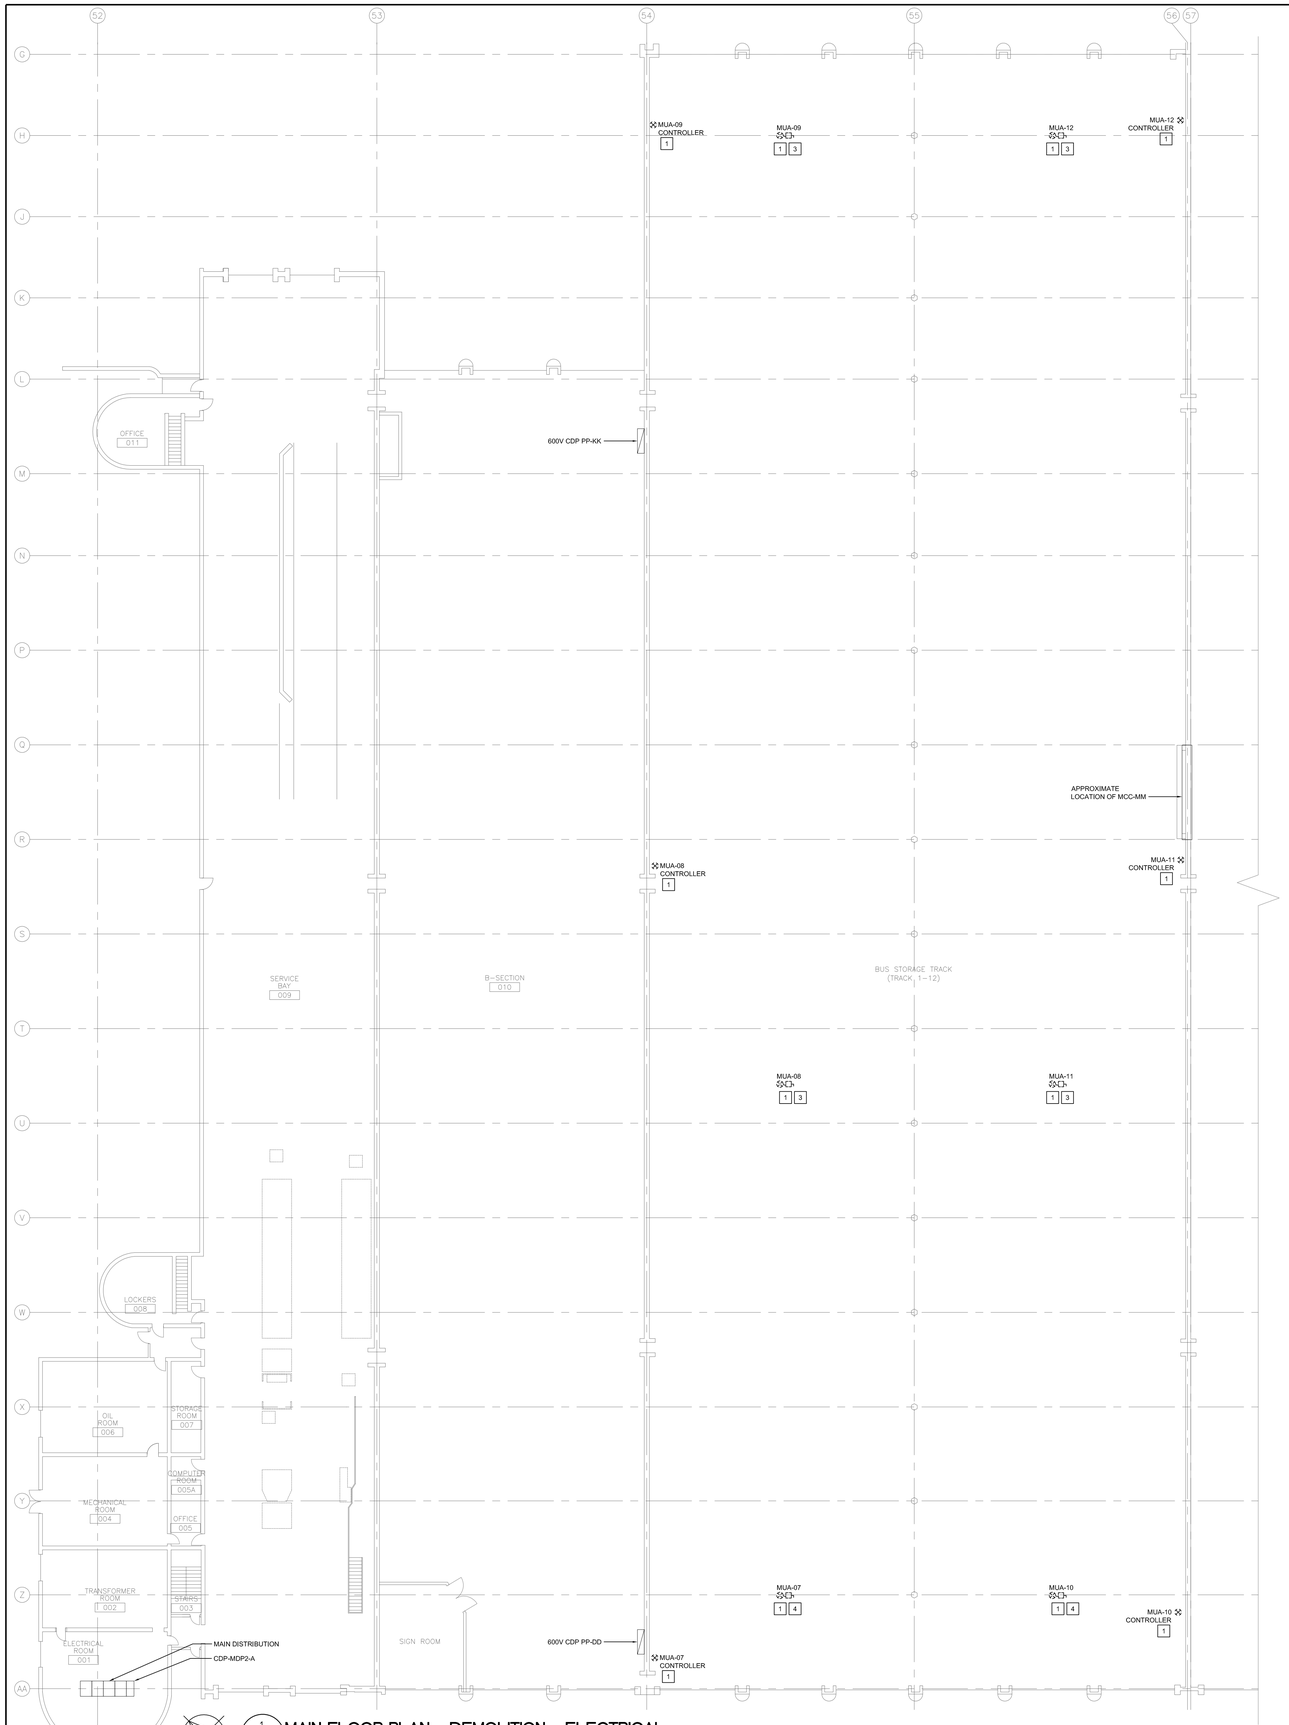

1 E1.1 MAIN FLOOR PLAN - DEMOLITION - ELECTRICAL
SCALE: 1/8" = 1'-0"

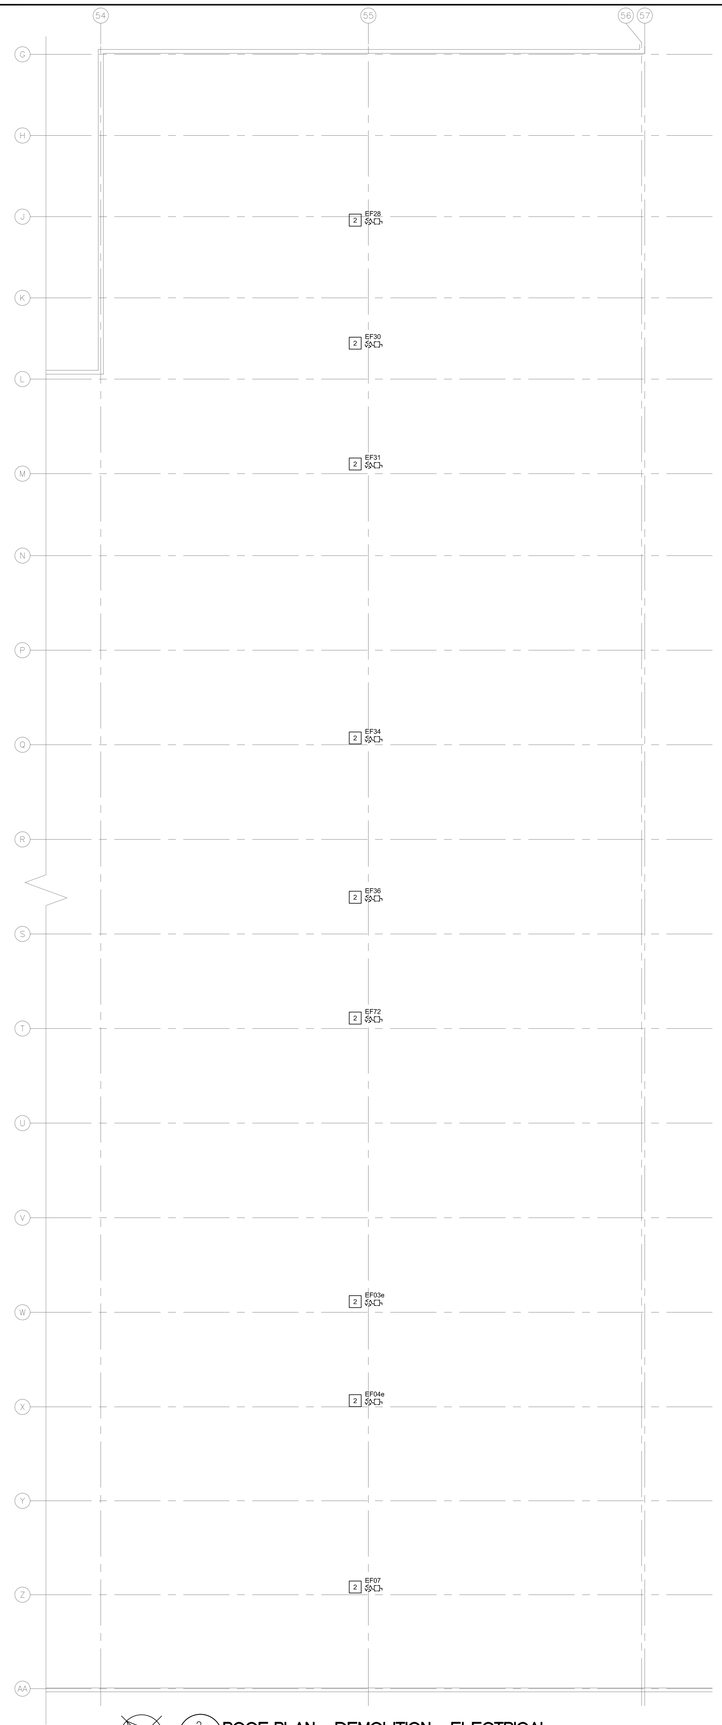

2 E1.1 ROOF PLAN - DEMOLITION - ELECTRICAL
SCALE: 1/8" = 1'-0"

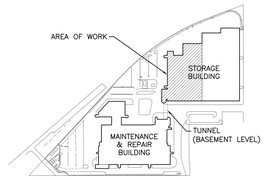

KEY PLAN
NTS

GENERAL NOTES

A. ELECTRICAL SUBCONTRACTOR TO VISIT SITE DURING BID AND VERIFY ALL EXISTING SERVICES ON SITE PRIOR TO SUBMITTING BID. REPORT ANY DISCREPANCIES TO CONTRACT ADMINISTRATOR DURING BID PERIOD.

B. FOR ALL EXISTING ELECTRICAL DEVICES, EQUIPMENT, ETC. THAT ARE TO BE REMOVED, REMOVE EXISTING CONDUIT, WIRING, CONTROL PANEL, MOTOR STARTER, ETC. BACK TO SOURCE UNLESS OTHERWISE NOTED. FOR CONDUITS EMBEDDED IN FLOOR SLAB, REMOVE WIRING, CUT CONDUIT AT FLOOR LEVEL AND SEAL CONDUIT.

C. EXISTING EQUIPMENT TO BE OFFERED TO THE CITY UPON REMOVAL. DISPOSE OF EQUIPMENT UPON THE CITY'S REQUEST.

D. COORDINATE WITH THE CITY PRIOR TO SHUT-DOWN OR REMOVAL OF EQUIPMENT.

E. EMPLOY ROOFING SUBCONTRACTOR TO PATCH AND REPAIR HOLES IN ROOF WHICH REMAIN AFTER DEMOLITION.

F. ALL ABANDONED EQUIPMENT AND SERVICES WITHIN AREA OF WORK SHALL BE REMOVED.

G. THIS BUILDING MAY CONTAIN ASBESTOS. REFER TO FRONT END SPECIFICATIONS FOR FURTHER INFORMATION.

H. FIRE STOP ALL PENETRATIONS LEFT BY DEMOLITION OF CABLE/CONDUITS.

DEMOLITION KEY NOTES

1. EXISTING MAKE-UP AIR UNIT AND CONTROLLER TO BE REMOVED BY MECHANICAL. REMOVE ALL ASSOCIATED WIRING/CONDUIT BACK TO SOURCE. TURN BREAKER OFF, MARK AS SPARE AND UPDATE PANEL SCHEDULE.
2. EXISTING ROOF TOP FAN TO BE REMOVED BY MECHANICAL. REMOVE WIRING/CONDUIT BACK TO SOURCE (MCC-MM). TURN OFF AND MARK MCC WRAPPER AS SPARE.
3. FED FROM CDP PP-KK.
4. FED FROM CDP PP-DD.

NO.	Description	BY	DD/MM/YY
5			
4			
3			
2			
1			
0	ISSUED FOR CONSTRUCTION	VEK	21/08/17

ENGINEERS GEOSCIENTISTS MANITOBA
Certificate of Authorization
SMS Engineering Ltd.
No. 166

PROVINCE OF MANITOBA
V.E. KANE
2017 Aug 21
Member 30363
REGISTERED PROFESSIONAL ENGINEER

770 Bradford Street
Winnipeg, Canada
T 204 775 0291
SMSeng.com

SMS ENGINEERING

Winnipeg Transit

Project Title
CITY OF WINNIPEG FORT ROUGE TRANSIT BASE - STORAGE TRACK 1-12 VENTILATION UPGRADE

WINNIPEG MANITOBA

Drawing Title
MAIN FLOOR AND ROOF PLAN - DEMOLITION - ELECTRICAL

Drawn By	Checked By	Approved By
IN	VEK	VEK
Scale: AS SHOWN	Date: AUGUST 2017	Project No. 16-149-02
Revision Number: 0	Drawing Number: E1.1	Sheet Order: 1 OF 3