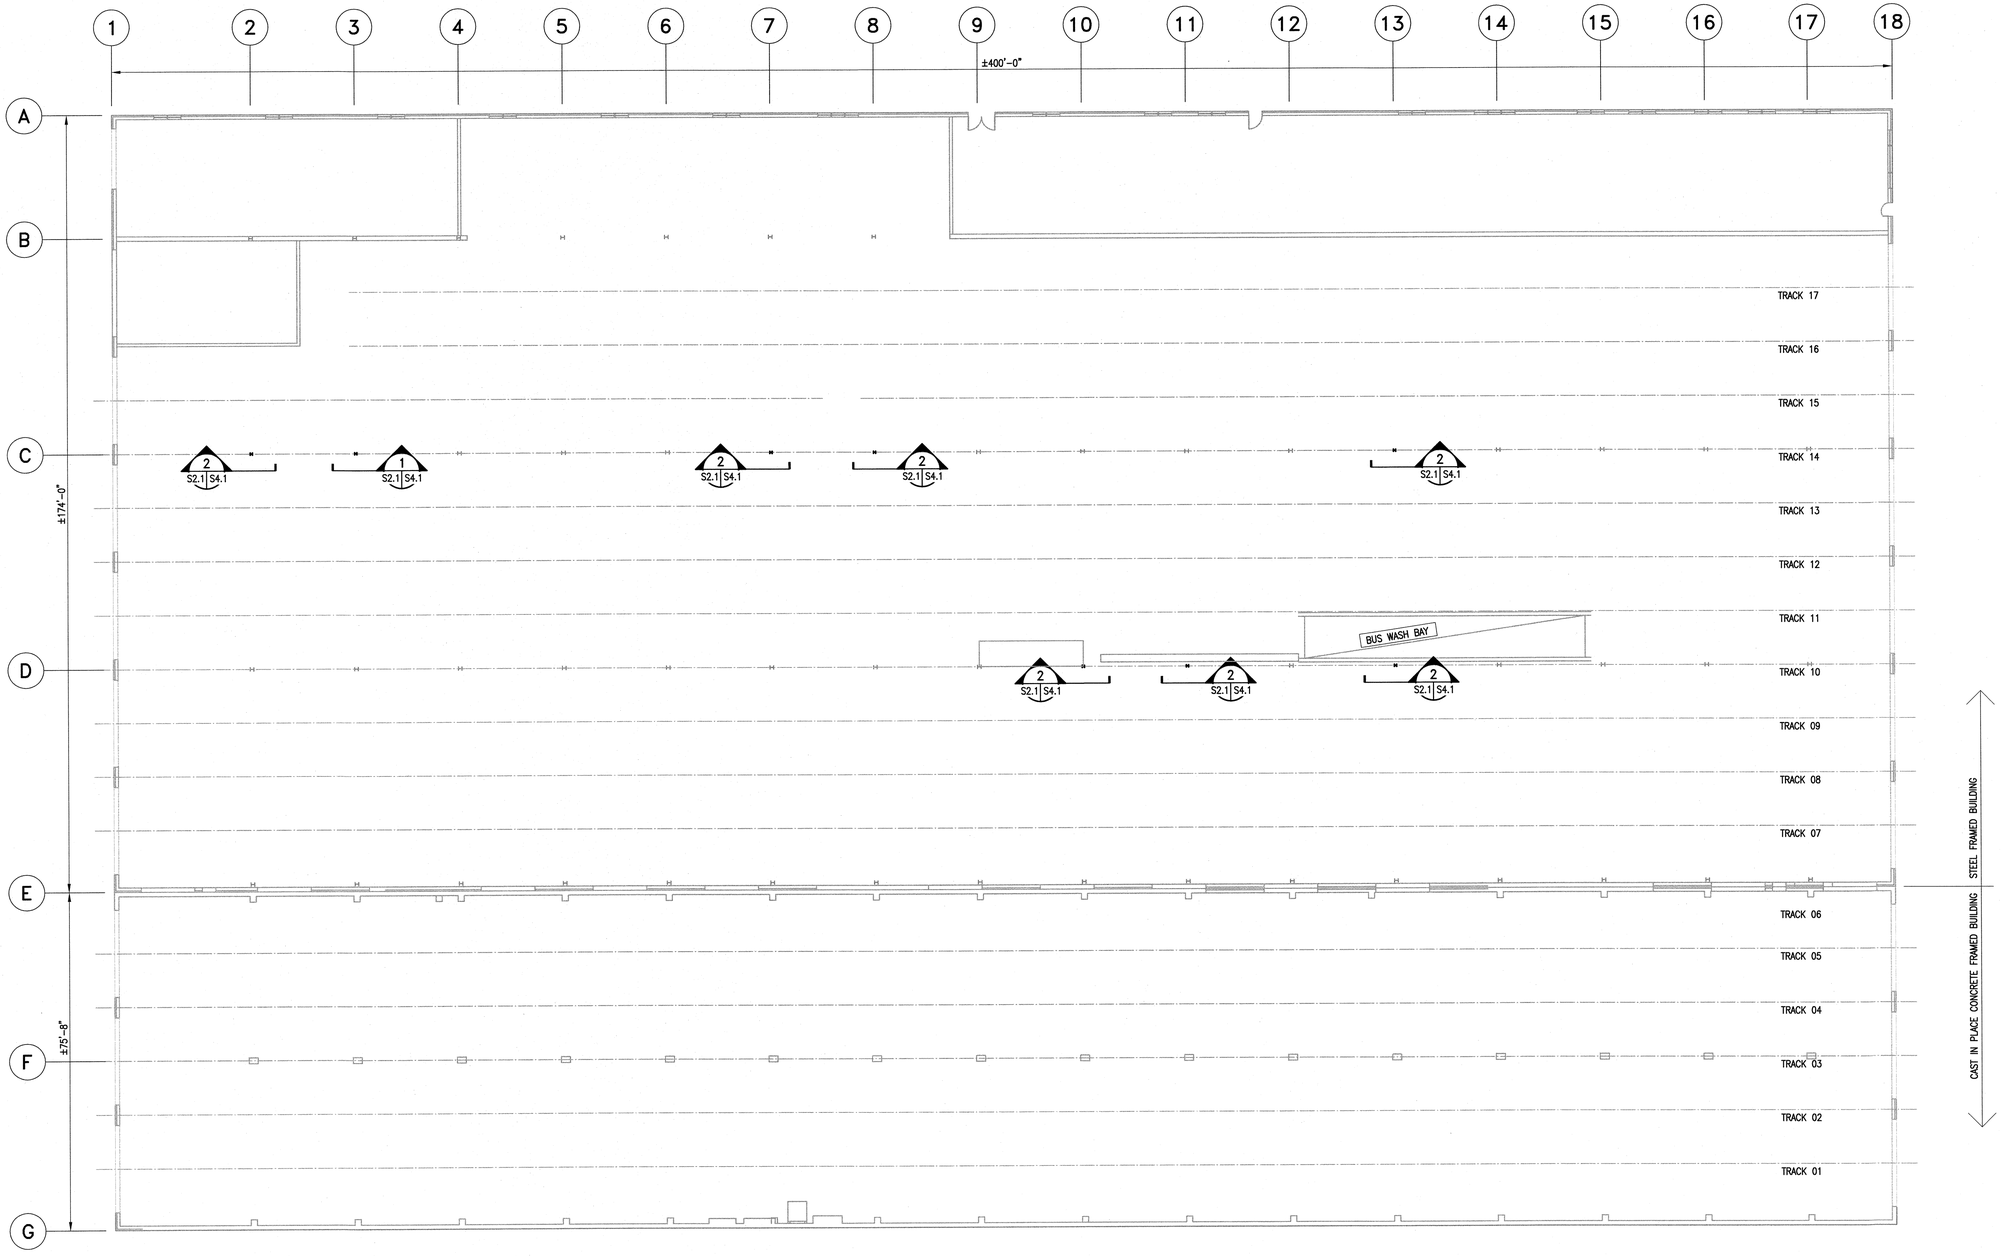

FLOOR PLAN

1/16" = 1'-0"

SCOPE OF WORK

1. REPAIRS OR REPLACE EXISTING STEEL COLUMNS AS INDICATED ON PLAN.

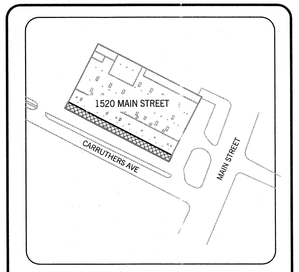

KEY PLAN

The General Contractor shall check & verify all dimensions and report any errors or omissions to the designers.

No.	Date	Issue/Revision	By
0	2017-08-15	ISSUED FOR CONSTRUCTION	IM

APEGM
Certificate of Authorization
Crosier Kilgour & Partners Ltd.
No. 235 Date: 2017-08-15

PROVINCE OF MANITOBA
I.MINENKOV
Member
33444
REGISTERED PROFESSIONAL ENGINEER
2017 Aug 15

Consultant

300-275 Carlton Street
Winnipeg, Manitoba R3C 5R6
T 204. 943. 7501
F 204. 943. 7507

Crosier Kilgour
& Partners Ltd.
CONSULTING STRUCTURAL ENGINEERS

Project
WINNIPEG TRANSIT
NORTH GARAGE
2017 STRUCTURAL REPAIRS
1520 MAIN STREET
WINNIPEG, MANITOBA

Sheet Title
FLOOR PLAN

File	Date
2017-0210	2017-08-15
Design: IM	Drawn: LL
Revision: 0	Sheet No.: S2.1