ISO A1 - 594mm x 841mm

O:\Winnipeg\Proj\5170563\09. Drawing\05. Design\06. Sheets\Detailed Design\Treetop Lookout Structure\5170563 - DD21 - N Jump SLB.dwg Last Saved: 10/25/2017 10:10 AM by TNeinrick Plotted: 10/25/2017 11:56 AM by Tim Neinrick

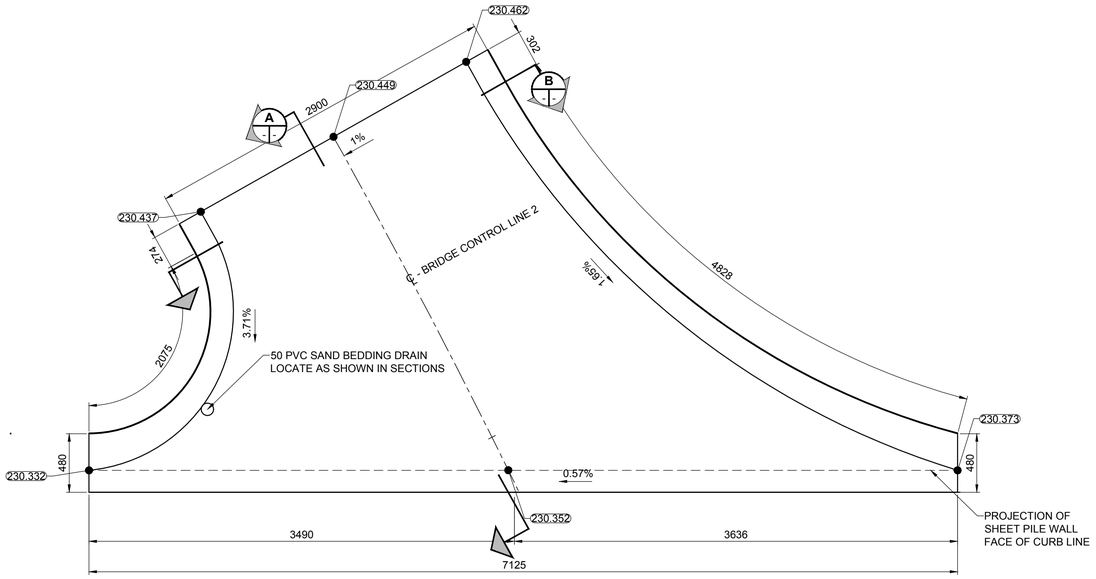

3 02 22 DETAIL - NORTH JUMP SLAB
SCALE: 1:25

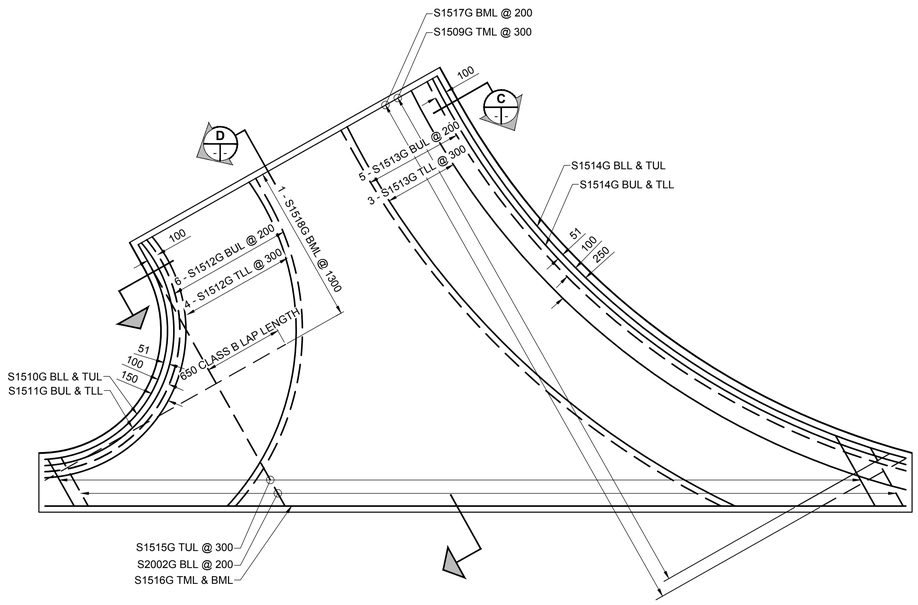

1 DETAIL - NORTH JUMP SLAB
SCALE: 1:25

NOTE: JUMP SLAB CURB AND CURB REINFORCING NOT SHOWN FOR CLARITY.

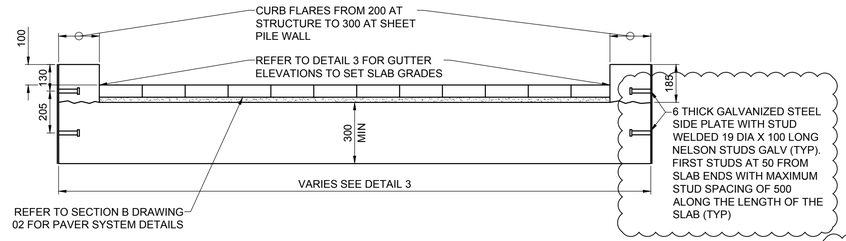

A SECTION - NORTH JUMP SLAB CONCRETE
SCALE: 1:15

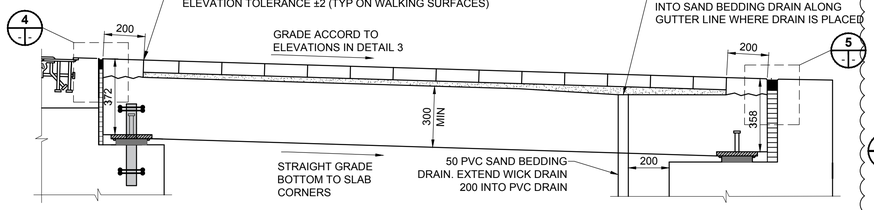

B SECTION - NORTH JUMP SLAB CONCRETE
SCALE: 1:15

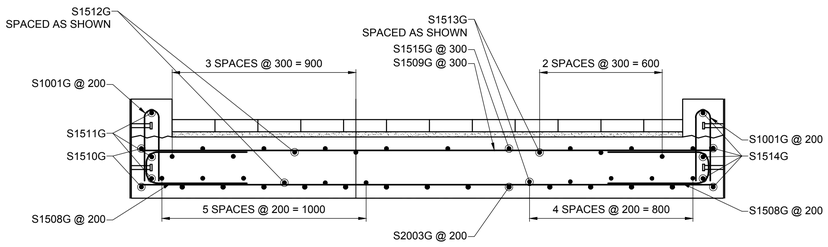

C SECTION - NORTH JUMP SLAB REINFORCING
SCALE: 1:25

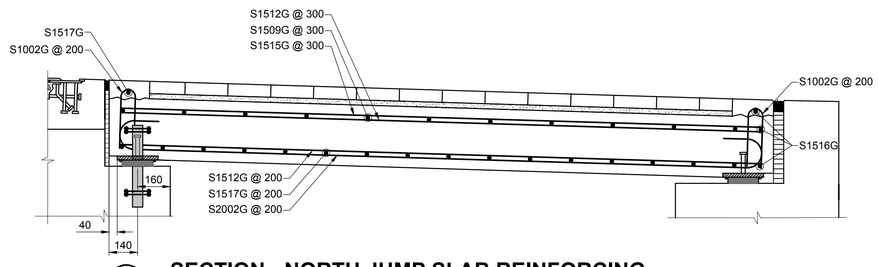

D SECTION - NORTH JUMP SLAB REINFORCING
SCALE: 1:15

SYMBOLS FOR REINFORCING PLAN

TOP REINFORCING BAR

BOTTOM REINFORCING BAR

JUMP SLAB REBAR LAYERS

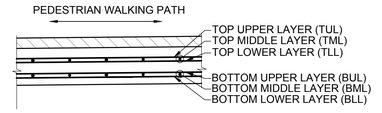

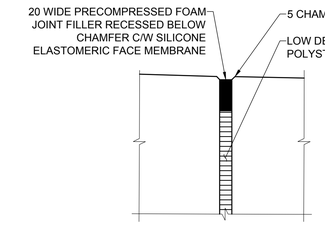

4 DETAIL - NORTHWEST SLAB JOINT
SCALE: 1:5

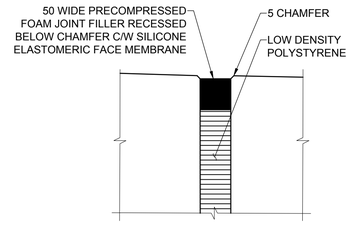

5 DETAIL - NORTHEAST SLAB JOINT
SCALE: 1:5

NOTE:
1. BARS Mk. S1512G, S1513G & S1514G SHALL BE FIELD CUT TO LENGTH TO THE SATISFACTION OF THE ENGINEER.
2. BARS Mk. S1001G SHALL BE PLACED PERPENDICULAR TO CURB CENTRE LINE.
3. CURVED BAR RADII MAY BE FIELD ADJUSTED TO MAINTAIN SPACING AND COVER REQUIREMENTS, AS DIRECTED BY THE ENGINEER.

ENGINEERS GEOSCIENTISTS MANITOBA
Certificate of Authorization
MORRISON HERSHFIELD
No. 1736

METRIC
WHOLE NUMBERS INDICATE MILLIMETRES
DECIMALIZED NUMBERS INDICATE METRES

LOCATION APPROVED
UNDERGROUND STRUCTURES

SUPR. U/G STRUCTURES COMMITTEE — DATE

NOTE:
LOCATION OF UNDERGROUND STRUCTURES AS SHOWN ARE BASED ON THE BEST INFORMATION AVAILABLE BUT NO GUARANTEE IS GIVEN THAT ALL EXISTING UTILITIES ARE SHOWN OR THAT THE GIVEN LOCATIONS ARE EXACT. CONFIRMATION OF EXISTENCE AND EXACT LOCATION OF ALL SERVICES MUST BE OBTAINED FROM THE INDIVIDUAL UTILITIES BEFORE PROCEEDING WITH CONSTRUCTION.

BM ELEV

No.	REVISIONS	YY/MM/DD	BY
1	ISSUED FOR ADDENDUM 1	17/10/27	DAN
0	ISSUED FOR TENDER	17/10/13	DAN

MORRISON HERSHFIELD

DESIGNED BY	TN	CHECKED BY	DAN
DRAWN BY	AH	APPROVED BY	BE
HOR SCALE	AS SHOWN	RELEASED FOR CONSTRUCTION	
VERT SCALE	AS SHOWN		
DATE	17/10/13	DATE	

PROFESSIONAL'S SEAL
PROVINCE OF MANITOBA
D.A. NEILSON
Member
37248
REGISTERED PROFESSIONAL ENGINEER

CONSULTANT FILE NAME
5170563 - DD21 - N Jump SLB.dwg

BID OPPORTUNITY No. 754-2017

Winnipeg

THE CITY OF WINNIPEG
PUBLIC WORKS DEPARTMENT
ENGINEERING DIVISION

TACHE PROMENADE TREETOP LOOKOUT

NORTH JUMP SLAB DETAILS

CITY DRAWING NUMBER	
B250-17-48	
SHEET	OF
48	70
DRAWING No.	REV
22	1