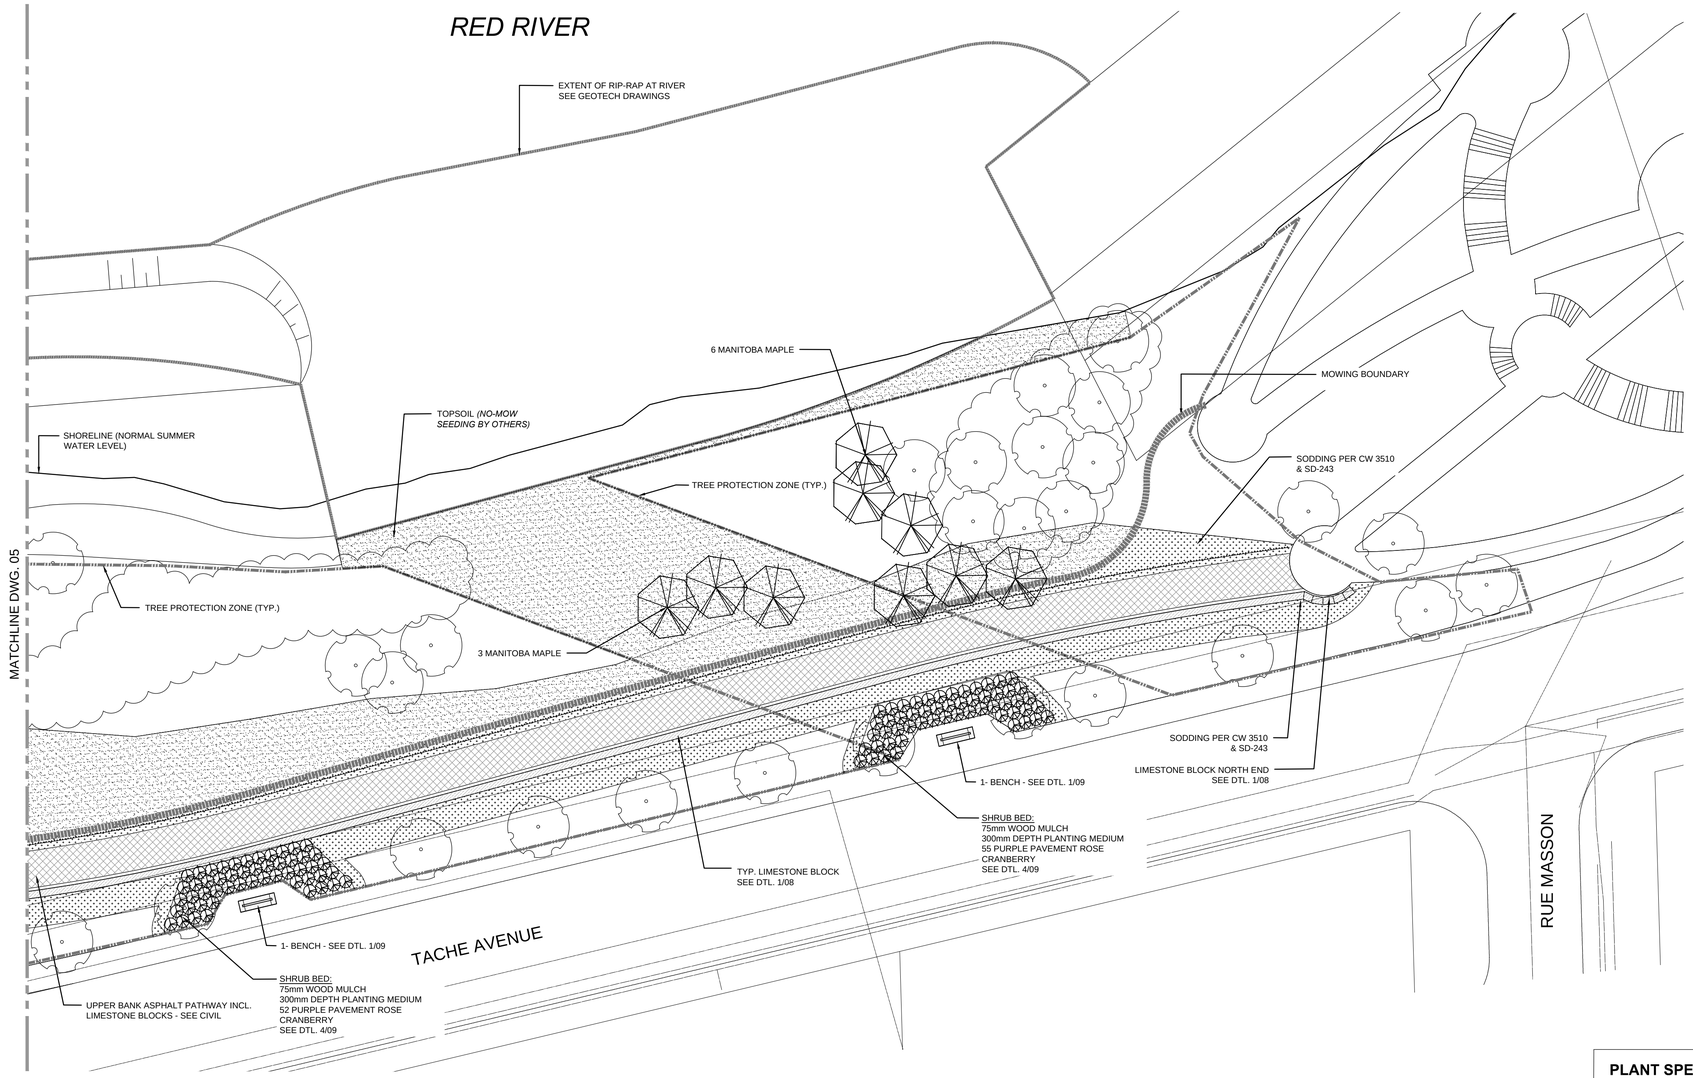

1
06
MATERIALS & PLANTING PLAN
SCALE: 1:250

GENERAL NOTES

1. ALL UTILITIES ARE SHOWN AS INFORMATION ONLY. CONTRACTOR TO CONFIRM LOCATION OF ALL UTILITIES ON SITE PRIOR TO CONSTRUCTION.
2. CONTRACTOR SHALL PROVIDE QUALIFIED CREW TO LAY OUT LANDSCAPING ELEMENTS. THE CREW SHALL BE EQUIPPED WITH ALL THE NECESSARY EQUIPMENT TO PROVIDE HORIZONTAL AND VERTICAL LAYOUT IN ACCORDANCE WITH THE DRAWINGS AND SPECIFICATIONS.
3. CONTRACTOR TO STAKE OUT LOCATION OF ALL WORKS FOR REVIEW BY CONTRACT ADMINISTRATOR PRIOR TO ANY REMOVALS OR CONSTRUCTION.
4. DURING CONSTRUCTION CONTRACTOR TO PROTECT TO CITY OF WINNIPEG STANDARDS ALL EXISTING BUILDINGS & FEATURES, ABOVE & BELOW GROUND UTILITIES, PAVING, CURBS, SIDEWALKS, FENCING, BOLLARDS AND PLANTING MATERIAL, TO REMAIN. AREAS DAMAGED DURING CONSTRUCTION TO BE REPAIRED IN ACCORDANCE WITH CITY OF WINNIPEG STANDARD CONSTRUCTION SPECIFICATIONS AT NO COST TO THE CITY.
5. ALL WORK TO BE DONE IN ACCORDANCE WITH CITY OF WINNIPEG STANDARD CONSTRUCTION SPECIFICATIONS UNLESS OTHERWISE INDICATED.
6. DECIDUOUS TREES TO BE FIELD LOCATED W/CONTRACT ADMINISTRATOR.

MATERIALS LEGEND:

- MOWING BOUNDARY
- APPROX. EXTENT OF TREE PROTECTION ZONE / FENCING
- PROTECT & MAINTAIN EXISTING TREE
- ASPHALT PATH - SEE CIVIL
- UNIT PAVERS IN CONC. BLOCKOUT - BELVEDERE
- CIP CONC. SIDEWALK - SEE CIVIL
- UNIT PAVER INDICATOR STRIP IN CONC. BLOCKOUT
- LIMESTONE BLOCK RETAINING WALL
- TOPSOIL *(FOR NO-MOW SEEDING BY OTHERS)*
- SODDING PER CW 3510 & SD-243

PLANT SPECIFICATION LIST

QTY	BOTANICAL / COMMON NAME	SIZE / REMARKS
Deciduous Trees		
9	*Acer negundo* / Manitoba Maple	Single-stem 65mm cal. 12 major branches in well formed head1.8m above grade B & B, wire basket. Double stake.
Deciduous Shrubs		
107	*Rosa x 'Purple Pavement'* / Purple Pavement Rose	350-450mm dia. well formed shrub with even growth. Container stock (2 gal pot min.)

BID OPPORTUNITY No. 754-2017

LOCATIONS APPROVED UNDERGROUND STRUCTURES

SIGNED BY: _____ DATE _____
SUPV U/G STRUCTURES

LOCATION OF UNDERGROUND STRUCTURES AS SHOWN ARE BASED ON THE BEST INFORMATION AVAILABLE BUT NO GUARANTEE IS GIVEN THAT ALL EXISTING UTILITIES ARE SHOWN OR THAT THE GIVEN LOCATIONS ARE EXACT CONFIRMATION OF EXISTANCE AND EXACT LOCATION OF ALL SERVICES MUST BE OBTAINED FROM THE INDIVIDUAL UTILITIES BEFORE PROCEEDING

G.B.M.
ELEV.

NO.	REVISIONS	DATE	BY
0	ISSUED FOR TENDER	17/10/13	JH

HTFC PLANNING & DESIGN
500-115 Bannatyne Avenue East Winnipeg, MB R3B 0R3
PHONE 204 944 9907 WEB htfc.mb.ca

DESIGNED BY	GM	CHECKED BY	GM
DRAWN BY	JH	APPROVED BY	GM
HOR. SCALE	AS NOTED	RELEASED FOR CONSTRUCTION	
VERTICAL	AS NOTED		
DATE	17/10/13	DATE	

ENGINEER'S SEAL
Glen Manning
Member No.
Oct. 13, 2017
CONSULTANT ACAD DWG. NO.

Winnipeg
THE CITY OF WINNIPEG
PUBLIC WORKS DEPARTMENT
ENGINEERING DIVISION

TACHE PROMENADE

MATERIALS & PLANTING PLAN

CITY DRAWING NUMBER B250-17-64
SHEET 64 OF 70
DRAWING No. 06 REV 0

Oct 12, 2017 – 6:16pm
\\psf\HTFC_FILE_SERVER\2017\17-042 Tache Promenade\4.2 Construction Drawings\ACAD\17-042 LAYOUT.dwg – tab: 04 05 06 Materials & Planting