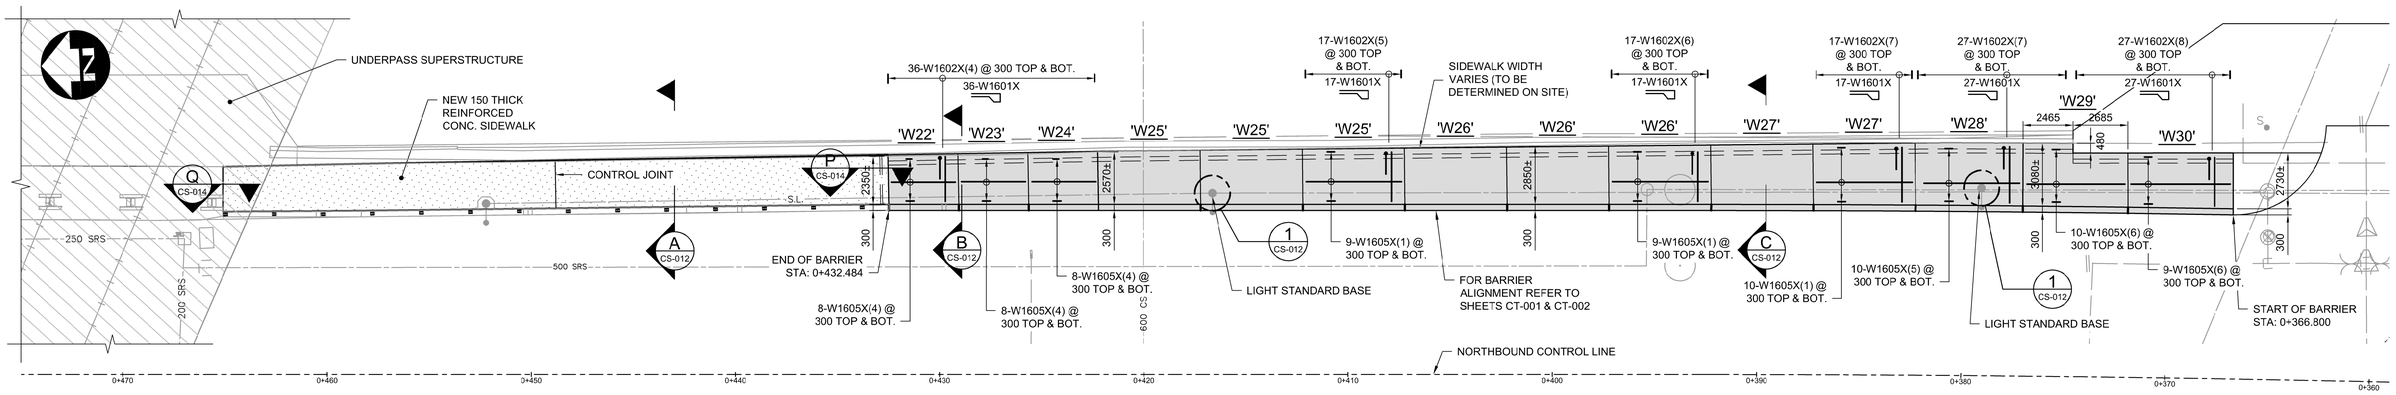

SOUTHEAST SIDEWALK - PLAN
1:150

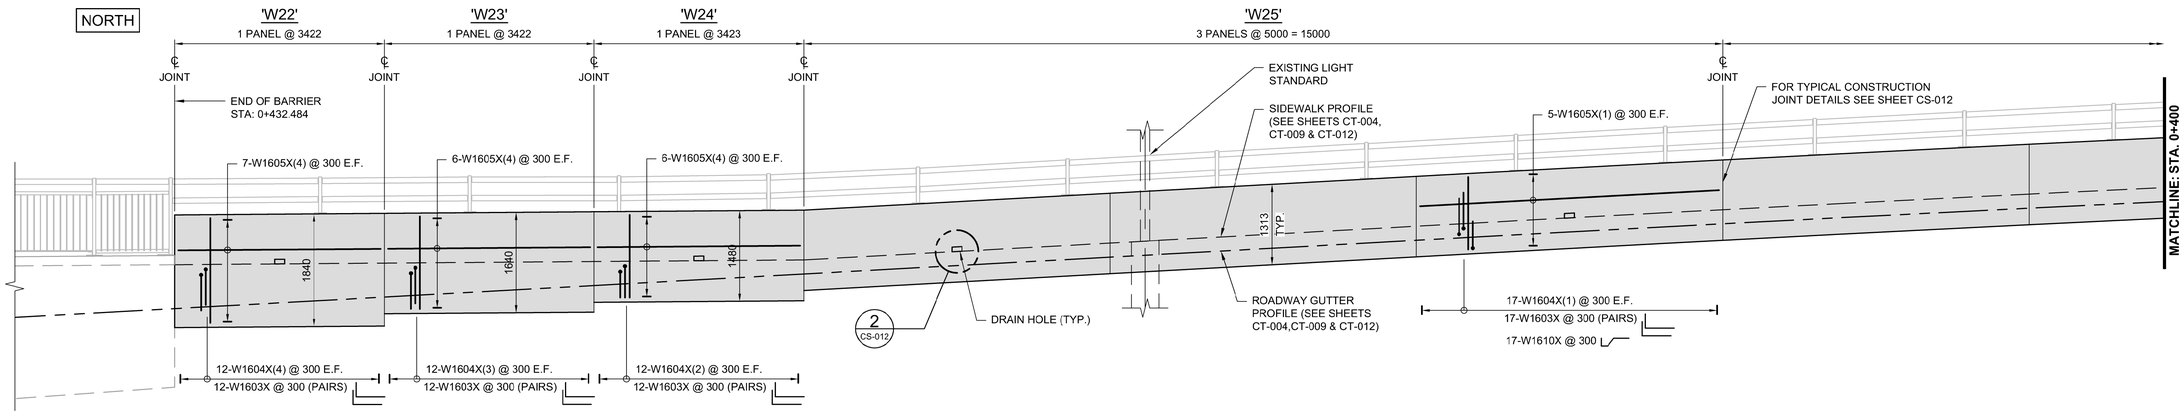

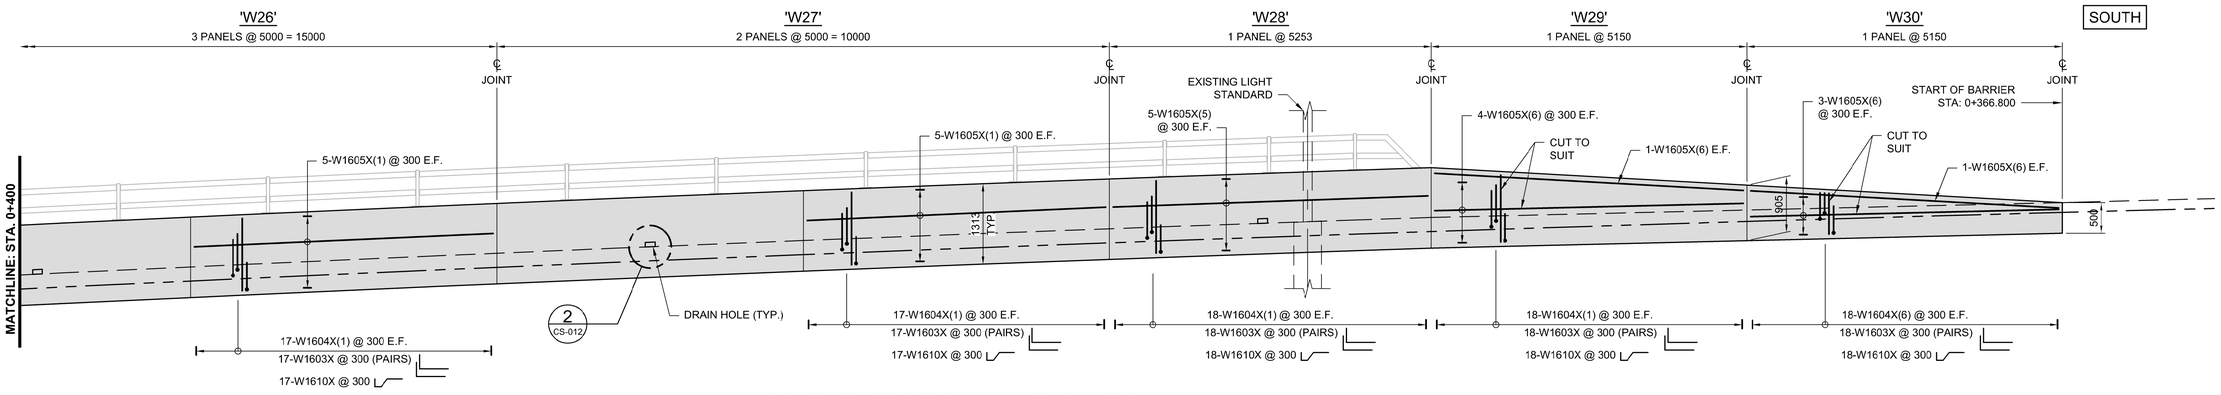

SOUTHEAST SIDEWALK - ELEVATION
1:50

NOTES:

1. FOR PEDESTRIAN HANDRAIL AND BICYCLE RAIL POST LAYOUT AND BILL OF MISCELLANEOUS METAL FOR PRESET ANCHOR UNITS MK. "Q1" , REFER TO SHEETS CS-020 TO CS-025.

KEY PLAN

UNDERGROUND STRUCTURES

SUPV. U/G STRUCTURES DATE

LOCATION OF UNDERGROUND STRUCTURES AS SHOWN ARE BASED ON THE BEST INFORMATION AVAILABLE, BUT NO GUARANTEE IS GIVEN THAT ALL EXISTING UTILITIES ARE SHOWN OR THAT THE GIVEN LOCATIONS ARE EXACT. CONFIRMATION OF EXISTENCE AND EXACT LOCATION OF ALL SERVICES MUST BE OBTAINED FROM THE INDIVIDUAL UTILITIES BEFORE PROCEEDING WITH CONSTRUCTION.

NO.	REVISIONS	DATE	BY
0	ISSUED FOR TENDER	18/03/16	TJP

B.M. ELEV.

DESIGNED BY	DRA
DRAWN BY	CGC
CHECKED BY	DRA
APPROVED BY	TJP
HOR. SCALE	—
VERTICAL	—
DATE	

DILLON CONSULTING

RELEASED FOR CONSTRUCTION

DATE

ENGINEER'S SEAL
PROVINCE OF MANITOBA
ORIGINAL STAMPED BY
D.R.C. AMORIM
18/03/16
Member
33215
REGISTERED PROFESSIONAL ENGINEER

CONSULTANT PROJECT NUMBER
17-6152

APEGM
Certificate of Authorization
Dillon Consulting Limited (MB)
No. 1789 Date: 18/03/16

THE CITY OF WINNIPEG
PUBLIC WORKS DEPARTMENT

2018 REGIONAL STREET RENEWAL PROJECT
McPHILLIPS STREET RECONSTRUCTION AND UNDERPASS STRUCTURAL IMPROVEMENTS
LOGAN AVENUE TO JARVIS AVENUE

EAST SIDE RECONSTRUCTION (2 OF 2)

CITY DRAWING NUMBER
U212-18-CS-011-R0

SHEET 011 OF 026

CONSULTANT DRAWING NUMBER
CS-011

G:\CAD\176152\Drawings\Structural\Contract\176152-CON-CS-EAST SIDE RECONSTRUCTION (2 OF 2).dwg