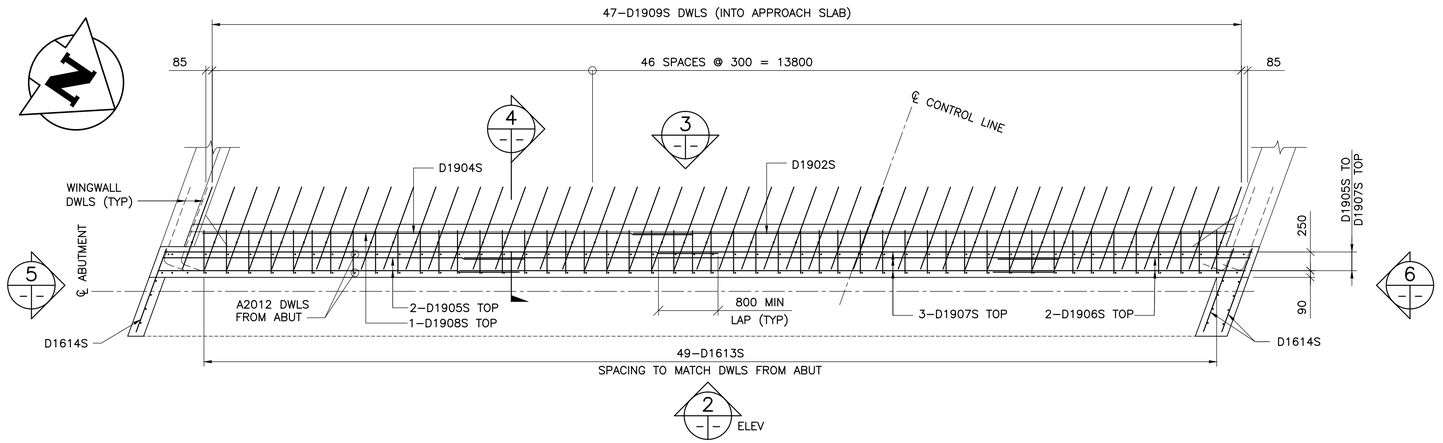

1 — PLAN — ABUTMENT BACKWALL REINFORCING
1 : 40
— WEST ABUTMENT BACKWALL SHOWN, EAST OPPOSITE HAND

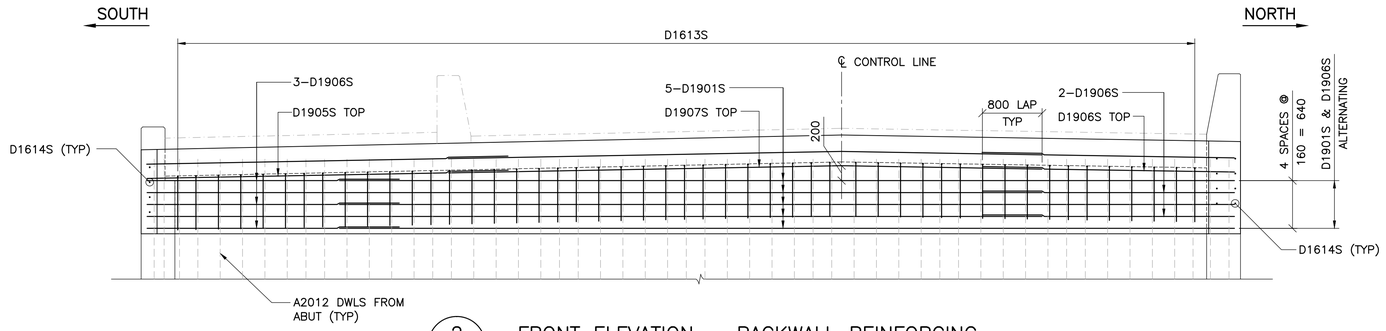

2 — FRONT ELEVATION — BACKWALL REINFORCING
1 : 40
— WEST ABUTMENT BACKWALL SHOWN, EAST OPPOSITE HAND

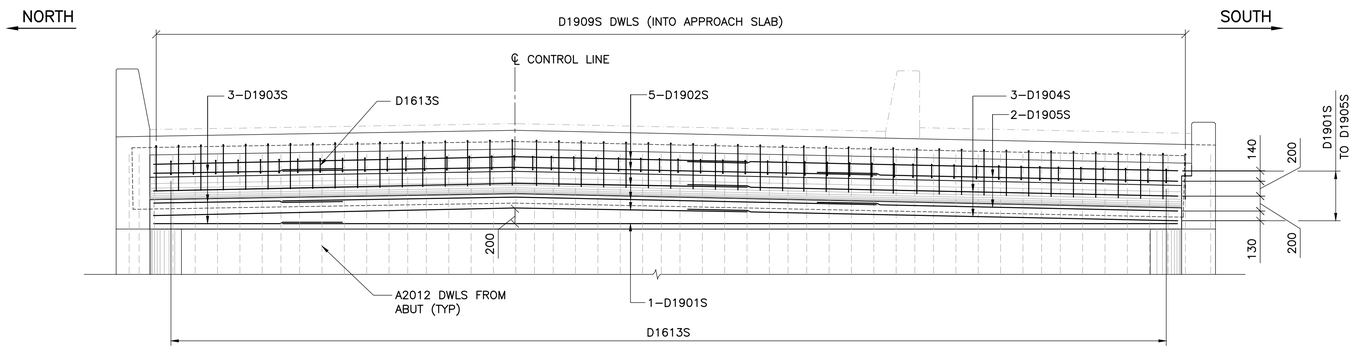

3 — BACK ELEVATION — BACKWALL REINFORCING
1 : 40

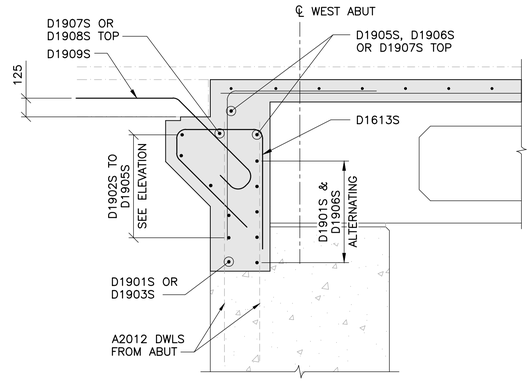

4 — ABUTMENT BACKWALL — SECTION
1 : 20

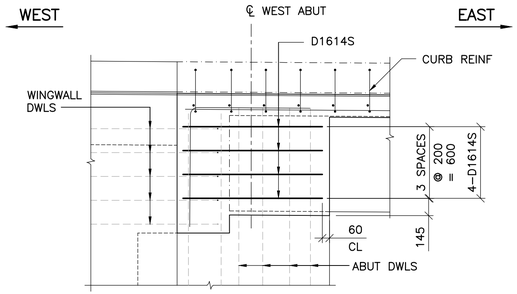

5 — ELEVATION — SOUTH MASKWALL REINFORCING
1 : 25
— WEST ABUTMENT MASKWALL SHOWN, EAST OPPOSITE HAND

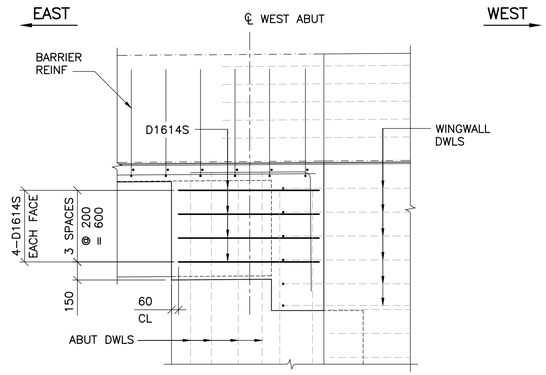

6 — ELEVATION — NORTH MASKWALL REINFORCING
1 : 25
— WEST ABUTMENT MASKWALL SHOWN, EAST OPPOSITE HAND

ENGINEERS GEOSCIENTISTS MANITOBA
Certificate of Authorization
Tetra Tech Canada Inc.
No. 6499

NO.	REVISIONS	DATE	BY
0	ISSUED FOR TENDER	17.10.04	D.M.

B.M. ELEV.

TETRA TECH

DESIGNED BY D.M. | CHECKED BY J.Z.
DRAWN BY M.V./B.M. | APPROVED BY E.F.S.
HOR. SCALE: AS NOTED
VERTICAL:
DATE 17.10.04
ACCEPTED BY DATE
ORIGINAL DRAWING SIGNED BY: D. MUHURDAREVIC, P.ENG. 17.10.04
D. MUHURDAREVIC, P.ENG. BRIDGE PROJECTS ENGINEER

PROVINCE OF MANITOBA
D.E.S. MITCHELL
ORIGINAL SIGNED
17.10.04
33352
REGISTERED PROFESSIONAL ENGINEER

CONSULTANT DRAWING NO.
1600070700-DWG-S0038

Winnipeg

THE CITY OF WINNIPEG
PUBLIC WORKS DEPARTMENT
ENGINEERING DIVISION

SASKATCHEWAN AVE AT STURGEON CREEK
BRIDGE CONSTRUCTION

CITY DRAWING NUMBER B248-17-038
SHEET 38 OF 69

BACKWALL — REINFORCING DETAILS

38