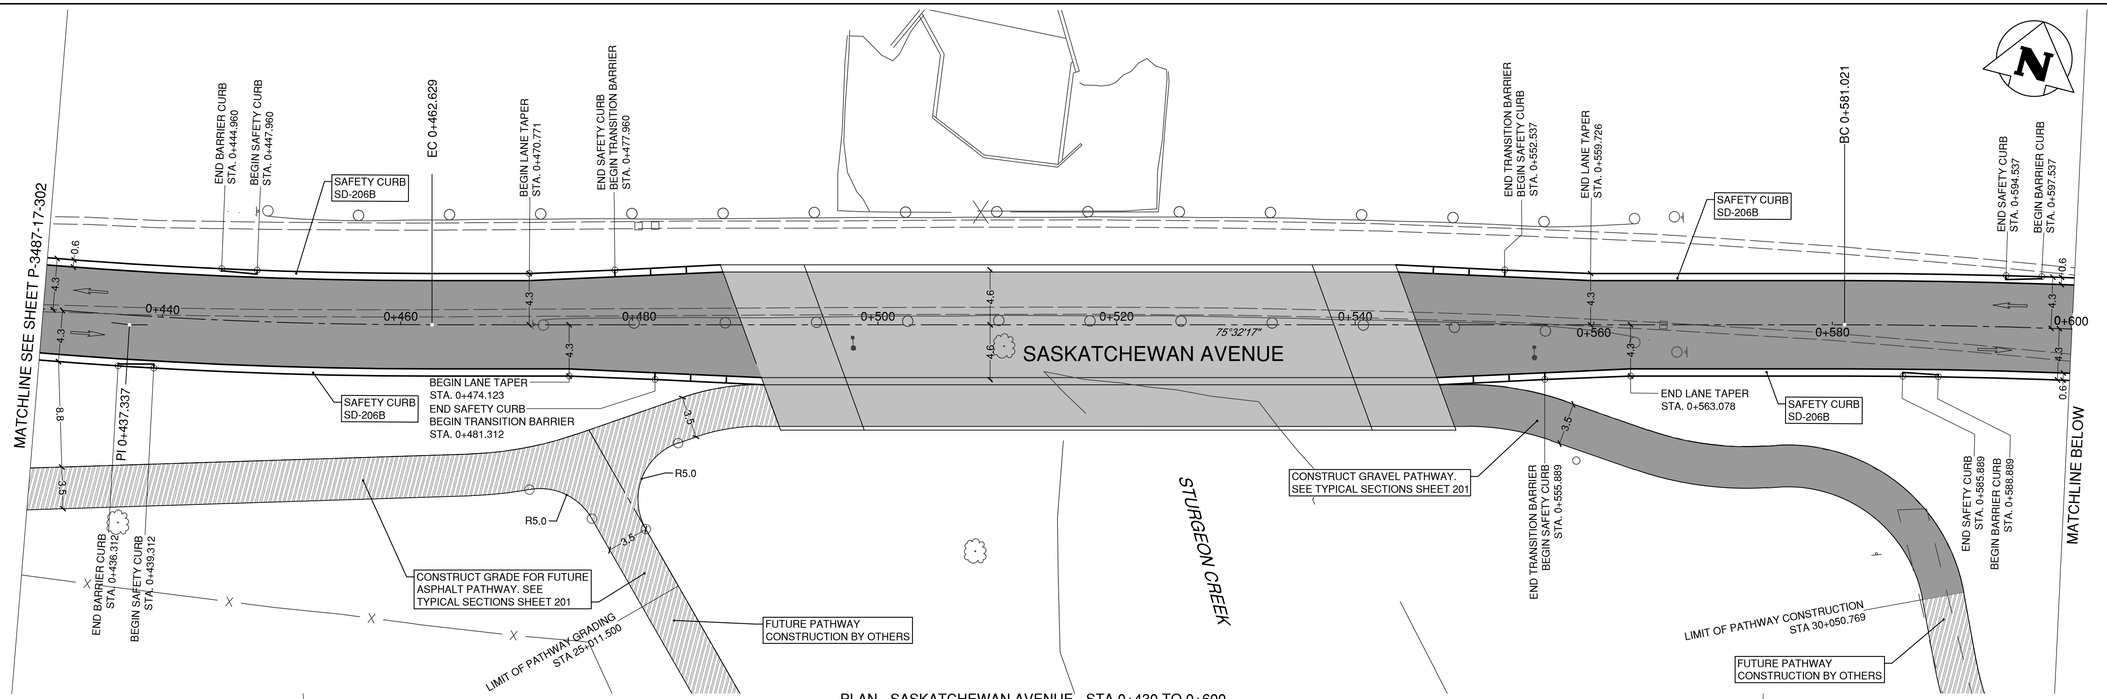

PLAN - SASKATCHEWAN AVENUE - STA 0+430 TO 0+600

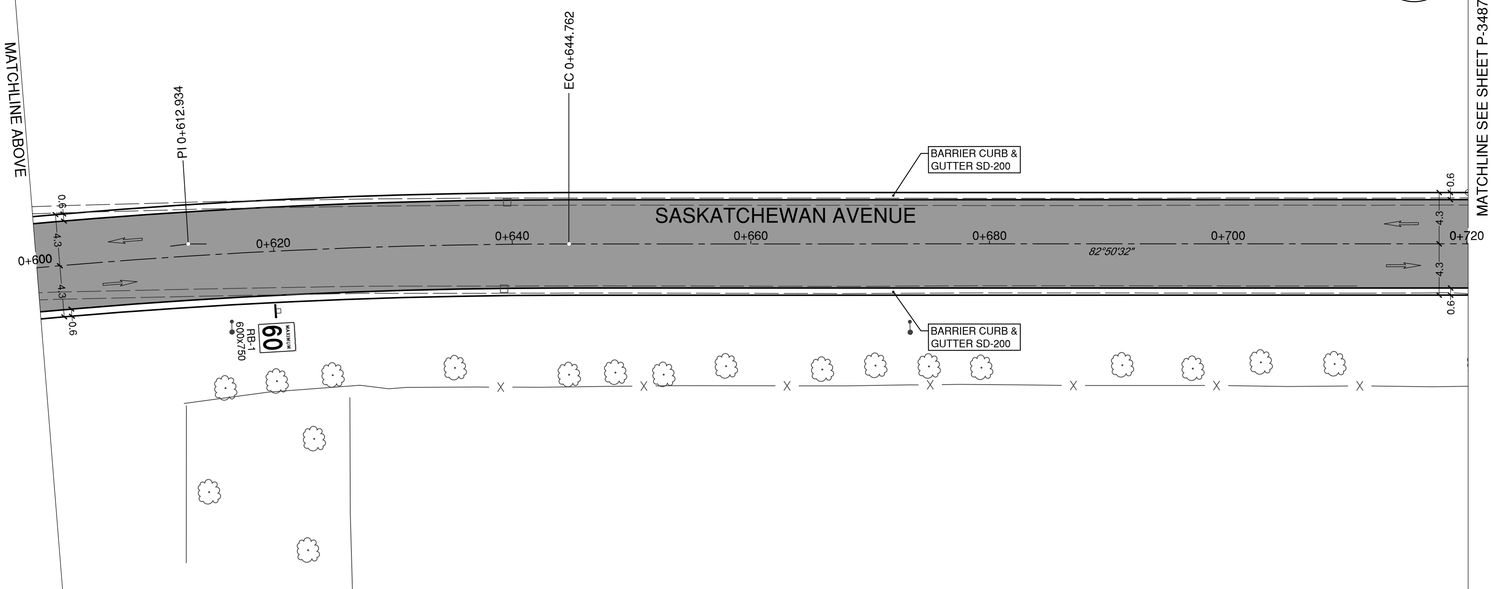

PLAN - SASKATCHEWAN AVENUE - STA 0+600 TO 0+720

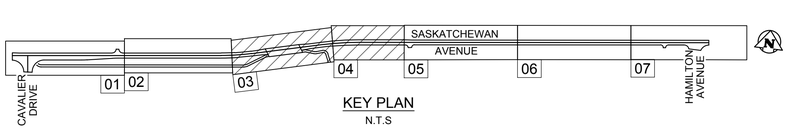

KEY PLAN
N.T.S

0 2 1:250 12m

NO.	REVISIONS	DATE	BY
0	ISSUED FOR TENDER	17.10.04	DRA

B.M. ELEV.

TETRA TECH

DESIGNED BY	DRA	CHECKED BY	AF
DRAWN BY	MT	APPROVED BY	EFS
HOR. SCALE:	1:250	ACCEPTED BY	DATE
VERTICAL:		ORIGINAL DRAWING SIGNED BY: D. MUHURDAREVIC, P.ENG.	17.10.04
DATE	17.10.04	DAMIR MUHURDAREVIC, P.ENG. BRIDGE PROJECTS ENGINEER	

PROVINCE OF MANITOBA
D.R. ALEXANDER
ORIGINAL SIGNED
17.10.04
41334
REGISTERED PROFESSIONAL ENGINEER

CONSULTANT DRAWING NO.
1600070700-C062

Winnipeg

THE CITY OF WINNIPEG
PUBLIC WORKS DEPARTMENT
ENGINEERING DIVISION

SASKATCHEWAN AT STURGEON CREEK
BRIDGE CONSTRUCTION

CITY DRAWING NUMBER
P3487-17-303

SHEET 62 OF 69

SASKATCHEWAN AVENUE ROADWORKS
LANING AND SIGNING

62