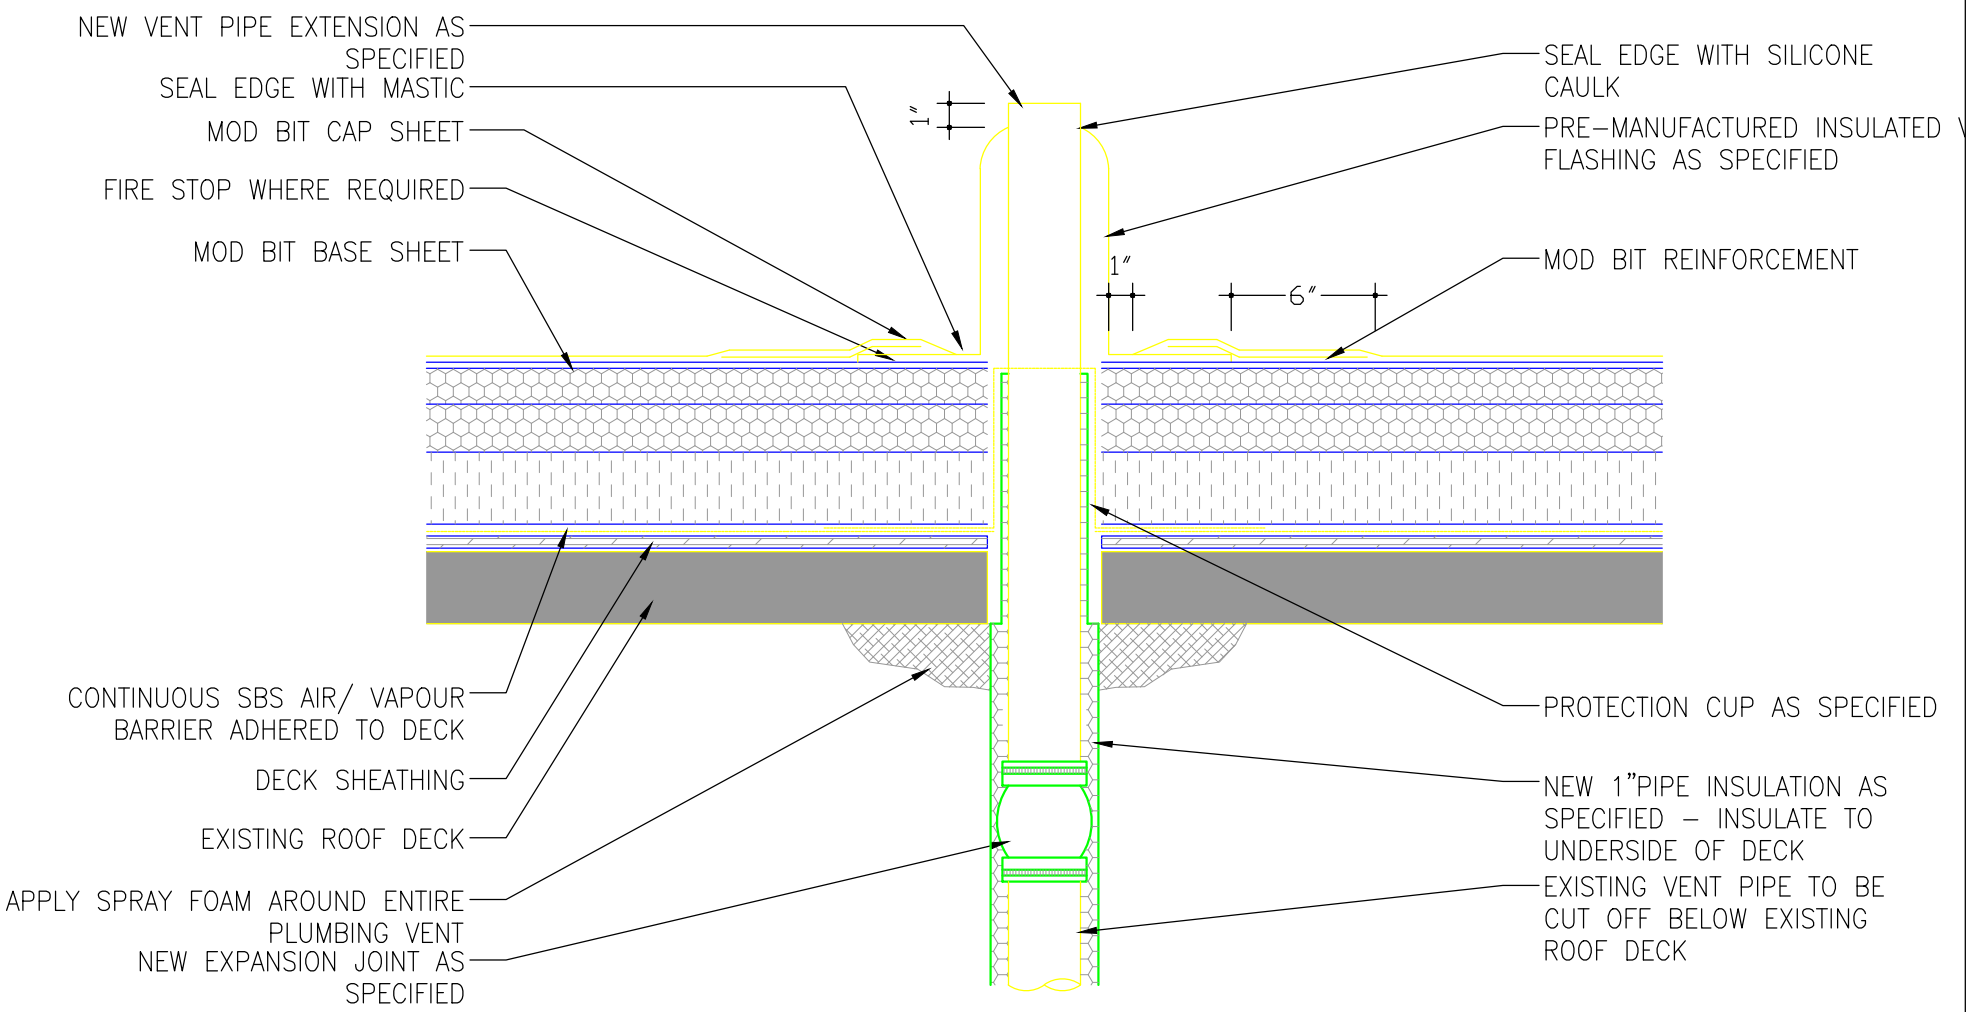

PLUMBING VENT DETAIL

QCA BUILDING ENVELOPE LTD.

PROJECT NAME:	PROVISION OF ROOF REPLACEMENT
CLIENT:	COW PLANNING, PROPERTY & DEVELOPMENT
eFile:	875-2017_Drawing_A-2-R0
SCALE:	NTS
SHEET NO:	A2-R0