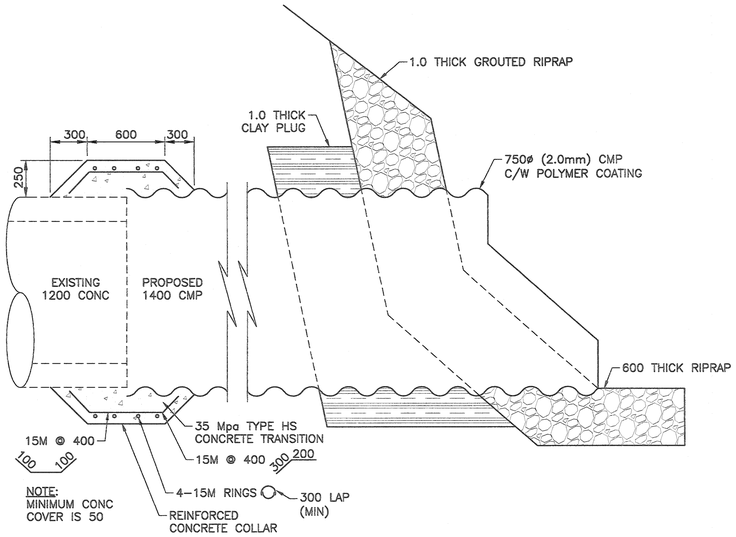

CONCRETE COLLAR AND END SECTION DETAIL
(END CONDITION 2)
SCALE: N.T.S.

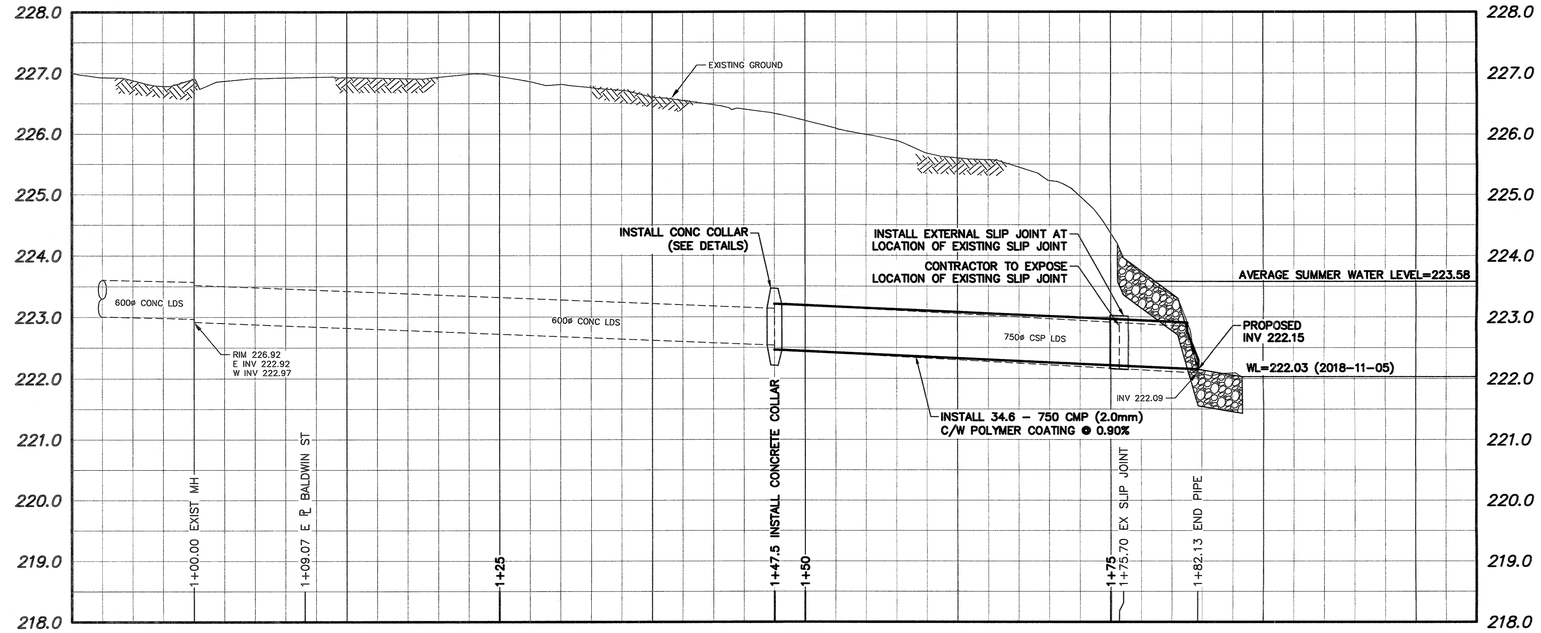

NOTE: CHAINAGES SHOWN ARE ALONG ℄ OF 600 CONC LDS

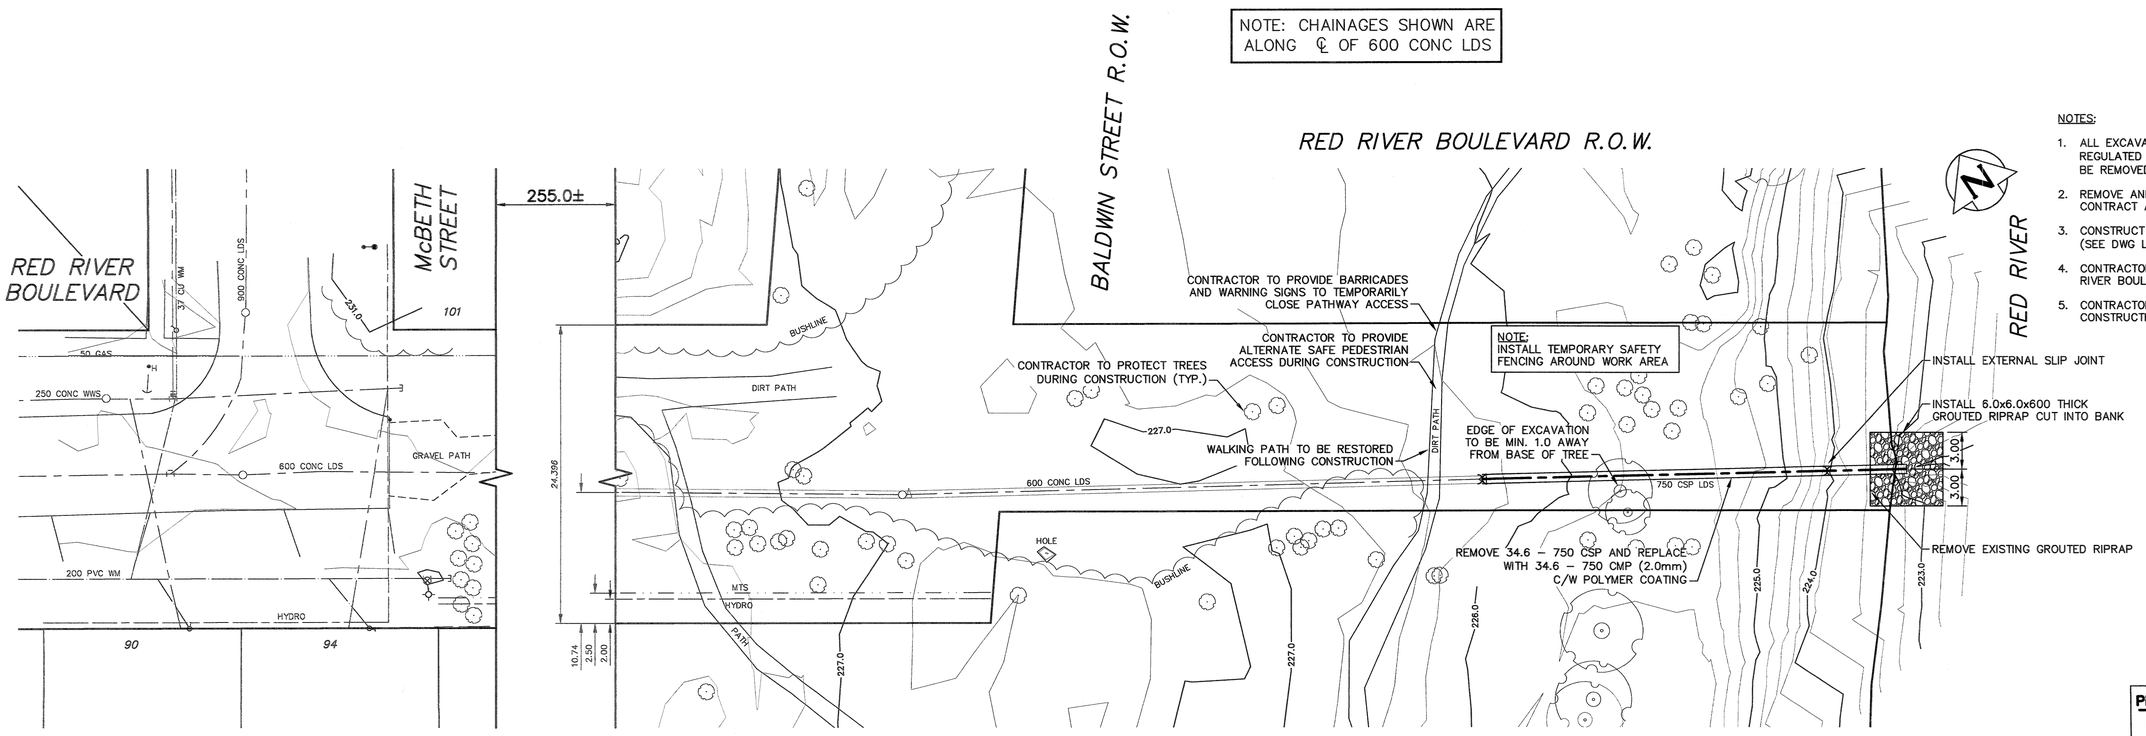

NOTE:
INSTALL TEMPORARY SAFETY FENCING AROUND WORK AREA

NOTES:

1. ALL EXCAVATED MATERIAL WITHIN 107.0 OF THE REGULATED SUMMER RIVER LEVEL (RSRL) MUST BE REMOVED FROM SITE (NO STOCK PILING).
2. REMOVE AND REPLACE TREES AS DIRECTED BY CONTRACT ADMINISTRATOR.
3. CONSTRUCT CLAY COFFER DAM AS REQUIRED (SEE DWG LD–8871).
4. CONTRACTOR TO ACCESS SITE OFF OF RED RIVER BOULEVARD.
5. CONTRACTOR TO PROTECT TREES DURING CONSTRUCTION.

PROPERTY LIMITS DELINEATION

DELINEATION OF PROPERTY LIMITS AS SHOWN ON THIS DWG DOES NOT REPRESENT A "LEGAL SURVEY". KGS GROUP MAKES NO REPRESENTATION OR WARRANTY AS TO THE ACCURACY OF PROPERTY LIMITS DELINEATED ON THIS DWG, NOR ON THE DIMENSIONAL ACCURACY OF DWG FEATURES RELATIVE TO THOSE PROPERTY LIMITS.

ENGINEERS GEOSCIENTISTS MANITOBA
Certificate of Authorization
KGS Group
No. 245

METRIC
WHOLE NUMBERS INDICATE MILLIMETRES
DECIMALIZED NUMBERS INDICATE METRES

0.0 5.0 10.0 15.0 20.0 25.0

WARNING

IF POWER EQUIPMENT OR EXPLOSIVES ARE TO BE USED FOR EXCAVATION ON THIS PROJECT THE CONTRACTOR MUST:

1) NOTIFY THE GAS COMPANY OF THE PROPOSED LOCATION OF EXCAVATION.

2) TAKE PRECAUTION TO AVOID DAMAGE TO GAS COMPANY INSTALLATIONS.

SEE PROVINCIAL REGULATION 210/72 FOR DETAILS

LOCATION APPROVED
UNDERGROUND STRUCTURES

SUPV. U/G STRUCTURES COMMITTEE — DATE

NOTE:
LOCATION OF UNDERGROUND STRUCTURES AS SHOWN ARE BASED ON THE BEST INFORMATION AVAILABLE BUT NO GUARANTEE IS GIVEN THAT ALL EXISTING UTILITIES ARE SHOWN OR THAT THE GIVEN LOCATIONS ARE EXACT. CONFIRMATION OF EXISTENCE AND EXACT LOCATION OF ALL SERVICES MUST BE OBTAINED FROM THE INDIVIDUAL UTILITIES BEFORE PROCEEDING WITH CONSTRUCTION.

B.M.
ELEV.

NO.	REVISIONS	DATE	BY
0	ISSUED FOR TENDER	2018 11 21	RBO

KGS GROUP CONSULTING ENGINEERS

DESIGNED BY	NGV	CHECKED BY	RBO
DRAWN BY	GEL	APPROVED BY	RBO
SCALE: HORIZONTAL	1:250	RELEASED FOR CONSTRUCTION	
VERTICAL	1:50		
DATE	2018 11 20	DATE	2018/11/20

PLOT DATE: 2018 11 20

ENGINEER'S SEAL
PROVINCE OF MANITOBA — R.B. OFFMAN — Member 24704 — REGISTERED PROFESSIONAL ENGINEER

CONSULTANT DRAWING NUMBER
18–0107–013_LD–8859

BID OPPORTUNITY: 1042–2018
CONTRACT NUMBER:

Winnipeg

THE CITY OF WINNIPEG
WATER AND WASTE DEPARTMENT
ENGINEERING DIVISION

2019 OUTFALL RENEWAL REHABILITATION PROGRAM

RED RIVER BOULEVARD OUTFALL

PLAN AND PROFILE
S–MA00000073

SHEET 3 OF 16

CITY DRAWING NUMBER
LD–8859

FILE PATH: P:\Projects\2018\18–0107–013\Dwg\Mun\
FILE NAME: 18–0107–013_PP.dwg