


NOTE: CHAINAGES SHOWN ARE ALONG E. LANE OF PLESSIS RD.

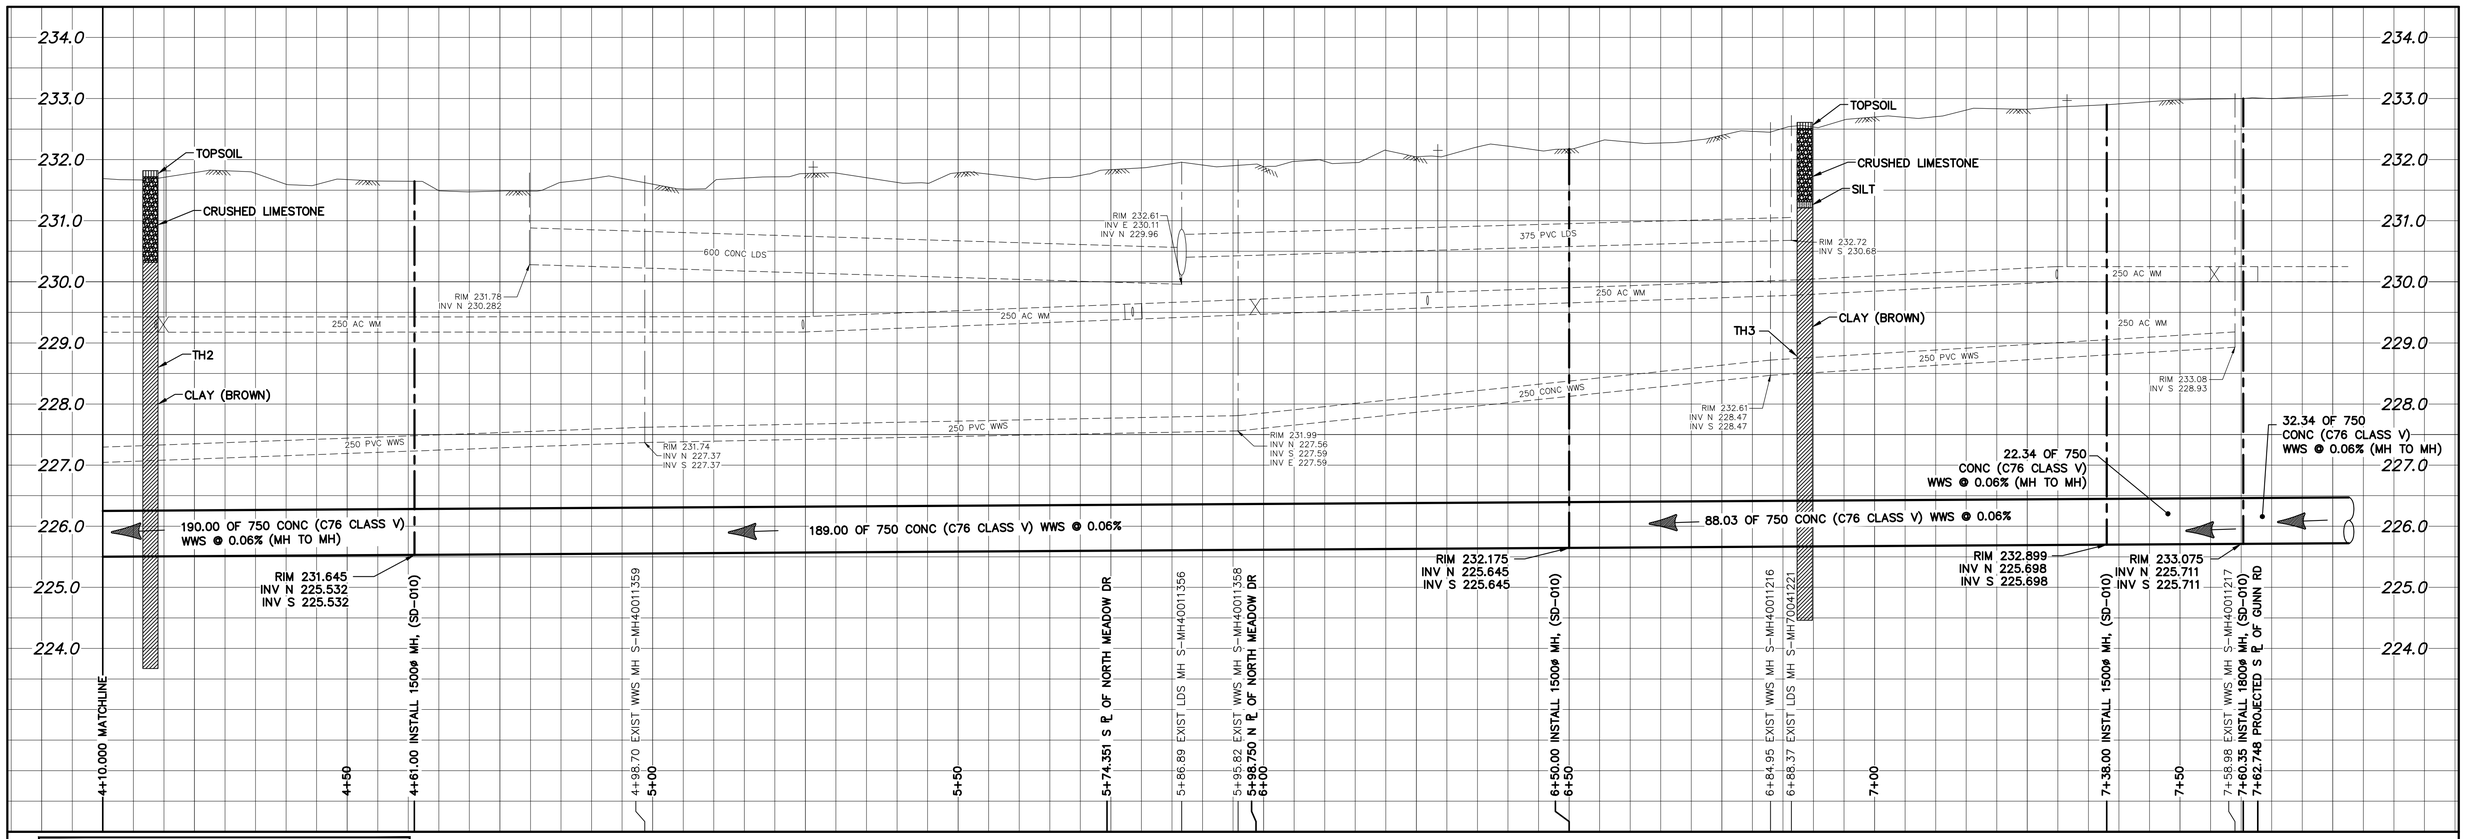


WARNING! High Pressure Oil/Gas Pipelines.

Pipeline Inspector MUST be Present During Construction

METRIC
WHOLE NUMBERS INDICATE MILLIMETRES
DECIMALIZED NUMBERS INDICATE METRES

0.0 10.0 20.0 30.0 40.0 50.0

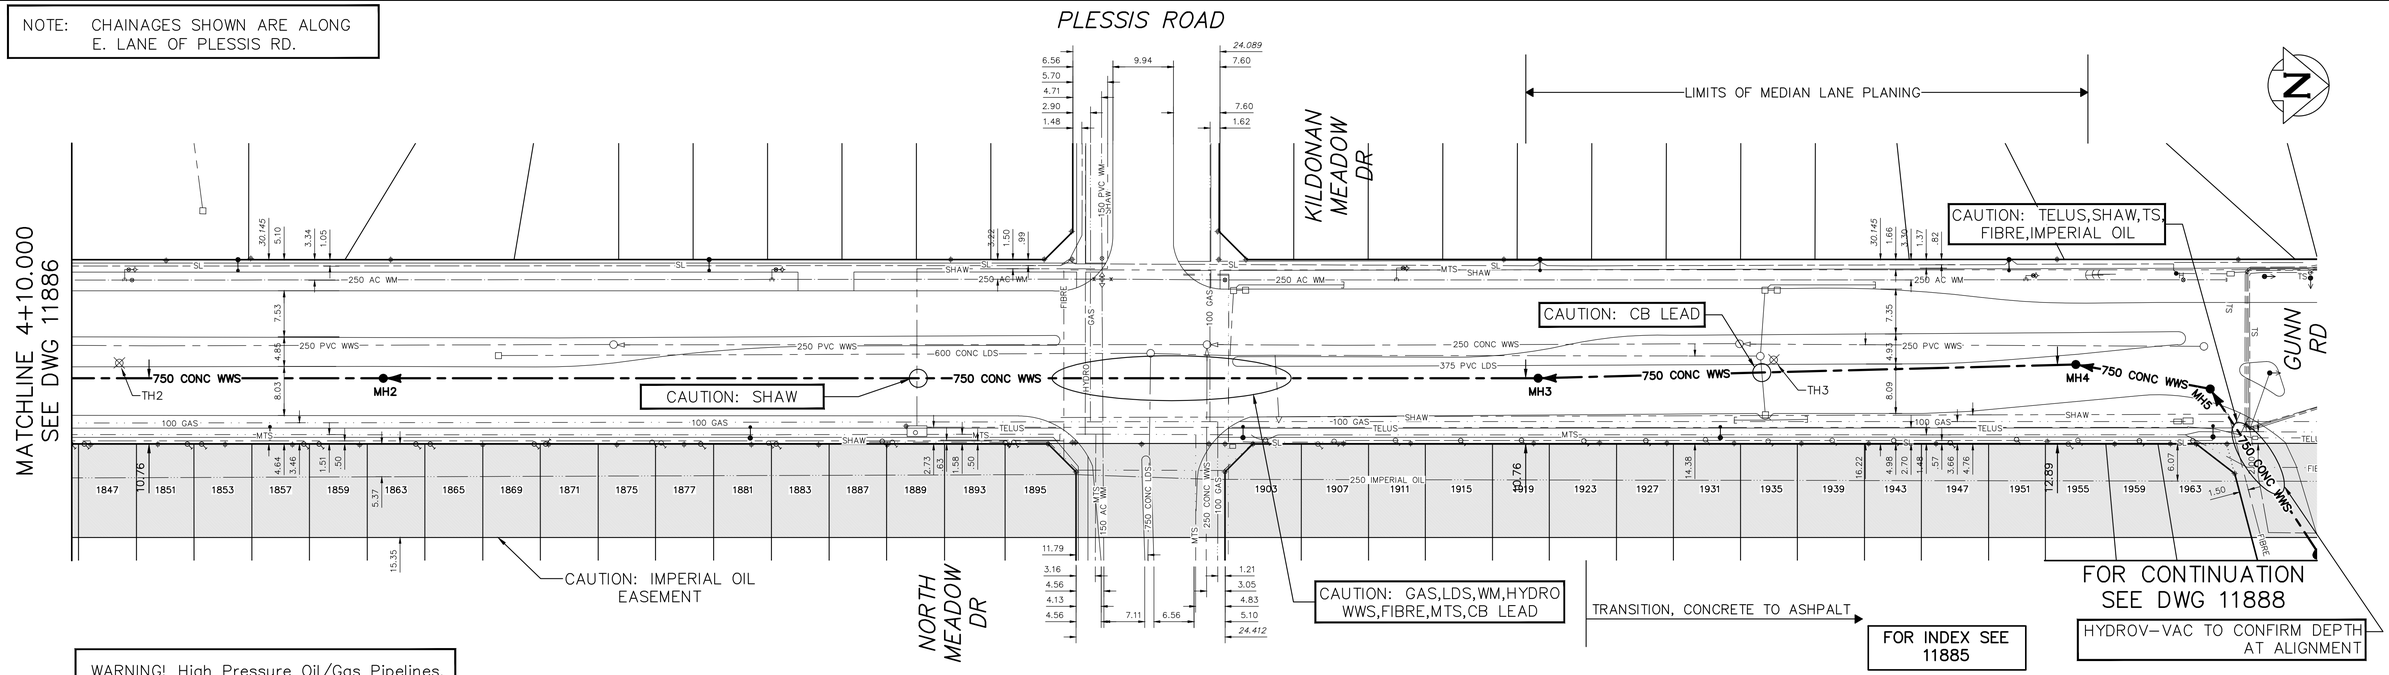**WARNING**

IF POWER EQUIPMENT OR EXPLOSIVES ARE TO BE USED FOR EXCAVATION ON THIS PROJECT THE CONTRACTOR MUST:

1) NOTIFY THE GAS COMPANY OF THE PROPOSED LOCATION OF EXCAVATION.

2) TAKE PRECAUTION TO AVOID DAMAGE TO GAS COMPANY INSTALLATIONS.

SEE PROVINCIAL REGULATION 210/72 FOR DETAILS

LOCATION APPROVED
UNDERGROUND STRUCTURES

SUPV. U/G STRUCTURES COMMITTEE — DATE

NOTE:

LOCATION OF UNDERGROUND STRUCTURES AS SHOWN ARE BASED ON THE BEST INFORMATION AVAILABLE BUT NO GUARANTEE IS GIVEN THAT ALL EXISTING UTILITIES ARE SHOWN OR THAT THE GIVEN LOCATIONS ARE EXACT. CONFIRMATION OF EXISTENCE AND EXACT LOCATION OF ALL SERVICES MUST BE OBTAINED FROM THE INDIVIDUAL UTILITIES BEFORE PROCEEDING WITH CONSTRUCTION.

B.M.
ELEV.

| NO. | REVISIONS | DATE | BY |
|---|---|---|---|

| | | | |
|---|---|---|---|
| DESIGNED BY | DB | CHECKED BY | DB |
| DRAWN BY | RS | APPROVED BY | KZ |
| SCALE: HORIZONTAL | 1:500 | RELEASED FOR CONSTRUCTION | |
| VERTICAL | 1:50 | K.ZUREK | |
| DATE | 2018 12 13 | DATE | 2018 12 12 |

PLOT DATE: 2018 12 13

ENGINEER'S SEAL

ORIGINAL SIGNED BY K.R. ZUREK 18/12/12

CONSULTANT DRAWING NUMBER

–

BID OPPORTUNITY: 1172-2018

Winnipeg

# THE CITY OF WINNIPEG

WATER AND WASTE DEPARTMENT
ENGINEERING DIVISION

NORTH TRANSCONA WASTE WATER
INTERCEPTOR SEWER – PLESSIS ROAD AND GUNN ROAD

## PLESSIS ROAD

103 N OF NORTH MEADOW DRIVE TO GUNN ROAD

SHEET 4 OF 10

CITY DRAWING NUMBER

11887

FILE PATH: R:\DRAWINGS\SEWER\2018 RENEWALS\PLESSIS INTERCEPTOR\Construction dwg\
FILE NAME: PLESSIS.dwg