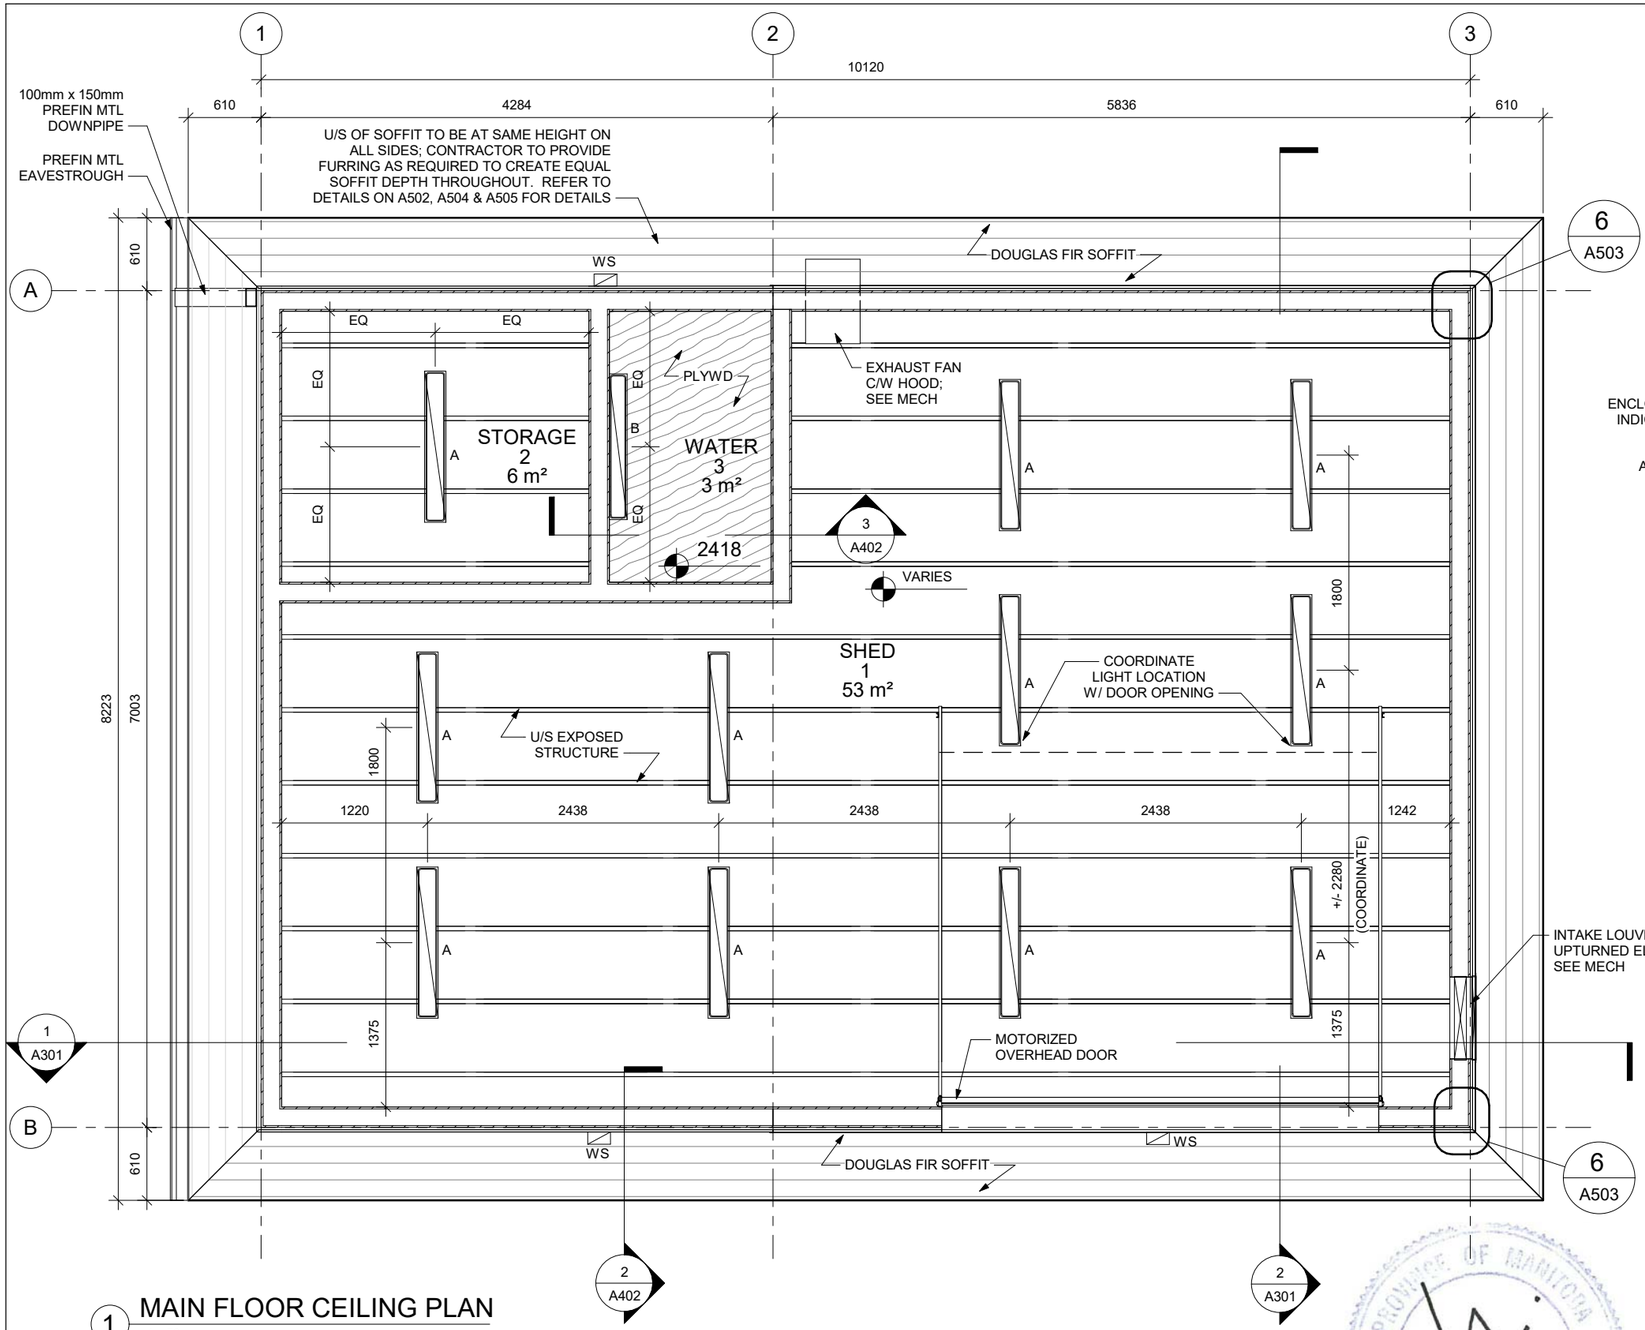


1 MAIN FLOOR CEILING PLAN
1 : 50

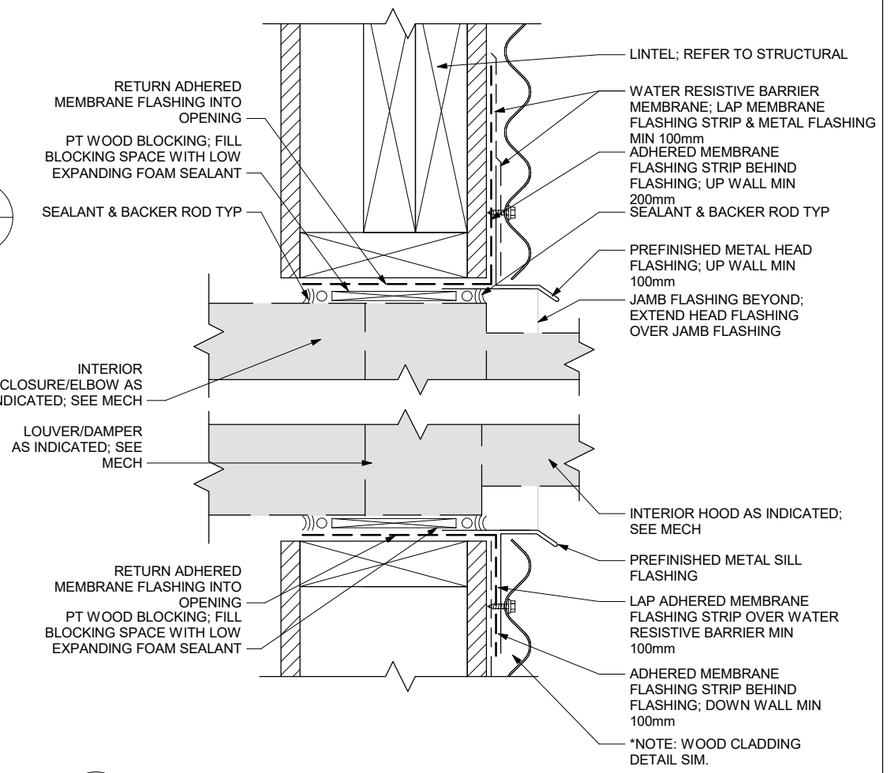


3 SECTION DETAIL - TYPICAL MECHANICAL PENETRATION
A151 1 : 5

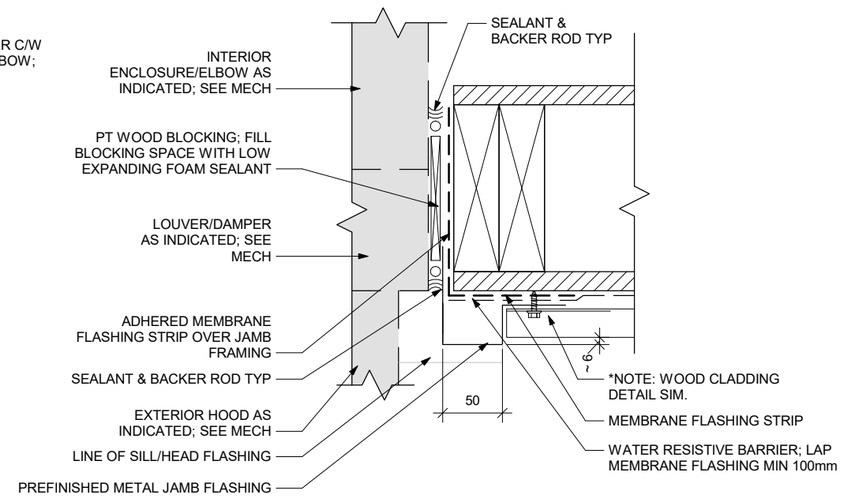


2 PLAN DETAIL - TYPICAL MECHANICAL PENETRATION
1 : 5

LIGHT FIXTURE SCHEDULE (SEE ELEC):
A - EXTERIOR / DAMP RATED LINEAR FIXTURE WITH POLYCARBONATE LENS
B - LINEAR LED FIXTURE W/ FROSTED LENS
WS - EXTERIOR WALL PACK

LIGHT FIXTURE INSTALLATION NOTES:
- INSTALL TYPE 'A' FIXTURE TO UNDERSIDE OF ROOF TRUSS
- INSTALL TYPE 'WS' FIXTURE ON METAL CLADDING; PROVIDE PREFIN MTL CLOSURE/TRIM TO MATCH CLADDING

PROVINCE OF MANITOBA WING BRIDGMAN FEB 9, 2018 REGISTERED ARCHITECT


670 MAIN STREET WINNIPEG, MB R3B 1E4
204 488 3857 tel. 204 488 0218 fax. www.bridgmancollaborative.ca
bridgmancollaborative ARCHITECTURE


| | | | | | |
|---|---|---|---|---|---|
| Project: Fraser's Grove Park<br>PARKS STORAGE SHED | Project Number: 1630 | Drawing Title: REFLECTED CEILING PLAN | # Issue/Revision Date<br>ISSUED FOR CONSTRUCTION 18 02 09 | Sheet No: A151 | This drawing is property of the Architect and cannot be reproduced or used without the consent of the Architect. The contractor is responsible for checking and verifying all levels and dimensions and shall report all discrepancies to the Architect and obtain clarification prior to commencing work. |