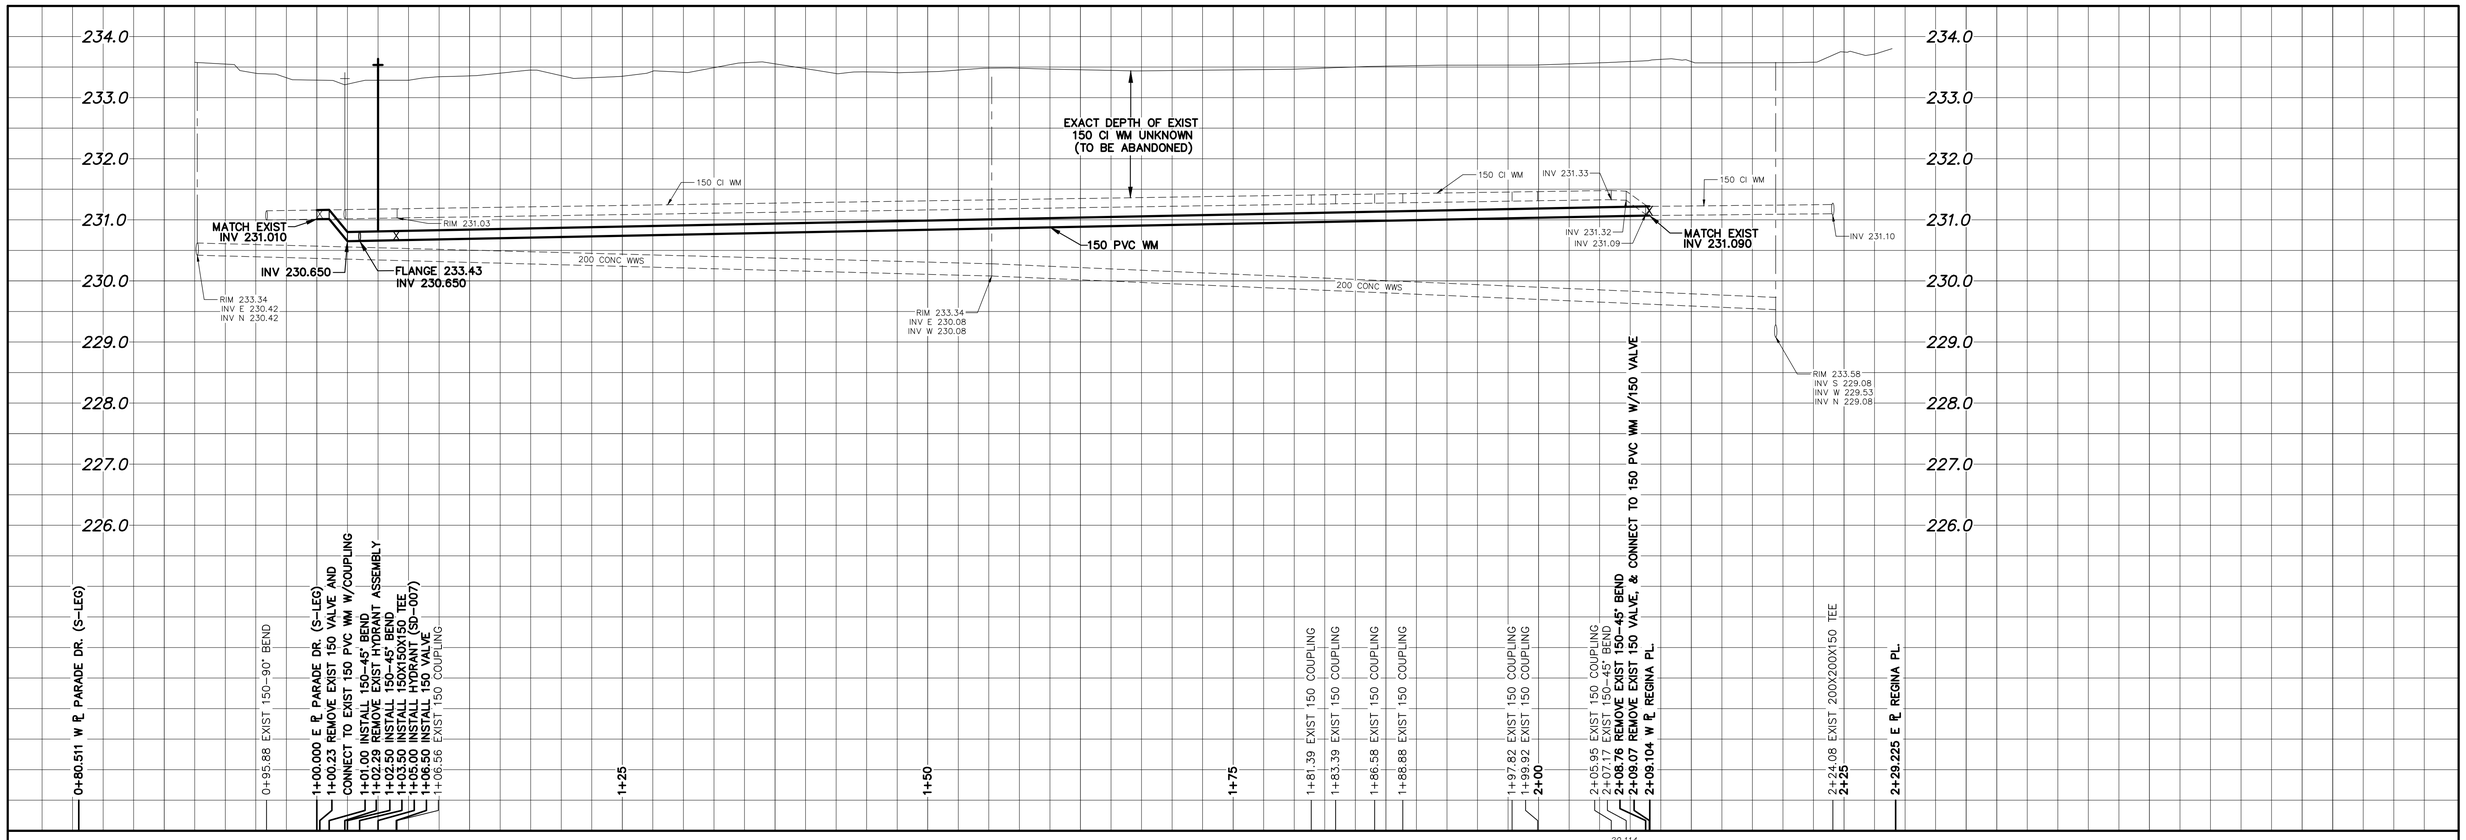

NOTE: CHAINAGES SHOWN ARE ALONG S. ℙ OF PARADE DRIVE

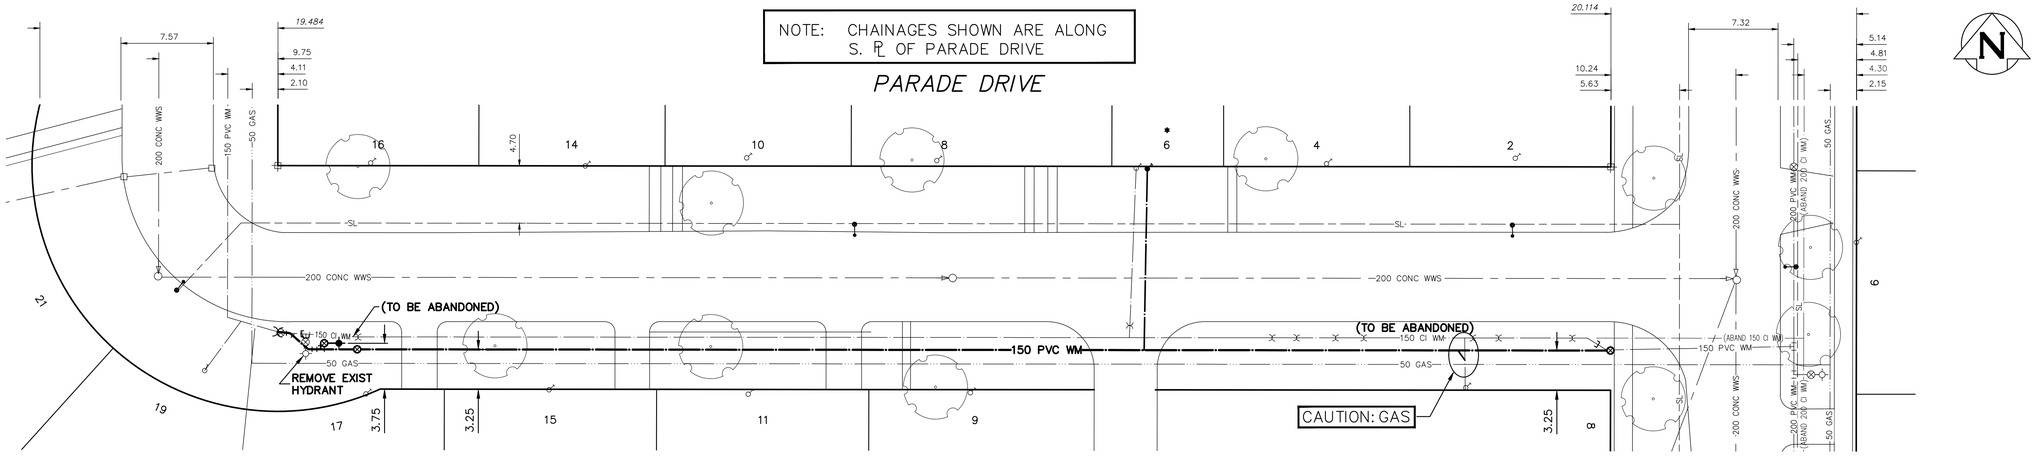

WATER SERVICE INFORMATION

ADDRESS	SIZE (mm) MATERIAL (STREET)	SIZE (mm) MATERIAL (PROP.)	SHORT & LONG MEASUREMENT	CORP. LOCATION	REMARKS
2 PARADE DR	–	20	3.36 WEL HSE	–	RECONNECT SERVICE
RESIDENTIAL	–	CU	7.816 WWL REGINA PL		–
4 PARADE DR	–	20	5.983 WEL HSE	–	RECONNECT SERVICE
RESIDENTIAL	–	CU	23.264 WWL REGINA PL		–
* 6 PARADE DR	20	20	5.46 WEL HSE	0.5 W OF S/C	RENEW TO ℙ W/20 CU
RESIDENTIAL	CU	CU	38.851 WWL REGINA PL		–
8 PARADE DR	–	20	6.88 WEL HSE	–	RECONNECT SERVICE
RESIDENTIAL	–	CU	55.173 WWL REGINA PL		–
9 PARADE DR	–	20	8.17 WEL HSE	–	RECONNECT SERVICE
RESIDENTIAL	–	CU	52.394 WWL REGINA PL		–
10 PARADE DR	–	20	7.69 WEL HSE	–	RECONNECT SERVICE
RESIDENTIAL	–	CU	70.734 WWL REGINA PL		–
8 REGINA PL	20	20	3.13 EWL HSE	OPP S/C	RECONNECT SERVICE
RESIDENTIAL	CU	CU	11.894 WWL REGINA PL		–

* SERVICES TO BE RENEWED TO ℙ. ALL OTHERS TO BE RECONNECTED

WATER SERVICE INFORMATION

ADDRESS	SIZE (mm) MATERIAL (STREET)	SIZE (mm) MATERIAL (PROP.)	SHORT & LONG MEASUREMENT	CORP. LOCATION	REMARKS
11 PARADE DR	–	20	6.27 WEL HSE	–	RECONNECT SERVICE
RESIDENTIAL	–	CU	70.579 WWL REGINA PL		–
14 PARADE DR	–	20	5.448 WEL HSE	–	RECONNECT SERVICE
RESIDENTIAL	–	CU	83.941 WWL REGINA PL		–
15 PARADE DR	–	20	5.39 WEL HSE	–	RECONNECT SERVICE
RESIDENTIAL	–	CU	86.877 WWL REGINA PL		–
16 PARADE DR	–	20	6.45 WEL HSE	–	RECONNECT SERVICE
RESIDENTIAL	–	CU	101.506 WWL REGINA PL		–
17 PARADE DR	–	20	2.91 WEL HSE	–	RECONNECT SERVICE
RESIDENTIAL	–	CU	101.859 WWL REGINA PL		–
19 PARADE DR	20	20	0.16 EEL HSE	OPP S/C	OUTSIDE LIMITS
RESIDENTIAL	CU	CU	115.068 WWL REGINA PL		–

* SERVICES TO BE RENEWED TO ℙ. ALL OTHERS TO BE RECONNECTED

FOR INDEX SEE D-15036

NOTE: ALL VALVES TO BE INSTALLED COUNTERCLOCKWISE TO CLOSE

METRIC
WHOLE NUMBERS INDICATE MILLIMETRES
DECIMALIZED NUMBERS INDICATE METRES

0.0 5.0 10.0 15.0 20.0 25.0

WARNING

IF POWER EQUIPMENT OR EXPLOSIVES ARE TO BE USED FOR EXCAVATION ON THIS PROJECT THE CONTRACTOR MUST:

1) NOTIFY THE GAS COMPANY OF THE PROPOSED LOCATION OF EXCAVATION.

2) TAKE PRECAUTION TO AVOID DAMAGE TO GAS COMPANY INSTALLATIONS.

SEE PROVINCIAL REGULATION 210/72 FOR DETAILS

LOCATION APPROVED
UNDERGROUND STRUCTURES

SUPV. U/G STRUCTURES COMMITTEE — DATE

NOTE:

LOCATION OF UNDERGROUND STRUCTURES AS SHOWN ARE BASED ON THE BEST INFORMATION AVAILABLE BUT NO GUARANTEE IS GIVEN THAT ALL EXISTING UTILITIES ARE SHOWN OR THAT THE GIVEN LOCATIONS ARE EXACT. CONFIRMATION OF EXISTENCE AND EXACT LOCATION OF ALL SERVICES MUST BE OBTAINED FROM THE INDIVIDUAL UTILITIES BEFORE PROCEEDING WITH CONSTRUCTION.

B.M.
ELEV.

NO.	REVISIONS	DATE	BY

DESIGNED BY	TS	CHECKED BY	SC
DRAWN BY	AJ	APPROVED BY	KZ
SCALE: HORIZONTAL	1:250	RELEASED FOR CONSTRUCTION	K.ZUREK
VERTICAL	1:50		
DATE	2018 04 30	DATE	2018 04 30

PLOT DATE: 2018 04 30

ENGINEER'S SEAL
ORIGINAL SIGNED BY S.R.J. COURNOYER 18/04/30

CONSULTANT DRAWING NUMBER
–

BID OPPORTUNITY: 135-2018
CONTRACT NUMBER: 6

Winnipeg

THE CITY OF WINNIPEG
WATER AND WASTE DEPARTMENT
ENGINEERING DIVISION

2018 WATER MAIN RENEWALS
CONTRACT 6

PARADE DRIVE
209 W OF REGINA PLACE TO REGINA PLACE

SHEET 8 OF 13

CITY DRAWING NUMBER
D-15042

FILE PATH: R:\DRAWINGS\WATER\RENEWAL\2018 RENEWALS\Water Main renewals\Contract 6\Contruction dwgs\
FILE NAME: PARADE.dwg